
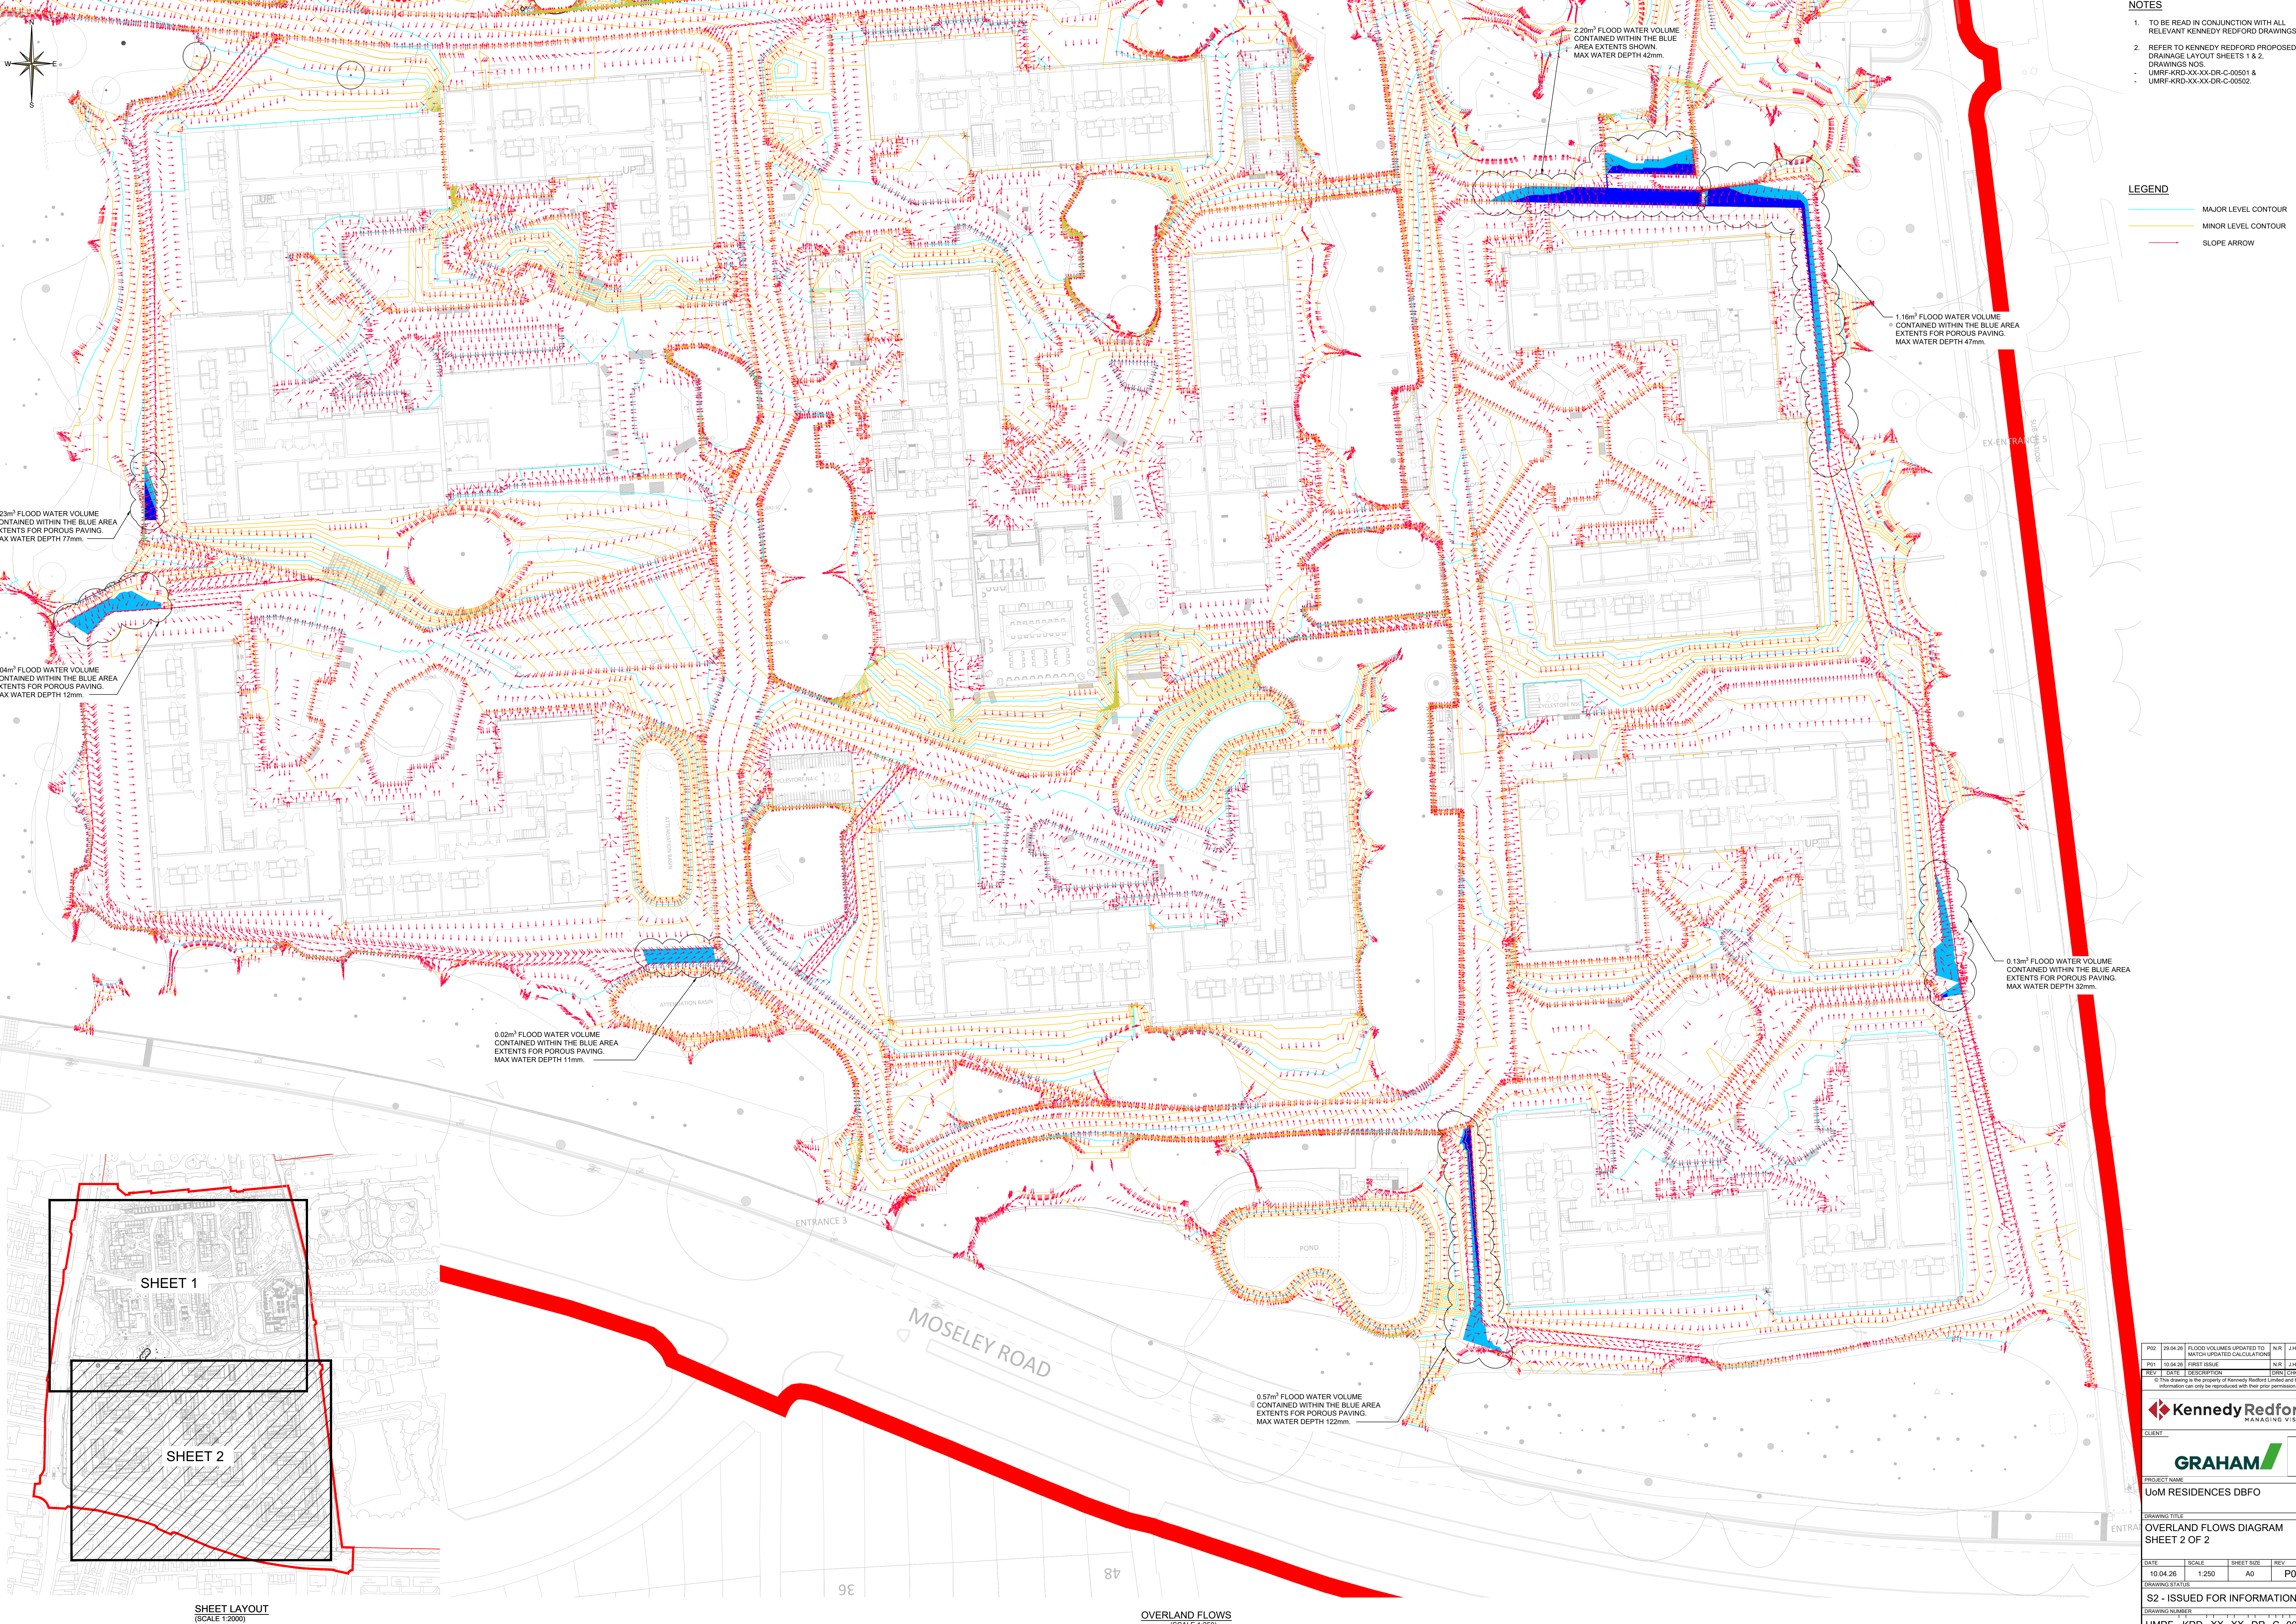


- NOTES**
1. TO BE READ IN CONJUNCTION WITH ALL RELEVANT KENNEDY REDFORD DRAWINGS.
 2. REFER TO KENNEDY REDFORD PROPOSED DRAINAGE LAYOUT SHEETS 1 & 2, DRAWINGS NOS.
 - UMRF-KRD-XX-XX-DR-C-00501 &
 - UMRF-KRD-XX-XX-DR-C-00502.

- LEGEND**
- MAJOR LEVEL CONTOUR
 - MINOR LEVEL CONTOUR
 - SLOPE ARROW

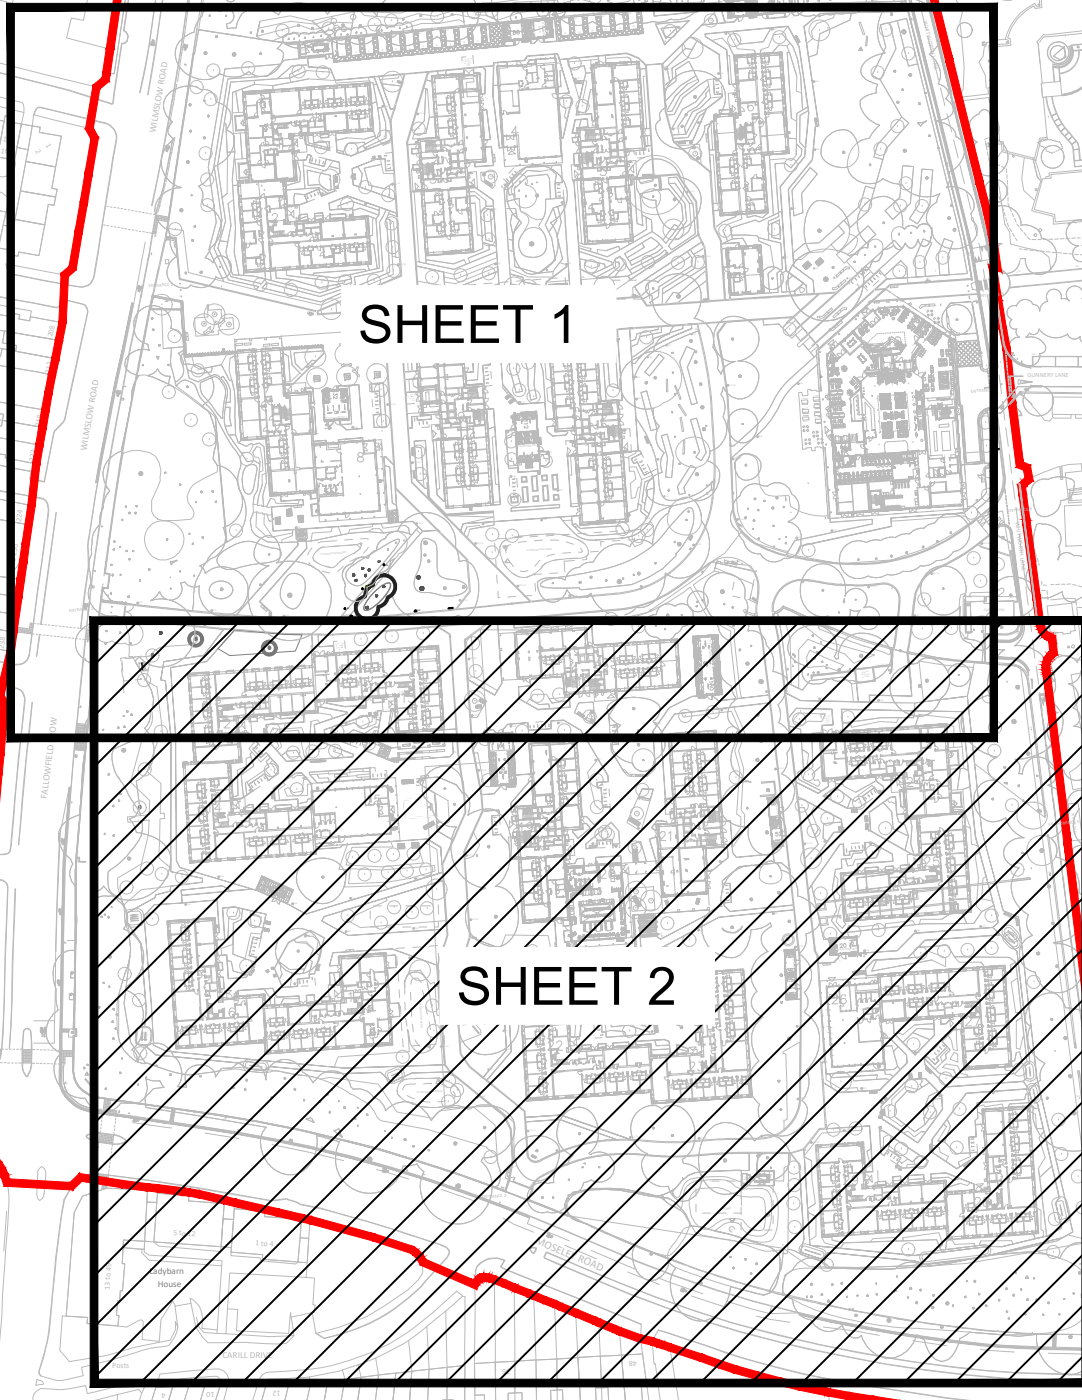

P02	25.04.26	FLOOD VOLUMES UPDATED TO MATCH UPDATED CALCULATIONS	N.R.	J.H.	P.V.
P01	10.04.26	FIRST ISSUE	N.R.	J.H.	P.V.
REV	DATE	DESCRIPTION	DRN	CHK	APP

This drawing is the property of Kennedy Redford Limited and the information can only be reproduced with their prior permission.



CLIENT

GRAHAM

PROJECT NAME
UoM RESIDENCES DBFO

DRAWING TITLE
OVERLAND FLOWS DIAGRAM
SHEET 2 OF 2

DATE
10.04.26

SCALE
1:250

SHEET SIZE
A0

REV
P02

DRAWING STATUS
S2 - ISSUED FOR INFORMATION

DRAWING NUMBER
UMRF - KRD - XX - XX - DR - C - 00511

SHEET LAYOUT
(SCALE 1:2000)

OVERLAND FLOWS
(SCALE 1:250)