



Proposed West Elevation
1 : 50

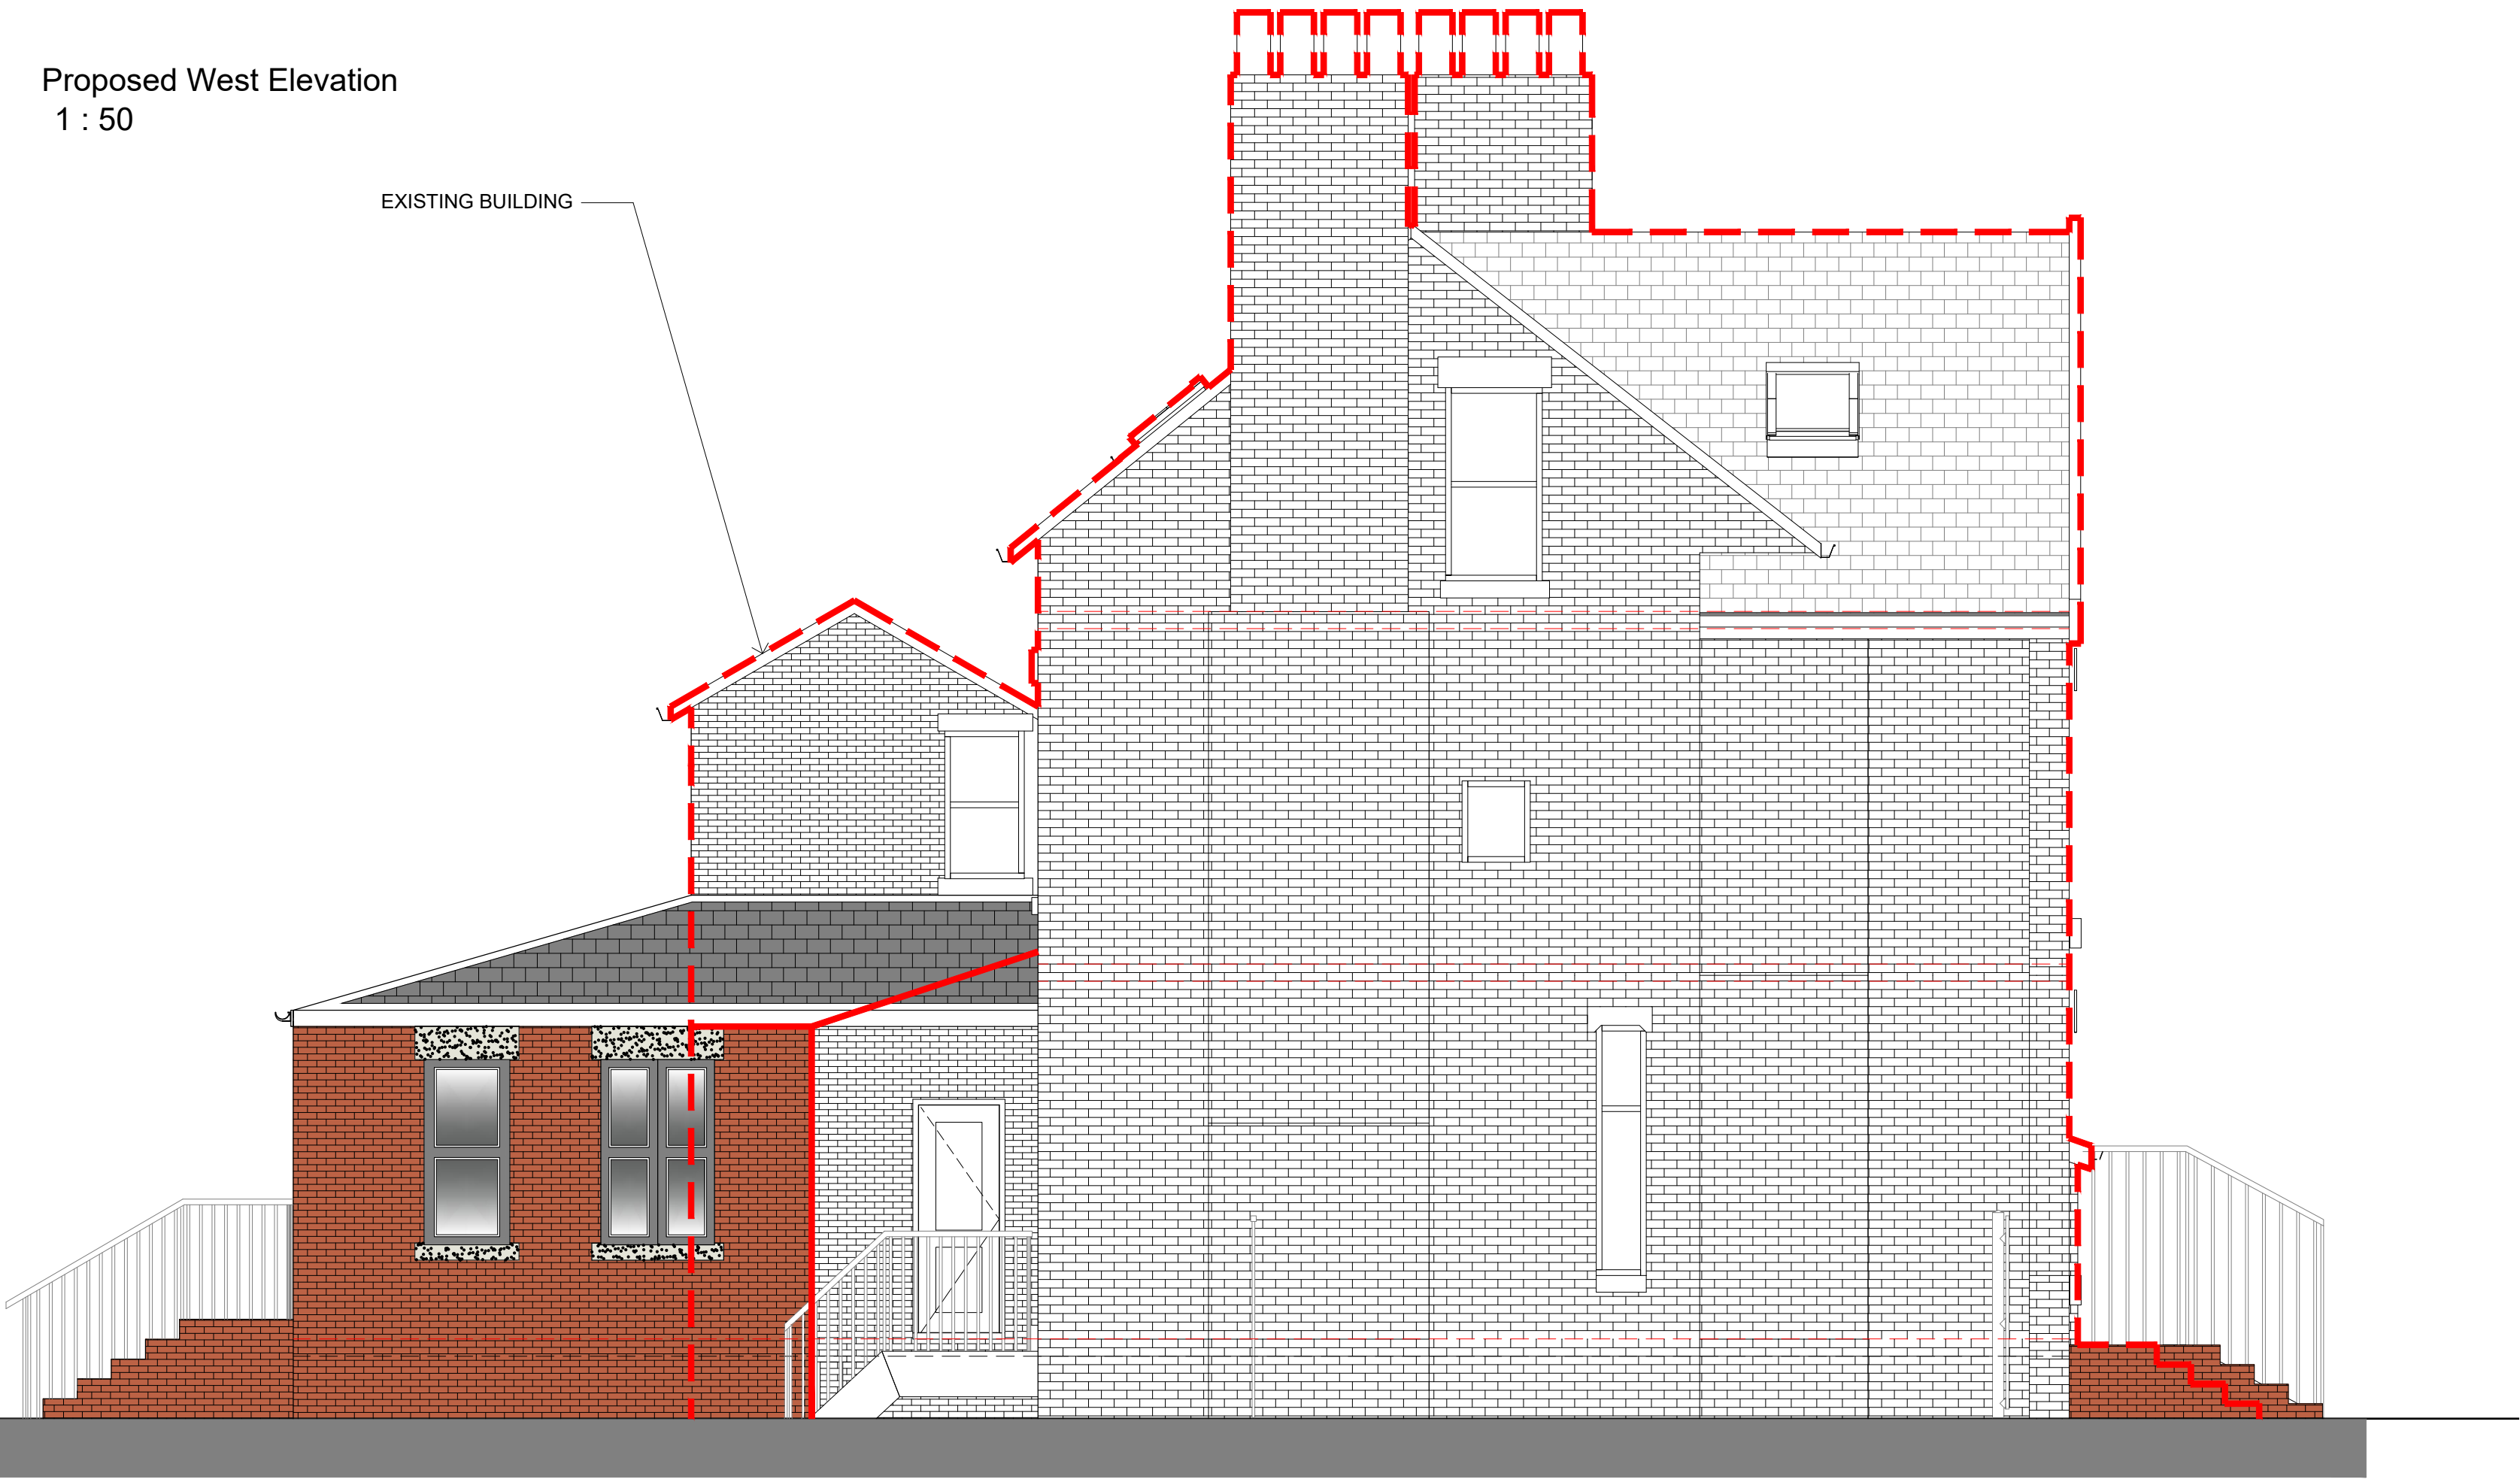

Existing West Elevation
1 : 100

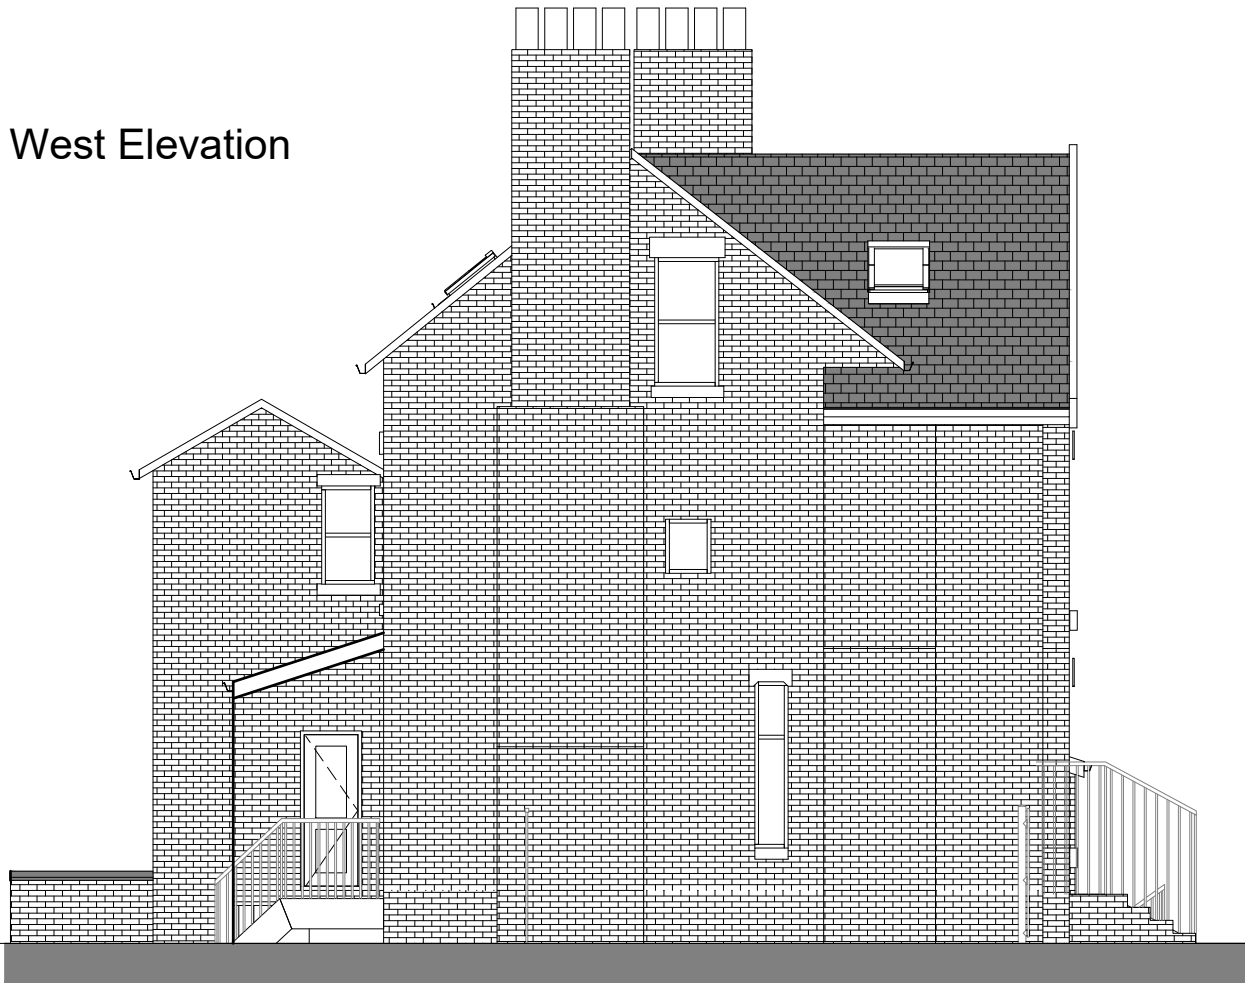

GENERAL NOTES:

LEGENDS

-  PROPOSED BRICKWORK TO MATCH EXISTING
-  PROPOSED ROOF TILES TO MATCH EXISTING
-  EXISTING BUILDING LINE

PROJECT NAME
SINGLE STOREY REAR EXTENSION & ROOF ALTERATION AT
HINDU TEMPLE - ISKCON M16 8FT

TITLE
WEST ELEVATION
EXISTING AND PROPOSED

DRAWN BY	CHECKED BY
R. A. C.	D.N.D


APPROVED BY:	DATE
N.D	18/09/24

CLIENT
ISKCON - MANCHESTER
20 MAYFIELD ROAD
WHALLEY RANGE MANCHESTER
M16 8FT
EMAIL: NA

AGENT/ CONSULTANT
NEEL
CIVIL ENGINEERING SERVICES LIMITED
77 HOPE ROAD
MANCHESTER
M33 3DU
EMAIL: ncesltd@hotmail.com

PROJECT	SCALE	SHEET SIZE
00259	1: 50/100	A2

DRAWING NO:
00259/24/PP/A-0006
SHEET NO:
1 OF 1

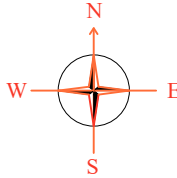REVISION	
P0	
UNIT	
m	

REV. No.	DESCRIPTION	DRN BY	CKD BY	APV'D	DATE
P0	ISSUED FOR PLANNING PERMISSION	RAC	NSD	DND	18.05.26