


SCALE BAR 1:100




Existing North Elevation
1 : 100

 

SCALE BAR 1:50



Proposed North Elevation
1 : 50

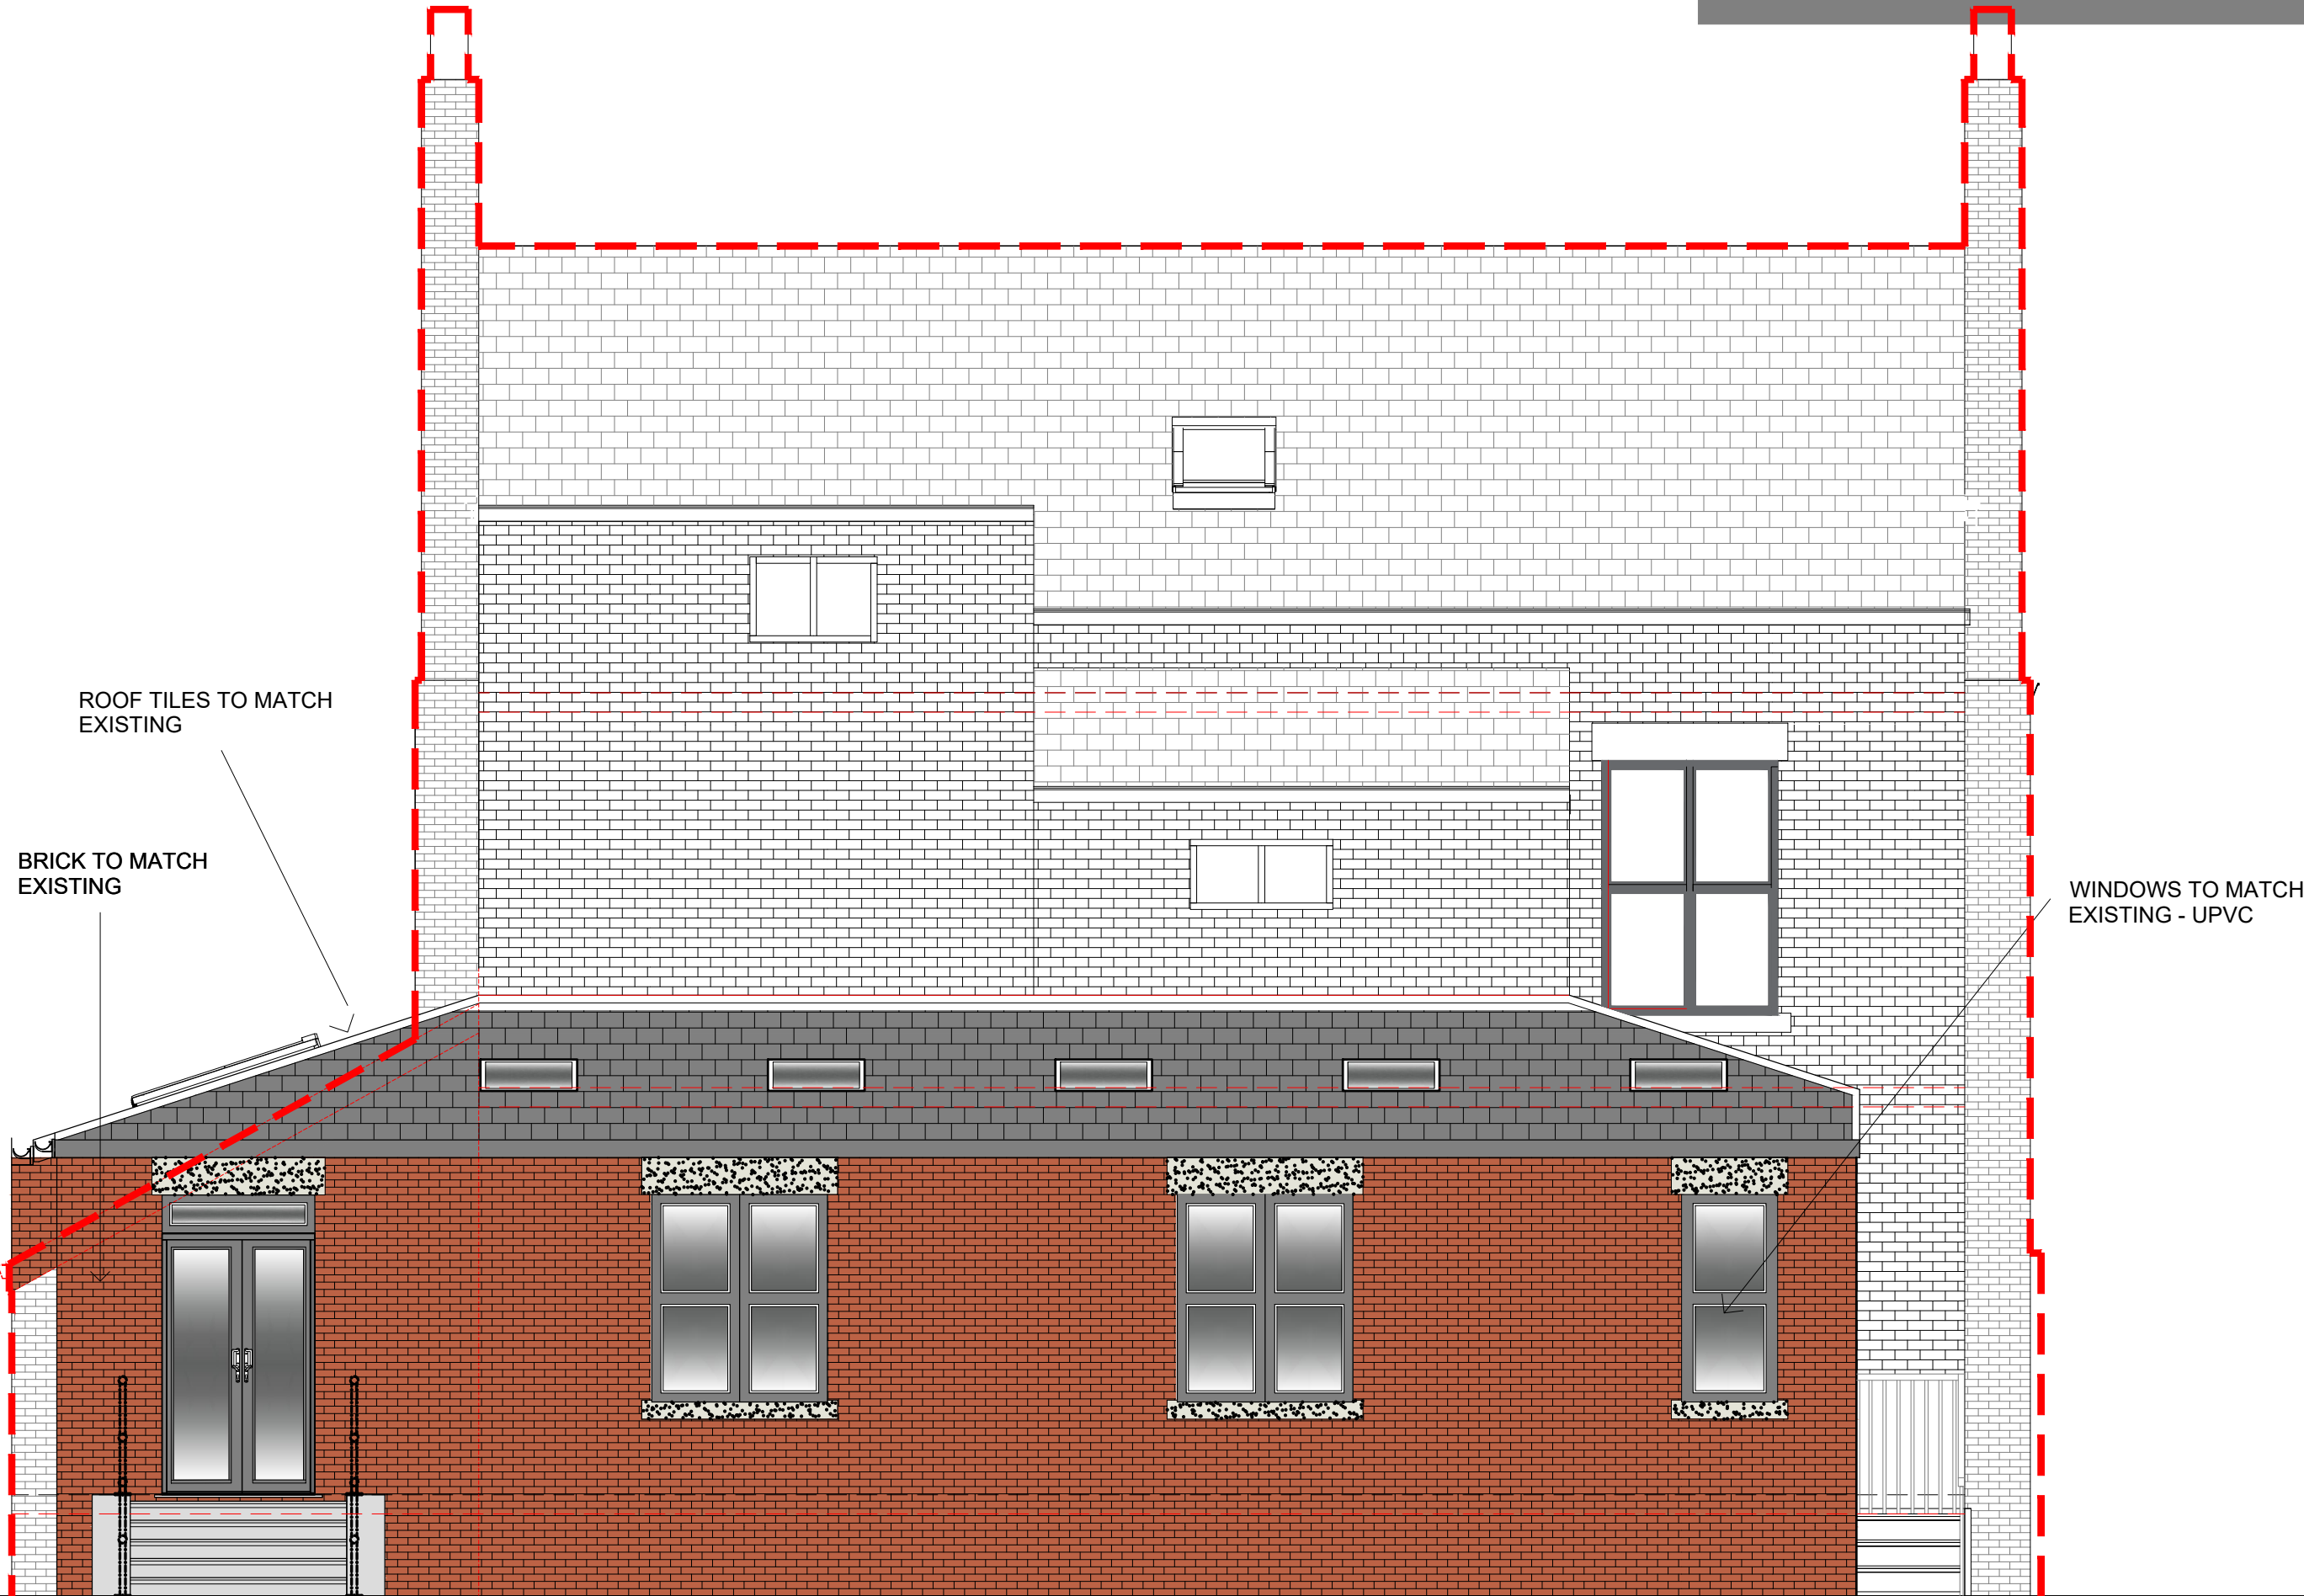

GENERAL NOTES:

- ALL DIMENSIONS ARE IN MILLIMETRES (mm) UNLESS NOTED OTHERWISE.
- ALL LEVELS ARE IN METRES (m) ABOVE ORDNANCE DATUM UNLESS NOTED OTHERWISE.
- ALL CO-ORDINATES ARE IN METRES (m) UNLESS NOTED OTHERWISE.
- THE CONTRACTOR IS TO GAIN ALL RELEVANT PERMISSIONS PRIOR TO COMMENCEMENT OF WORKS.
- THE CONTRACTOR SHALL CARRY OUT A FULL SITE SURVEY PRIOR TO COMMENCEMENT OF WORK. SURVEY DATA SHALL BE SUPPLIED TO THE ENGINEER FOR REVIEW.
- THE CONTRACTOR SHALL BE RESPONSIBLE FOR THE ACCURACY OF ALL DIMENSIONS AND FOR THE CORRECT SETTING OUT OF WORK ON SITE. ANY DISCREPANCIES TO BE BROUGHT TO THE ATTENTION OF THE CLIENT
- ALL STANDARDS USED SHALL BE TO THE LATEST EDITION.

LEGENDS

- PROPOSED BRICKWORK TO MATCH EXISTING
- PROPOSED ROOF TILES TO MATCH EXISTING
- EXISTING BUILDING LINE

PROJECT NAME
SINGLE STOREY REAR EXTENSION & ROOF ALTERATIONS AT
HINDU TEMPLE - ISKCON M16 8FT

TITLE
NORTH ELEVATION
EXISTING AND PROPOSED

DRAWN BY R. A. C.	CHECKED BY D.N.D
----------------------	---------------------

APPROVED BY: N.D	DATE 18/09/24
---------------------	------------------

CLIENT
ISKCON - MANCHESTER
20 MAYFIELD ROAD
WHALLEY RANGE MANCHESTER
M16 8FT
EMAIL: NA

AGENT/ CONSULTANT
NEEL
CIVIL ENGINEERING SERVICES LIMITED
77 HOPE ROAD
MANCHESTER
M33 3DU
EMAIL: ncesltd@hotmail.com

PROJECT 00259	SCALE 1: 50/100	SHEET SIZE A2
------------------	--------------------	------------------

DRAWING NO: 00259/24/PP/A-0004
SHEET NO: 1 OF 1

REVISION P0	
UNIT m	

REV. No.	DESCRIPTION	DRN BY	CKD BY	AP'D	DATE
P0	ISSUED FOR PLANNING PERMISSION	RAC	NSD	DND	18.05.26