


BOUNDARY LINE

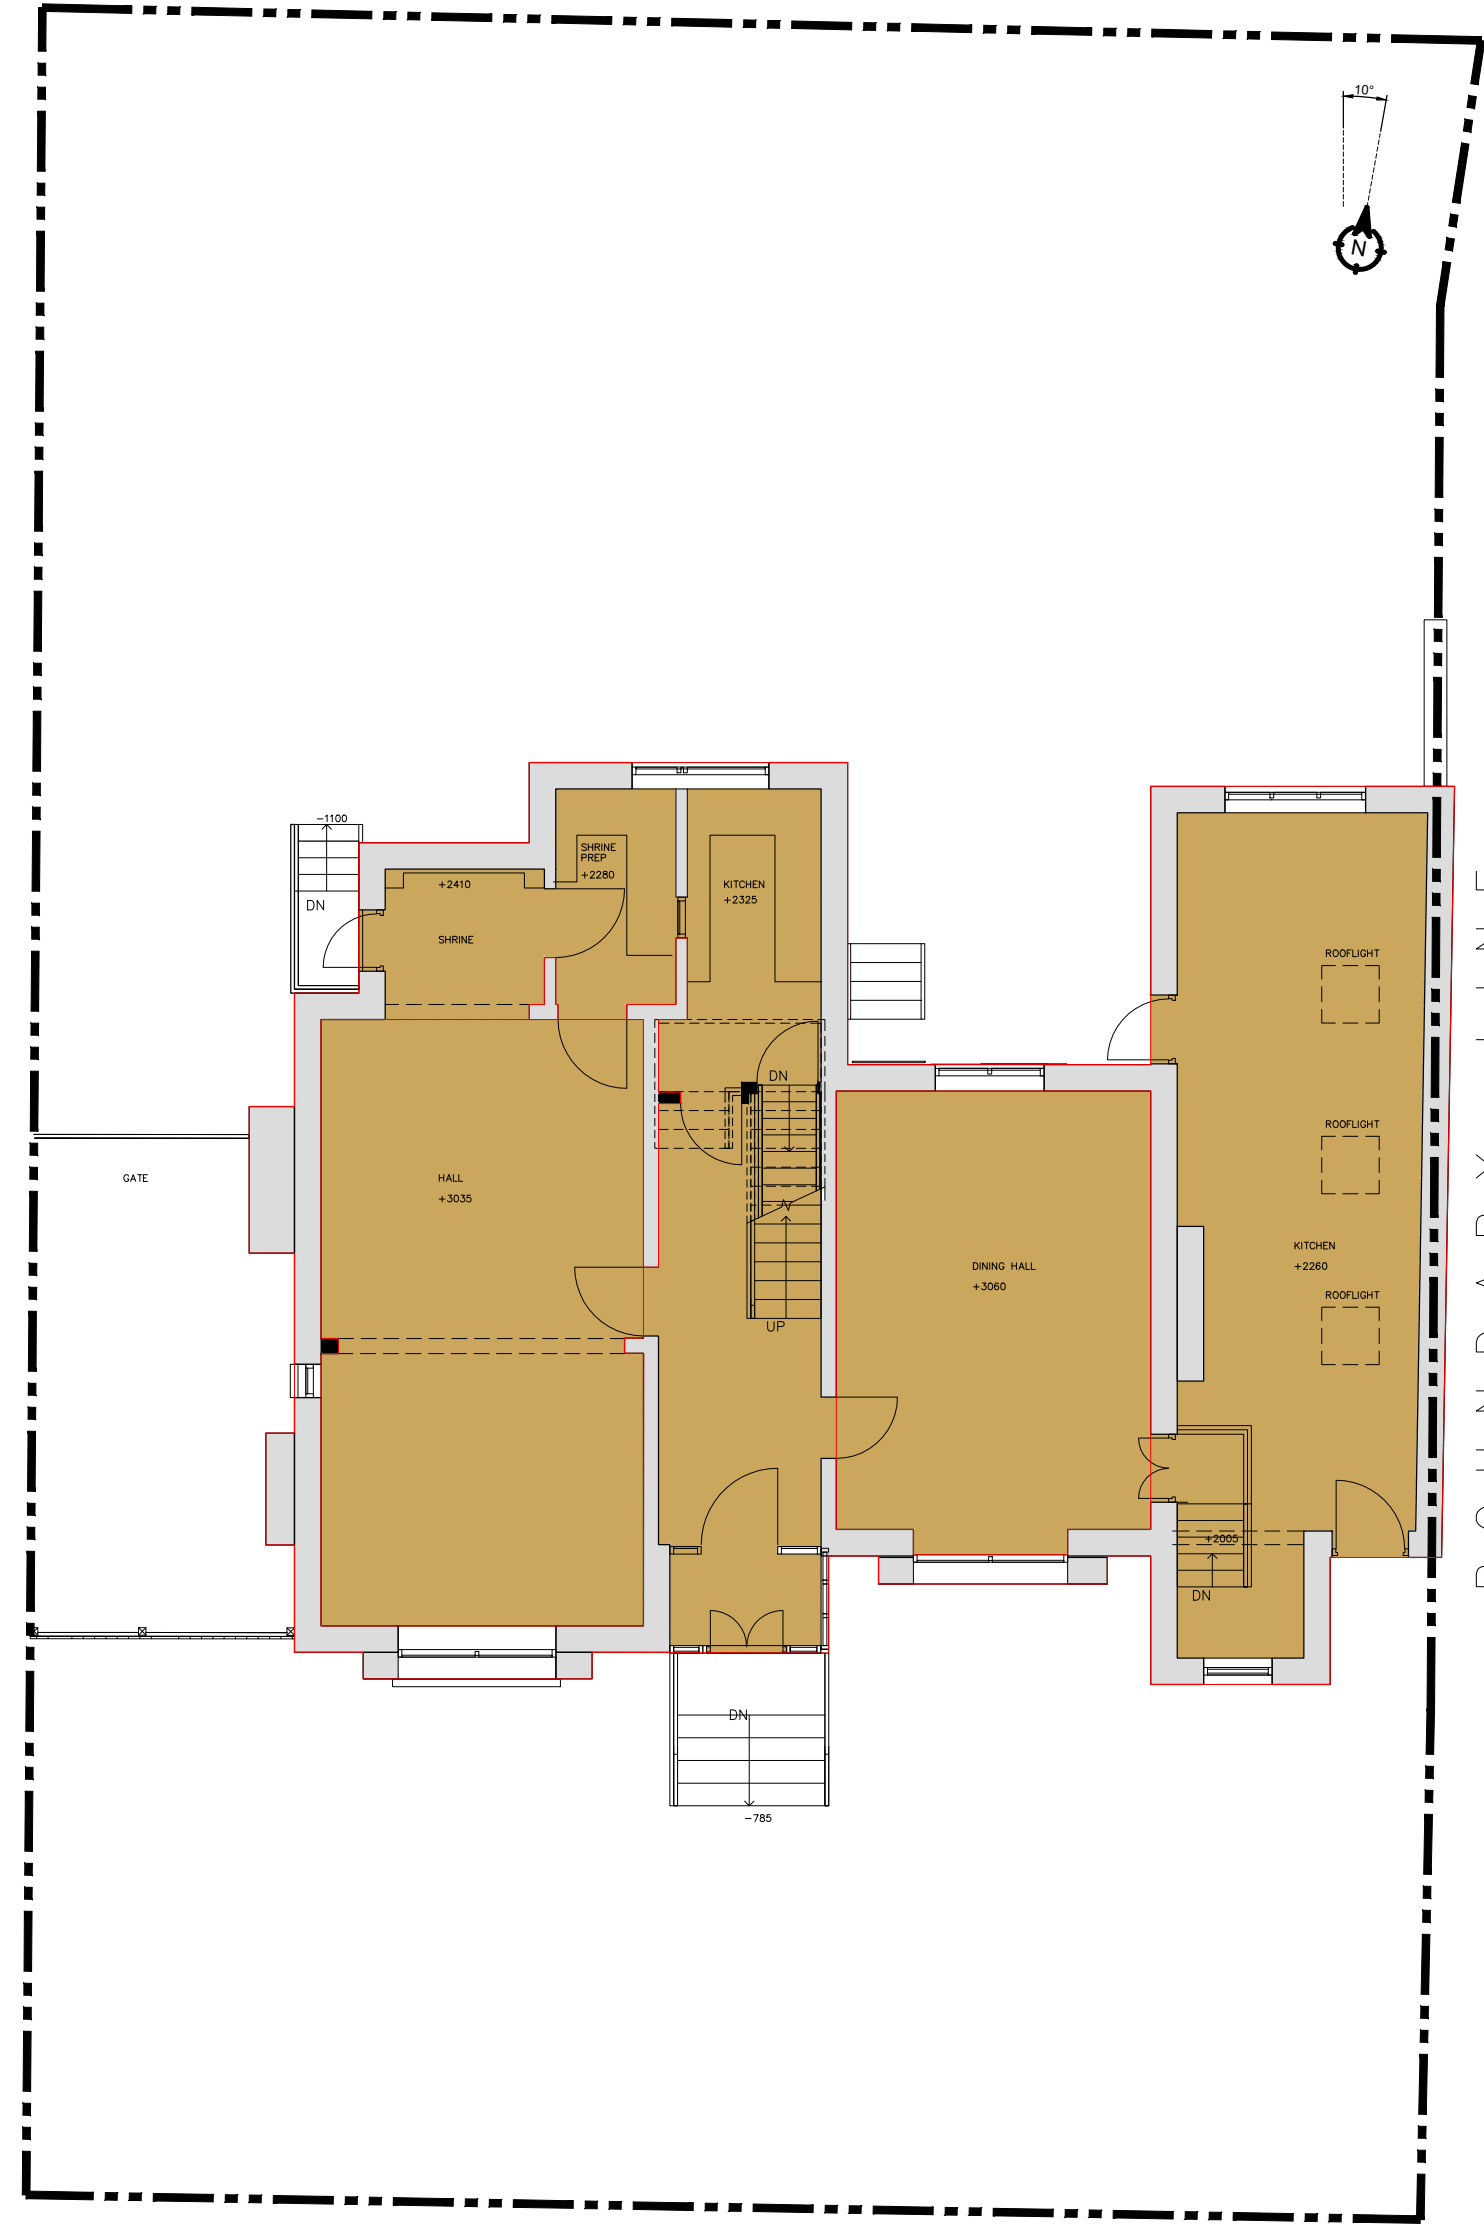


Existing Ground Floor Plan
1 : 100



SCALE BAR 1:100

BOUNDARY LINE

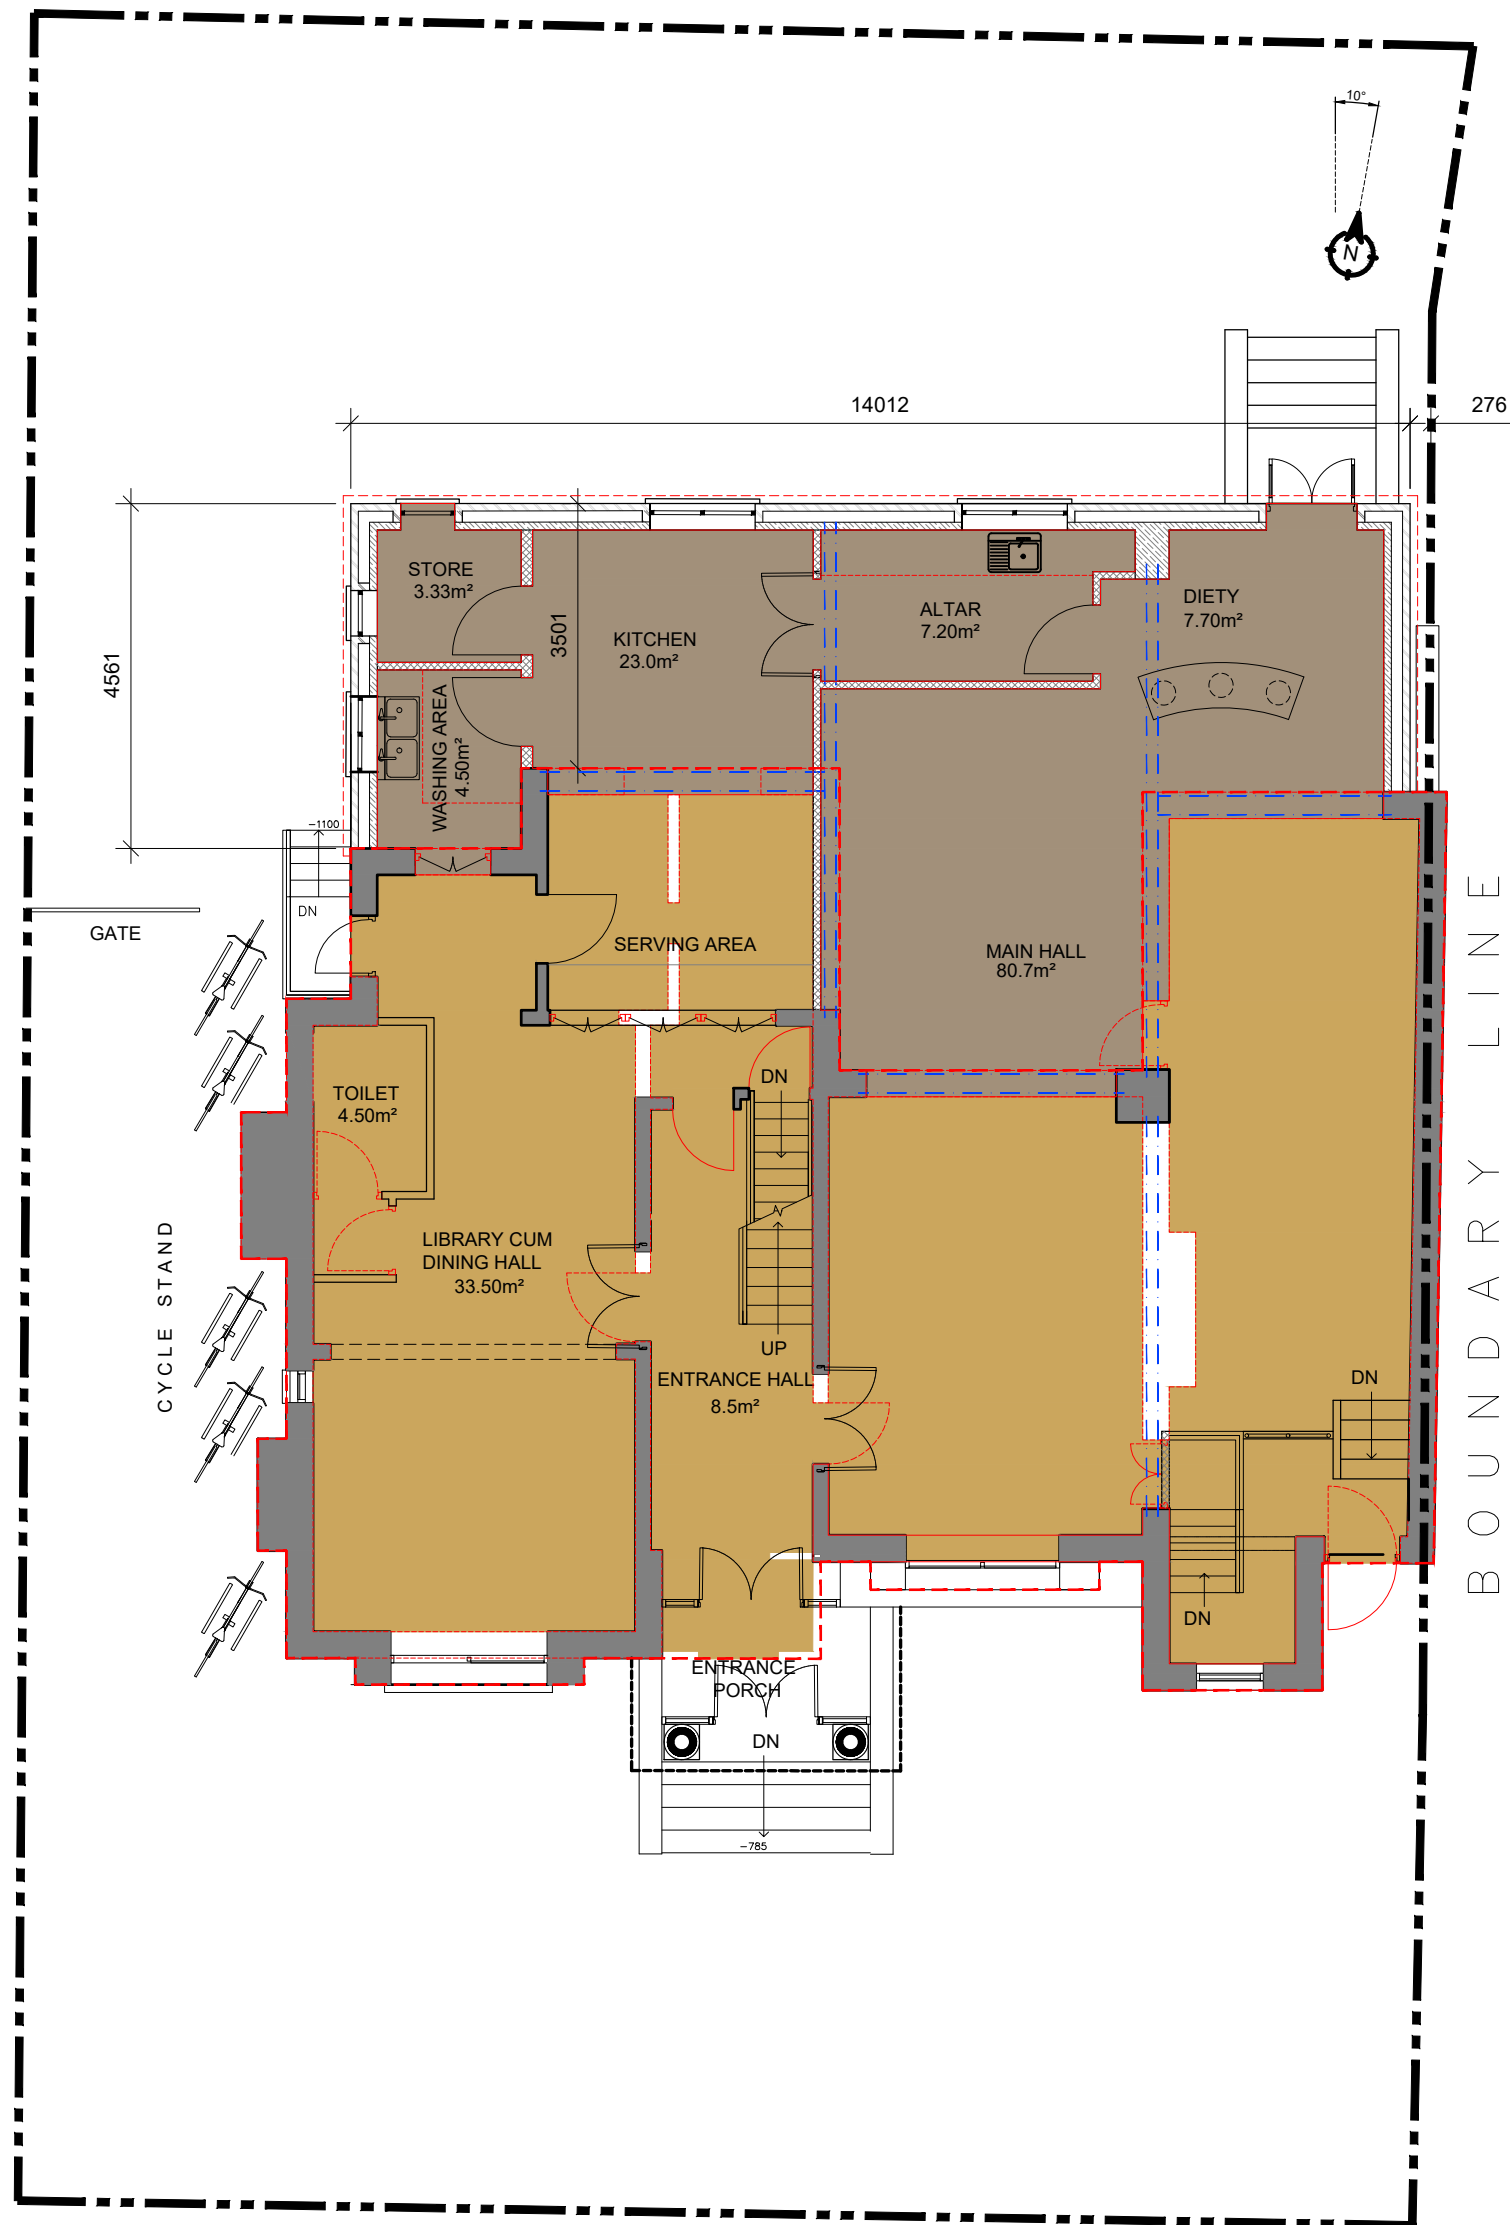

Proposed Ground Floor Plan
1 : 100

GENERAL NOTES:

- ALL DIMENSIONS ARE IN MILLIMETRES (mm) UNLESS NOTED OTHERWISE.
- ALL LEVELS ARE IN METRES (m) ABOVE ORDINANCE DATUM UNLESS NOTED OTHERWISE.
- ALL CO-ORDINATES ARE IN METRES (m) UNLESS NOTED OTHERWISE.
- THE CONTRACTOR IS TO GAIN ALL RELEVANT PERMISSIONS PRIOR TO COMMENCEMENT OF WORKS.
- THE CONTRACTOR SHALL CARRY OUT A FULL SITE SURVEY PRIOR TO COMMENCEMENT OF WORK. SURVEY DATA SHALL BE SUPPLIED TO THE ENGINEER FOR REVIEW.
- THE CONTRACTOR SHALL BE RESPONSIBLE FOR THE ACCURACY OF ALL DIMENSIONS AND FOR THE CORRECT SETTING OUT OF WORK ON SITE. ANY DISCREPANCIES TO BE BROUGHT TO THE ATTENTION OF THE CLIENT.
- ALL STANDARDS USED SHALL BE TO THE LATEST EDITION.

LEGENDS

- EXISTING
- PROPOSED
- WALLS TO BE DEMOLISHED
- STEEL BEAMS TO STRUCTURAL ENGINEER DETAILS

PROJECT NAME
SINGLE STOREY REAR EXTENSION & ROOF ALTERATIONS AT ISKCON TEMPLE - M16 8FT

TITLE
EXISTING AND PROPOSED GROUND FLOOR PLAN

DRAWN BY
R. A. C.

CHECKED BY
D.N.D

APPROVED BY:
N.D

DATE
18/07/25

CLIENT
ISKCON HINDU TEMPLE

20 MAYFIELD ROAD
WHALLEY RANGE MANCHESTER
M16 8FT
EMAIL: NA

AGENT/ CONSULTANT
NEEL

CIVIL ENGINEERING SERVICES LIMITED

77 HOPE ROAD
MANCHESTER
M33 3DU
EMAIL: ncesltd@hotmail.com

PROJECT
00259

SCALE
1: 100

SHEET SIZE
A2

DRAWING NO:
00259/25/PP/A-0001

SHEET NO: 1 OF 1

REVISION
P0

UNIT
m

North arrow pointing North (N), South (S), East (E), and West (W).

REV. No.	DESCRIPTION	DRN BY	CKD BY	APV'D	DATE
P0	ISSUED FOR PLANNING PERMISSION	RAC	NSD	DND	18.05.26