




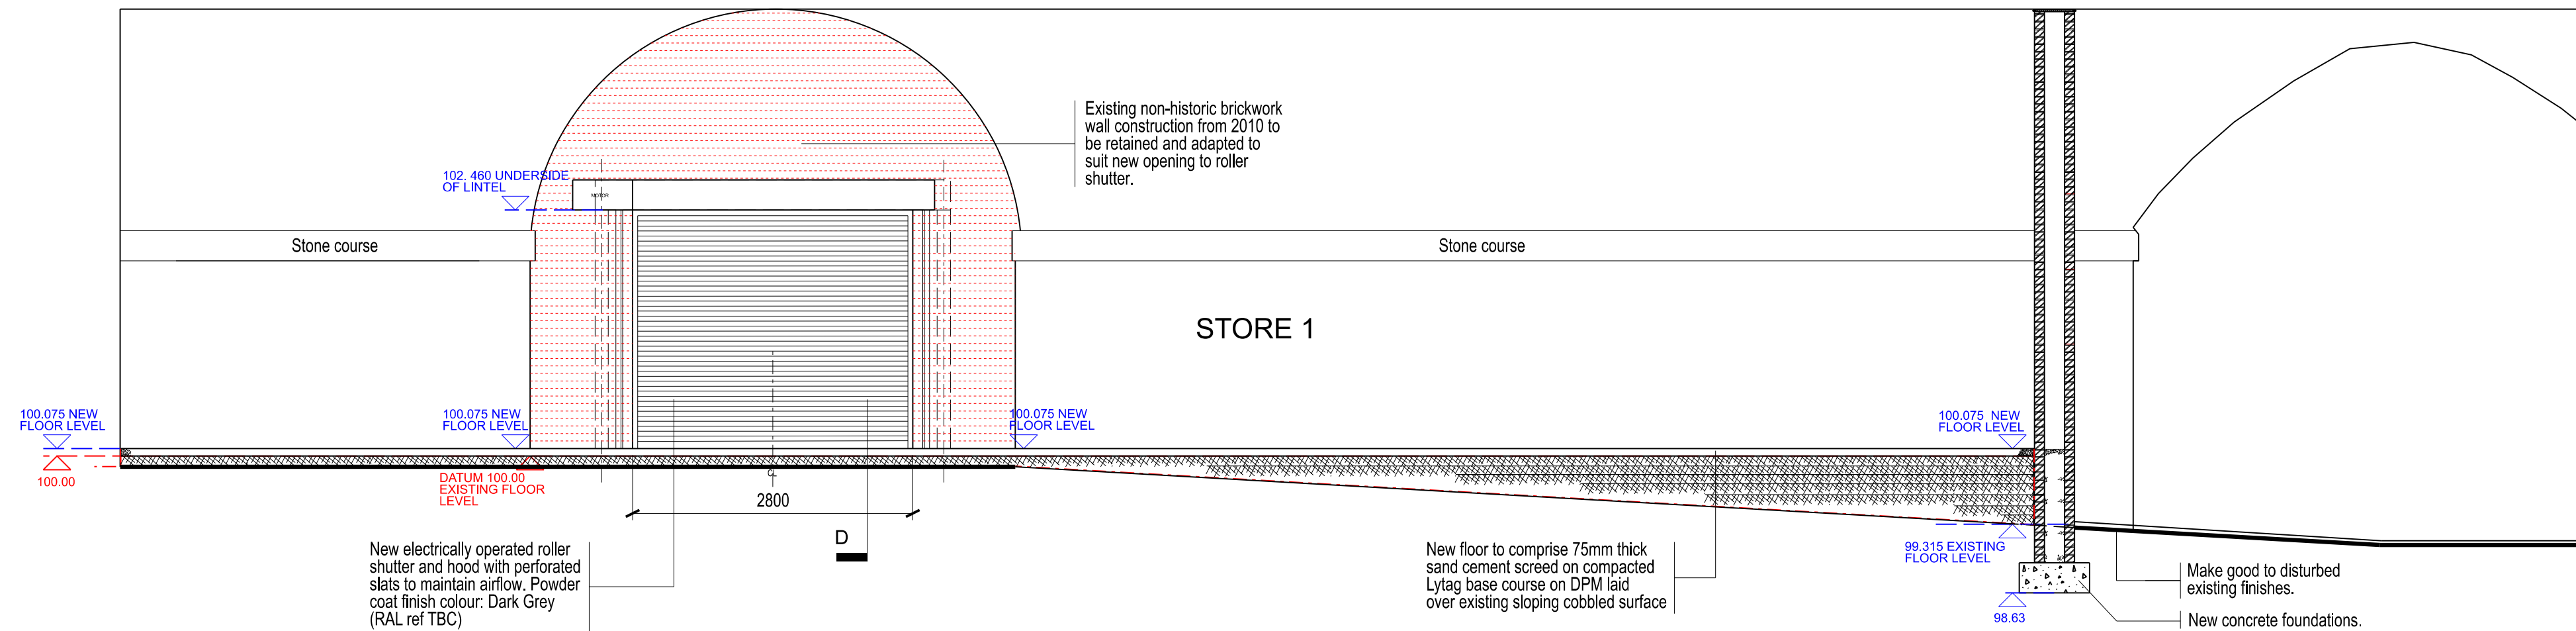


SECTION A-A (STORE 1)

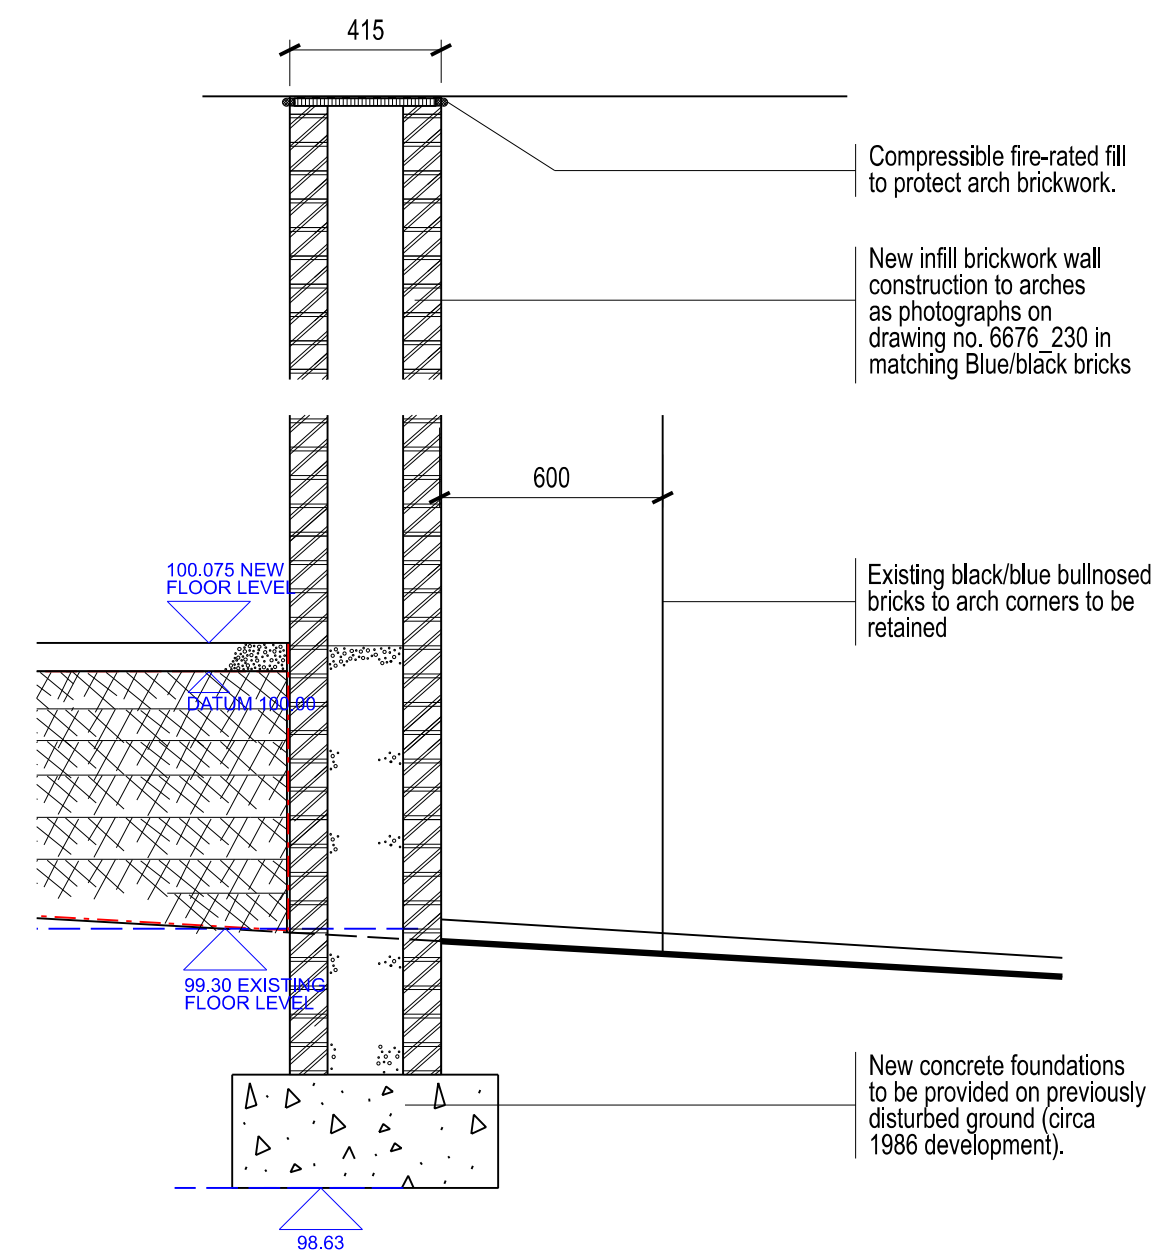


SECTION A-A DETAILS 1:20

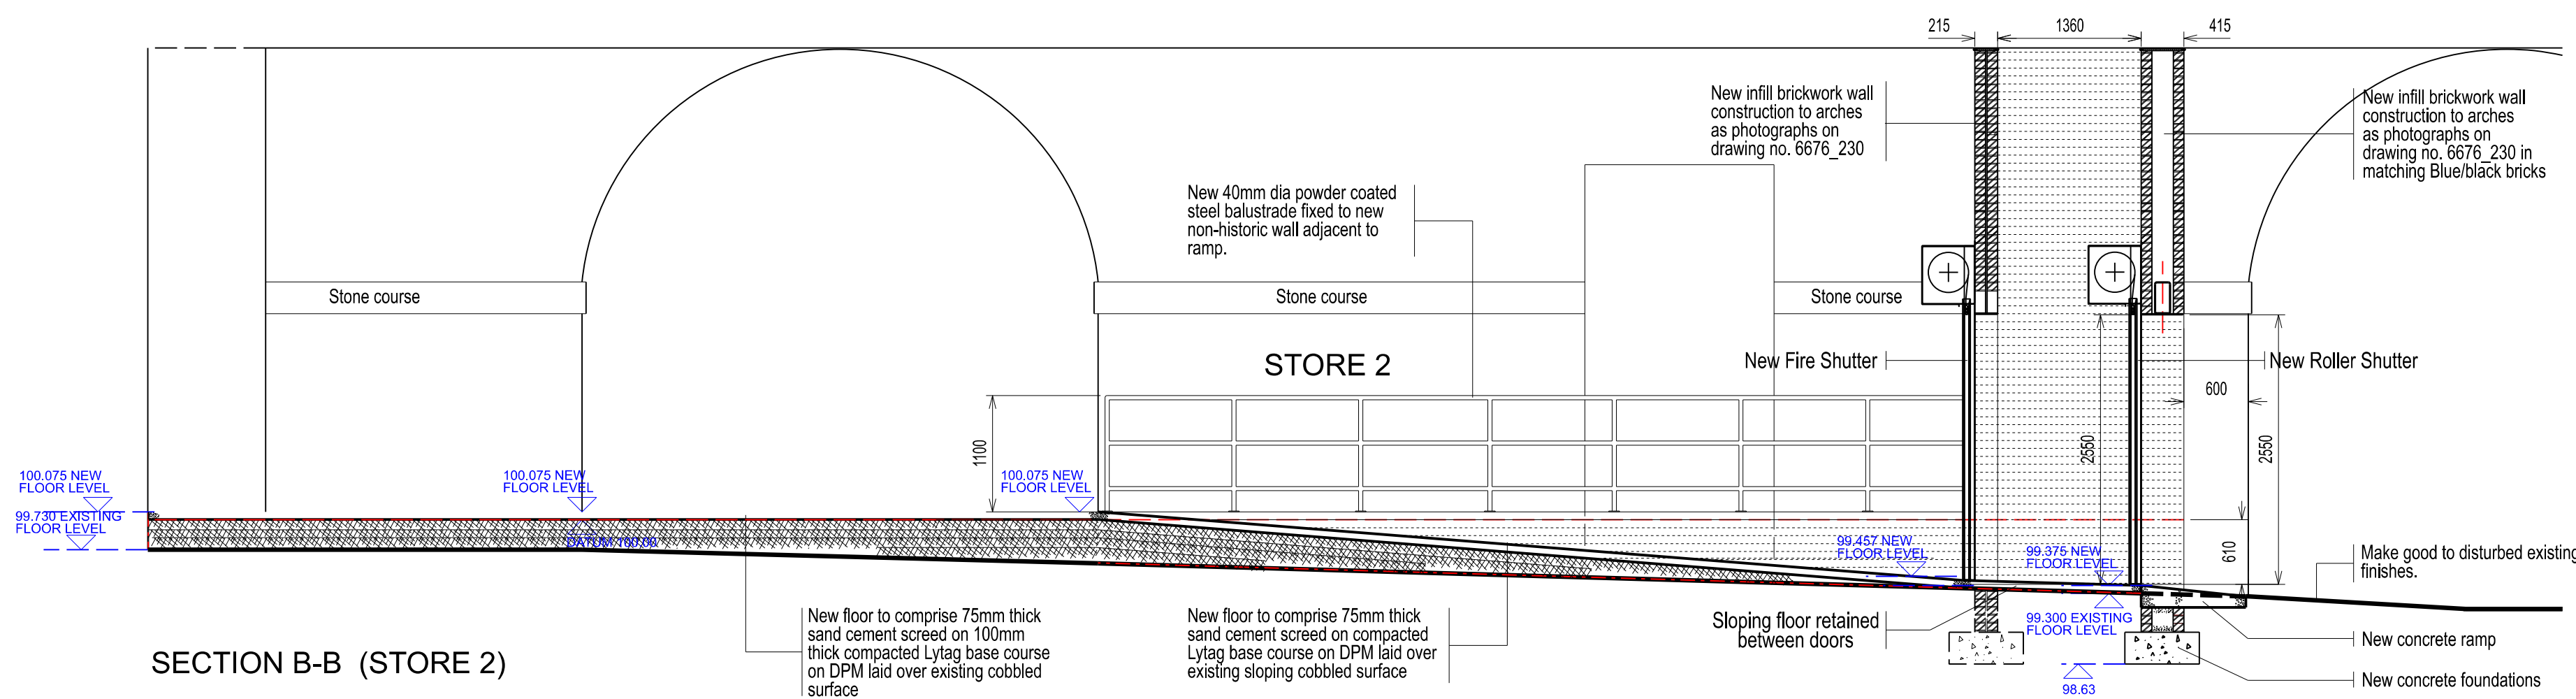


SECTION B-B (STORE 2)

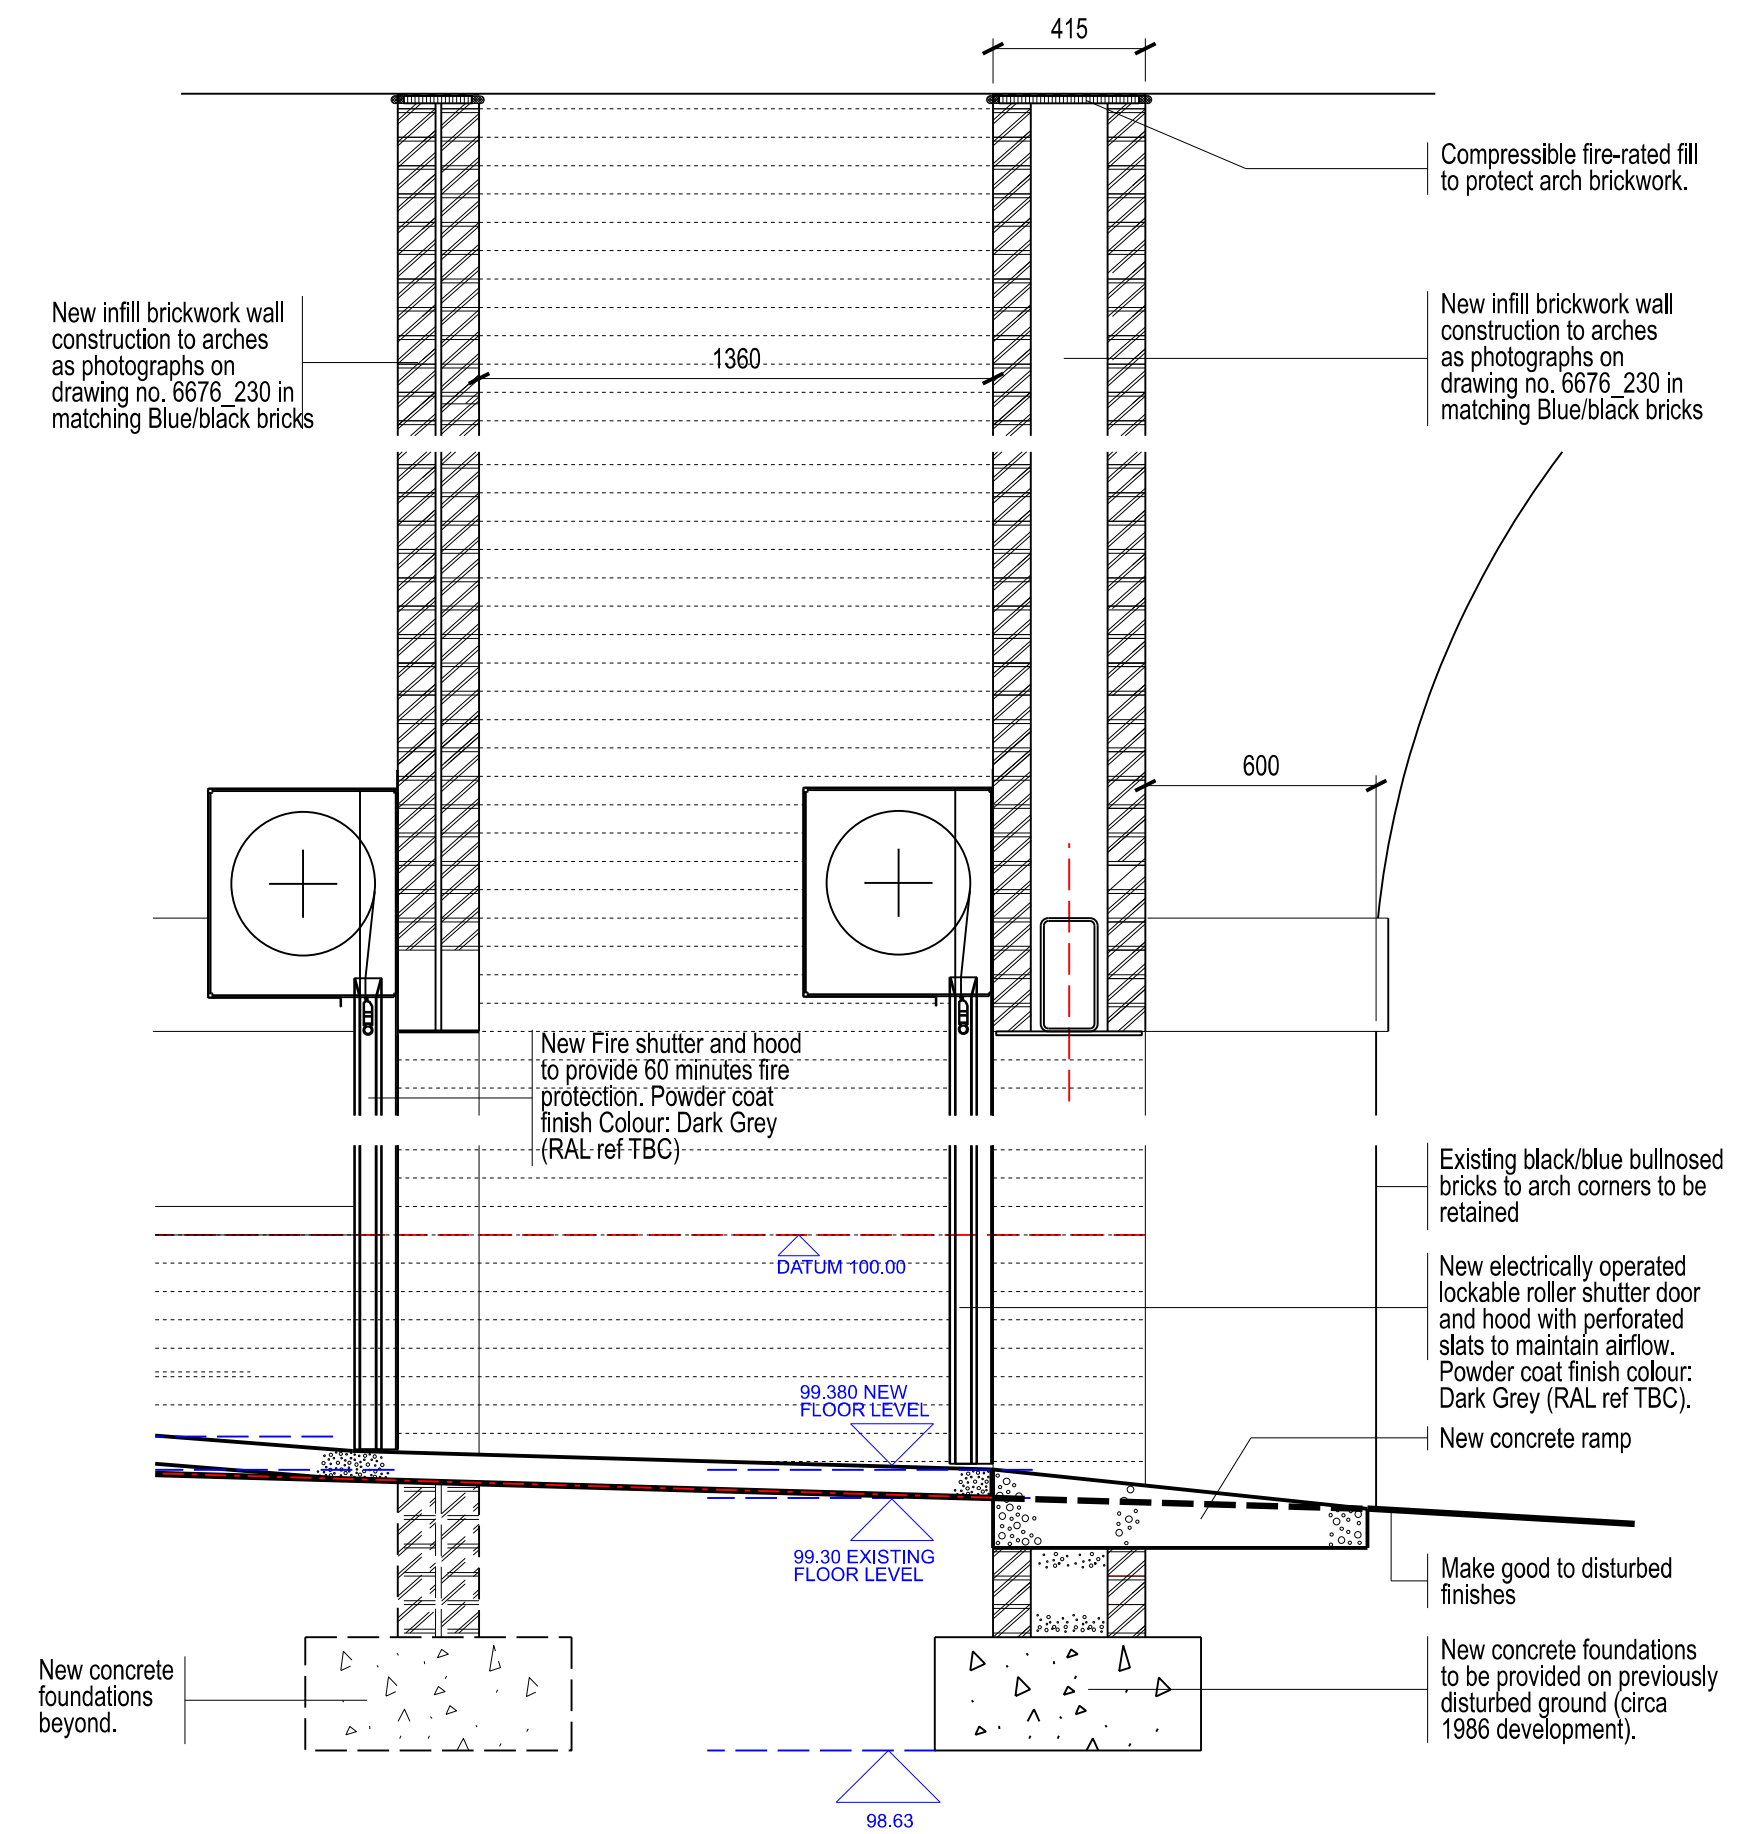

SECTION B-B DETAILS 1:20

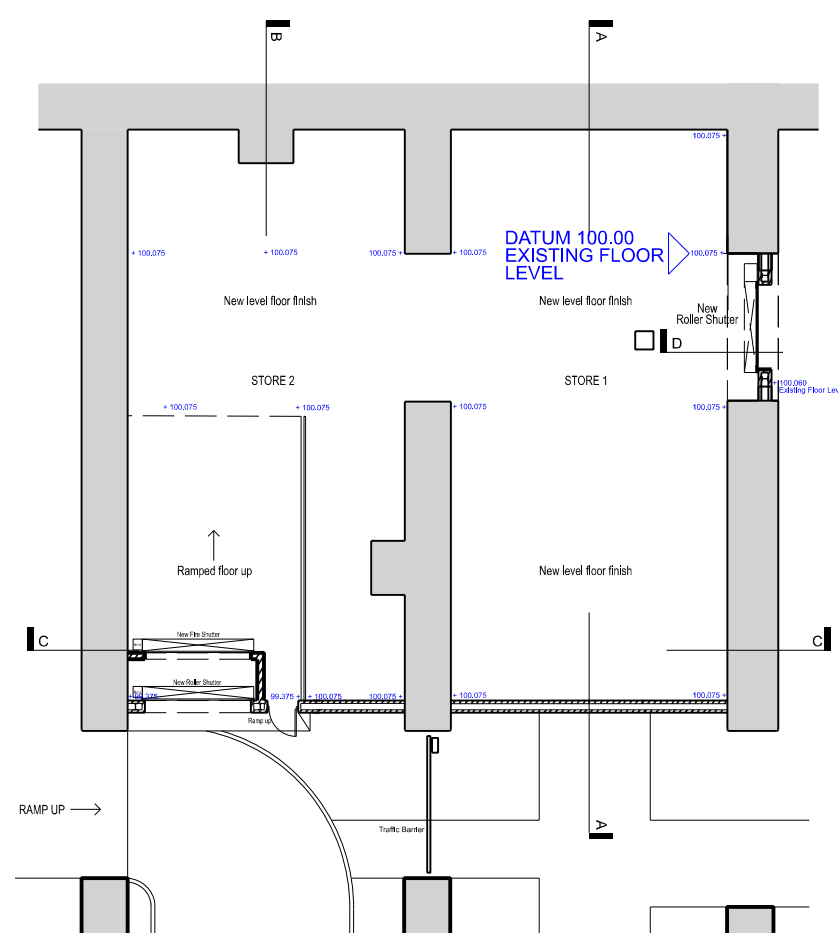

KEY FLOOR PLAN 1:250

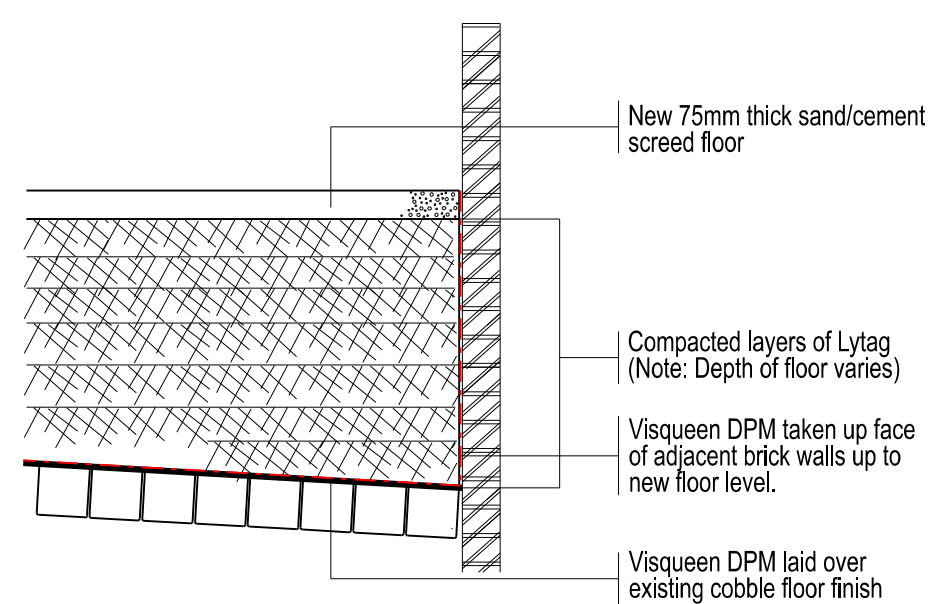

TYPICAL FLOOR CONSTRUCTION DETAILS 1:20

		Updated to Planning requirements 01.07.2025: Proposed infill walls to existing arches shown recessed. Type of brickwork added.		MJB		08.07.26	
A	No					Prep	Date
Amendments							
All given dimensions are in millimetres. Architect to be notified of discrepancies in figured dimensions Contractors must check all dimensions from site This drawing is copyright and is for use on this site only							
Project							
Manchester Central Undercroft Store							
Title							
Proposed Sections A-A and B-B							
Job No. 6676				Drawing No. 360-1			
Amendment:				Scale @A1: 1:50			
A							
Status							
PLANNING							
Auth MJB				Date January 2026			
TAYLORD DESIGN architects							
www.taylor-design.co.uk							
Harding House, Station Road, Walslow, Cheshire SK9 1BU t 01625 528181 e office@taylor-design.co.uk							
© Taylor Design 2025							