



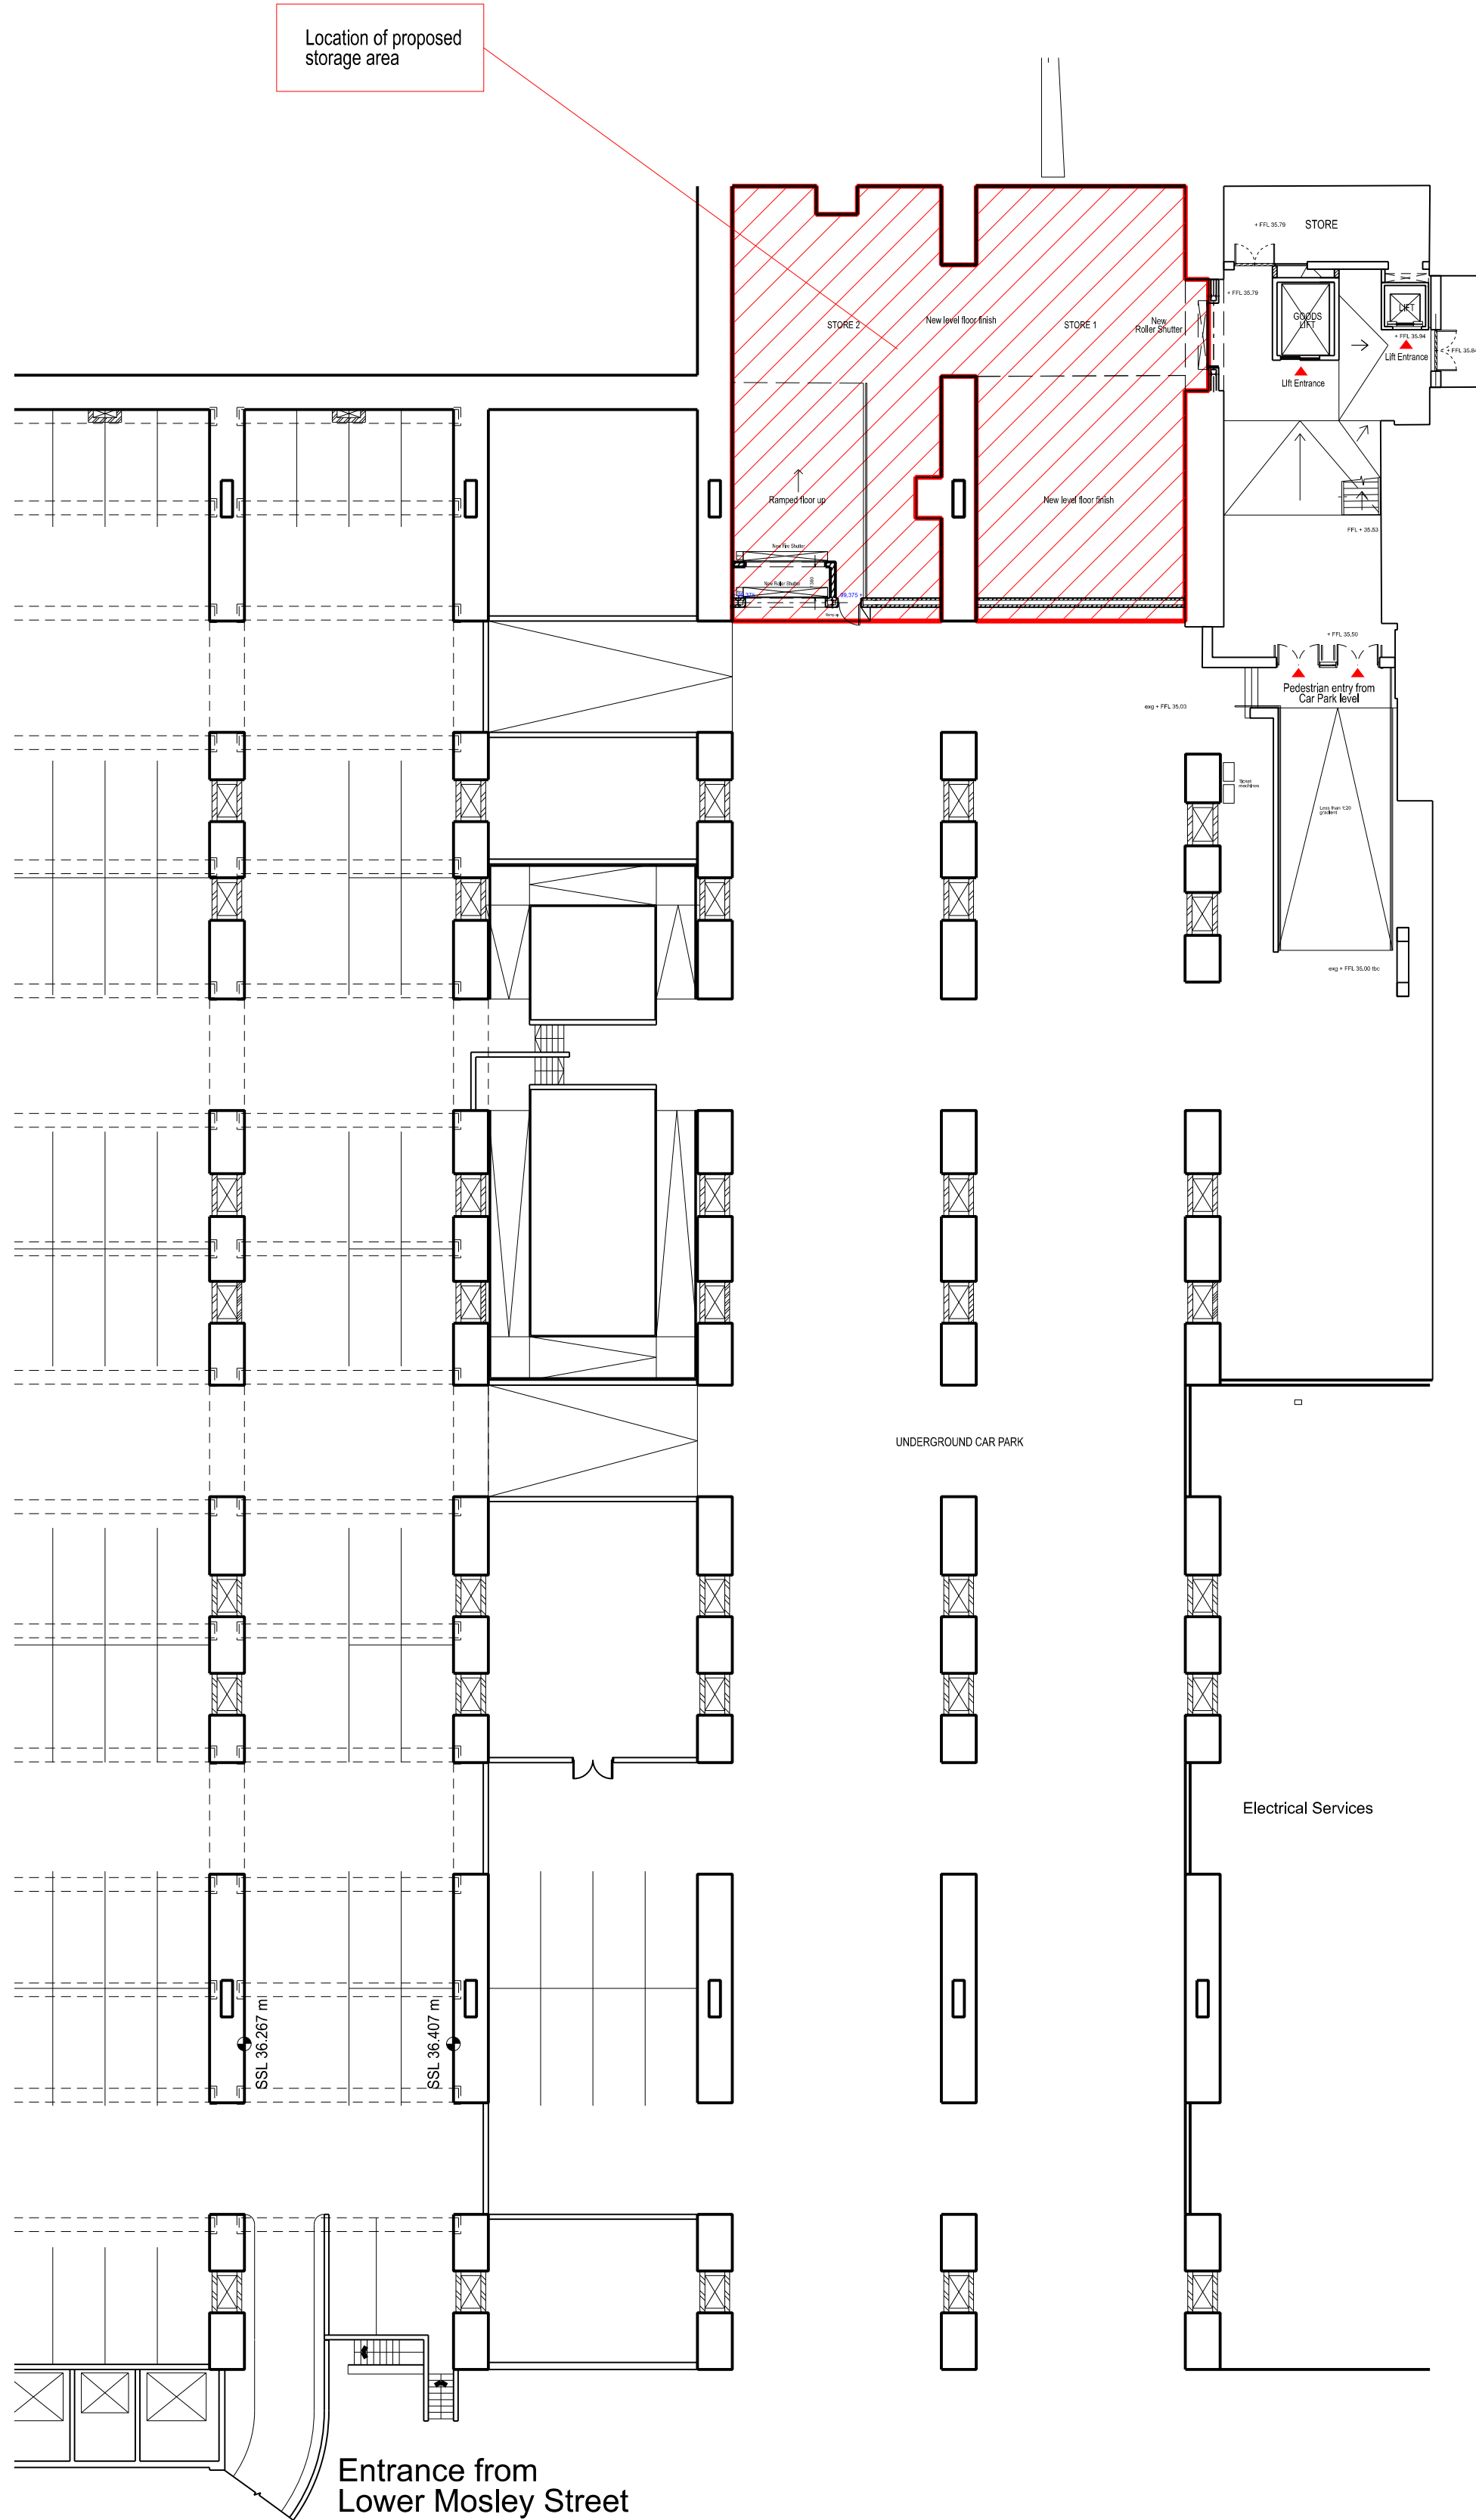

PROPOSED BASEMENT
FLOOR PLAN (PART)
1:250

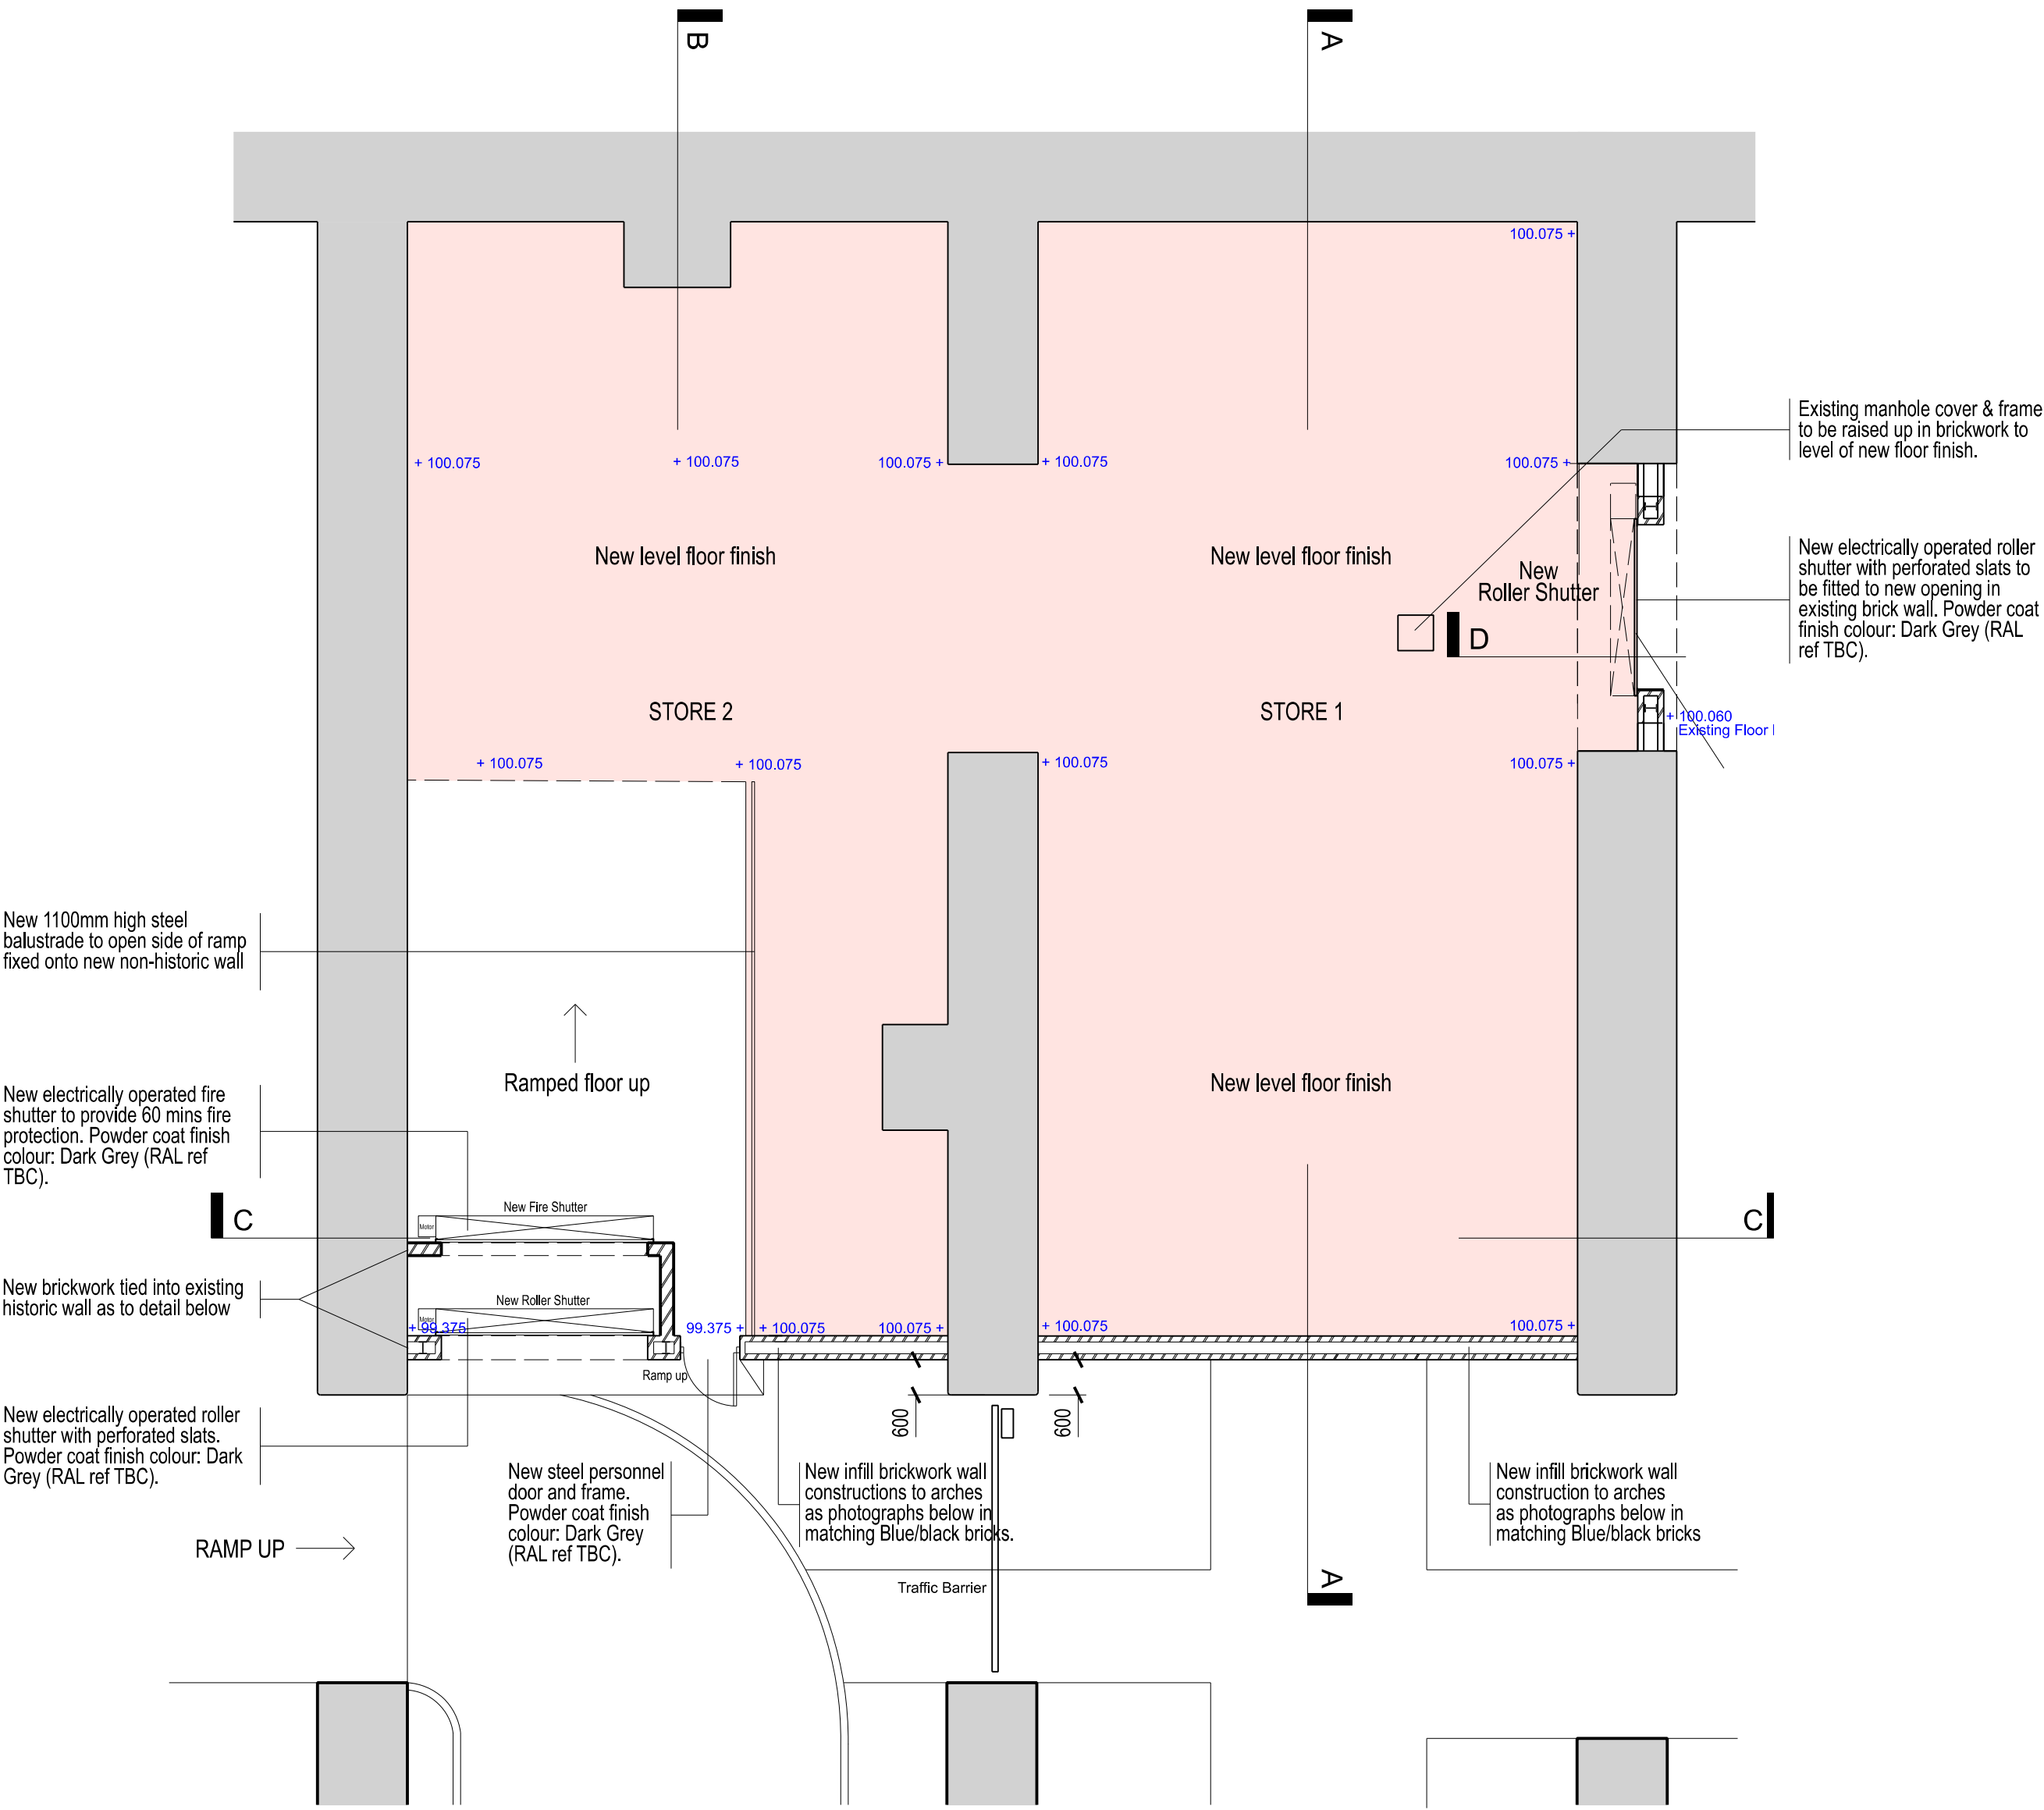

PROPOSED FLOOR PLAN
OF NEW STORAGE AREA 1:100

+ 5020 Spot Levels to new floor finish



PREVIOUS NON-HISTORIC
BRICKWORK INFILL WALLS
TO ARCHES

Updated to Planning requirements 01.07.2026; Proposed infill walls to existing arches shown recessed. Type of brickwork added.		MJB 08.07.26	
No	Amendments	Prep	Date
All given dimensions are in millimetres. Architect to be notified of discrepancies in figured dimensions. Contractors must check all dimensions from site. This drawing is copyright and is for use on this site only.			
Project Manchester Central Undercroft Store			
Title Proposed Undercroft Floor Plan GA			
Job No. 6676	Drawing No. 230		
Amendment:	Scale @A1: 1:250, 1:100		
A			
Status PLANNING			
Auth MJB Date January 2026			
TAYLORDESIGN architects			
www.taylor-design.co.uk Harding House, Station Road, Wilmshurst, Chester SK9 1BU T: 01625 528181 E: office@taylor-design.co.uk			
© Taylor Design 2025			