

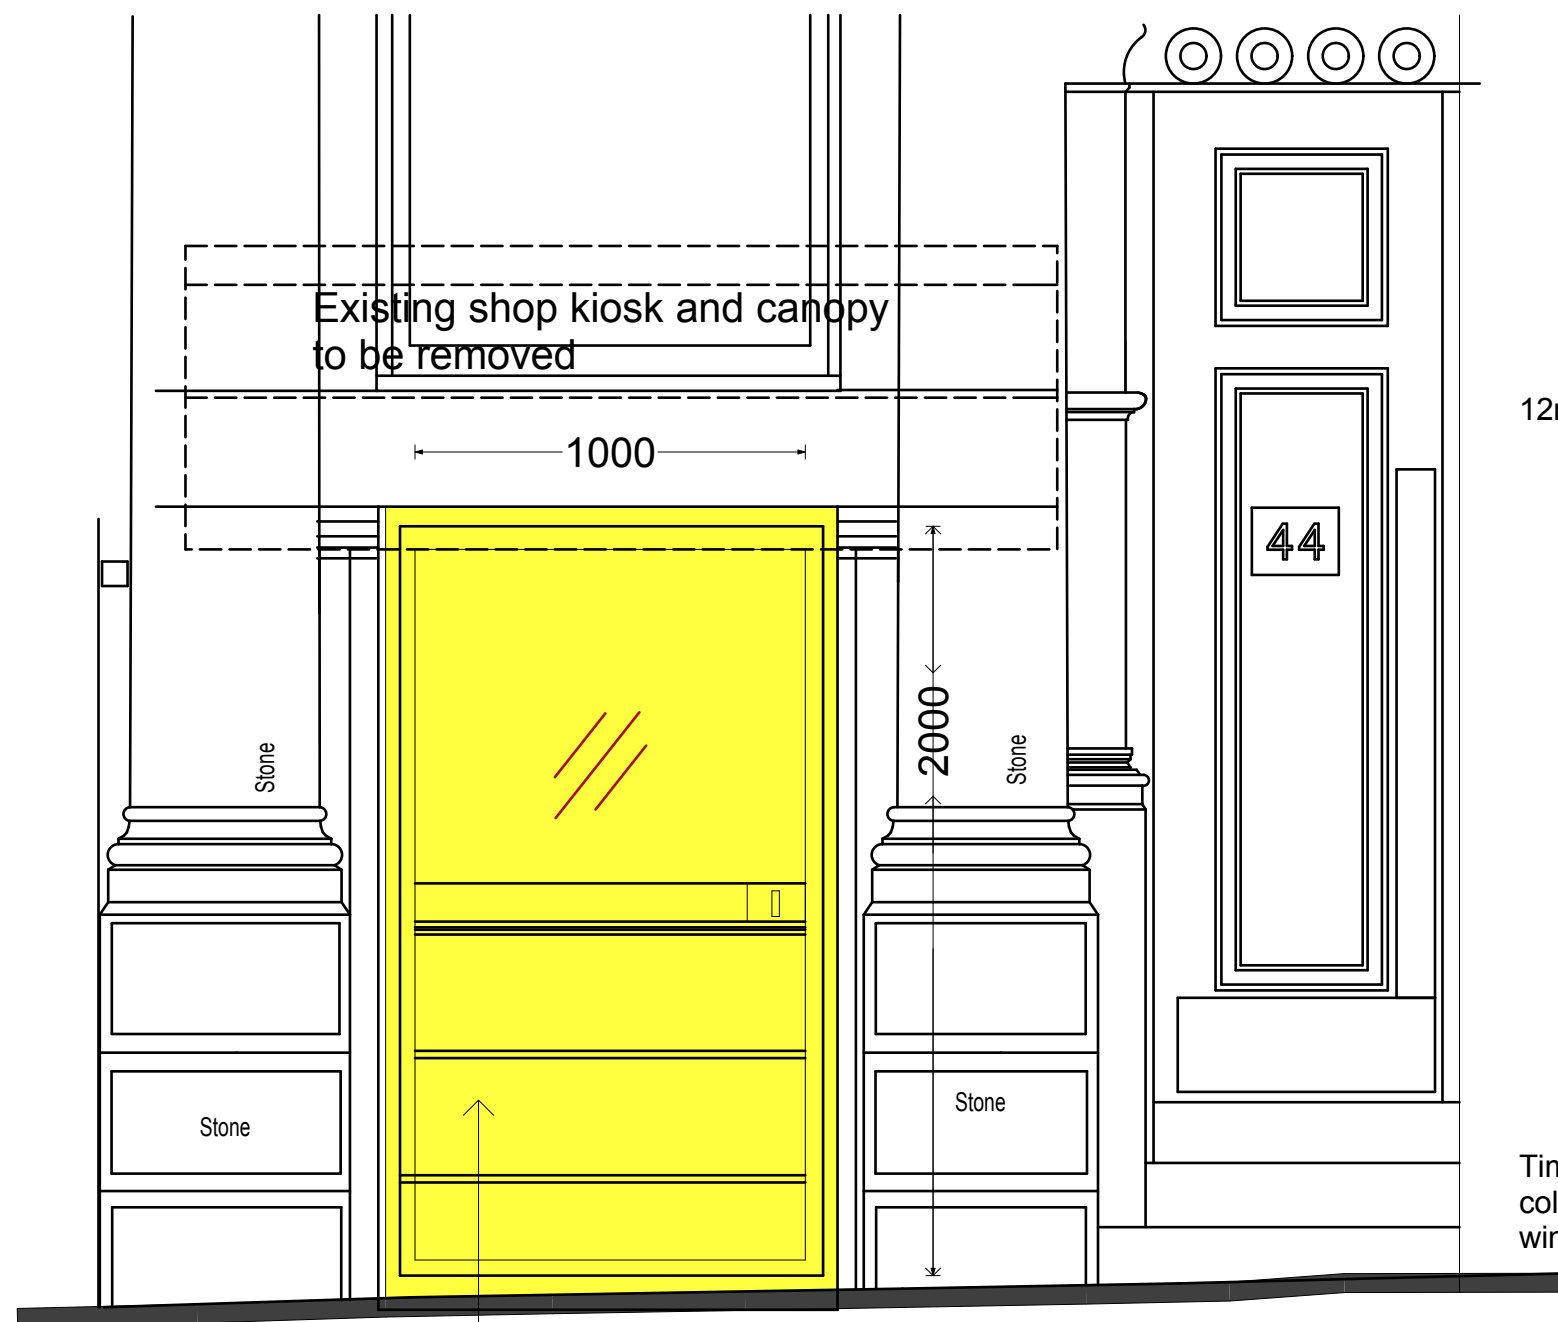


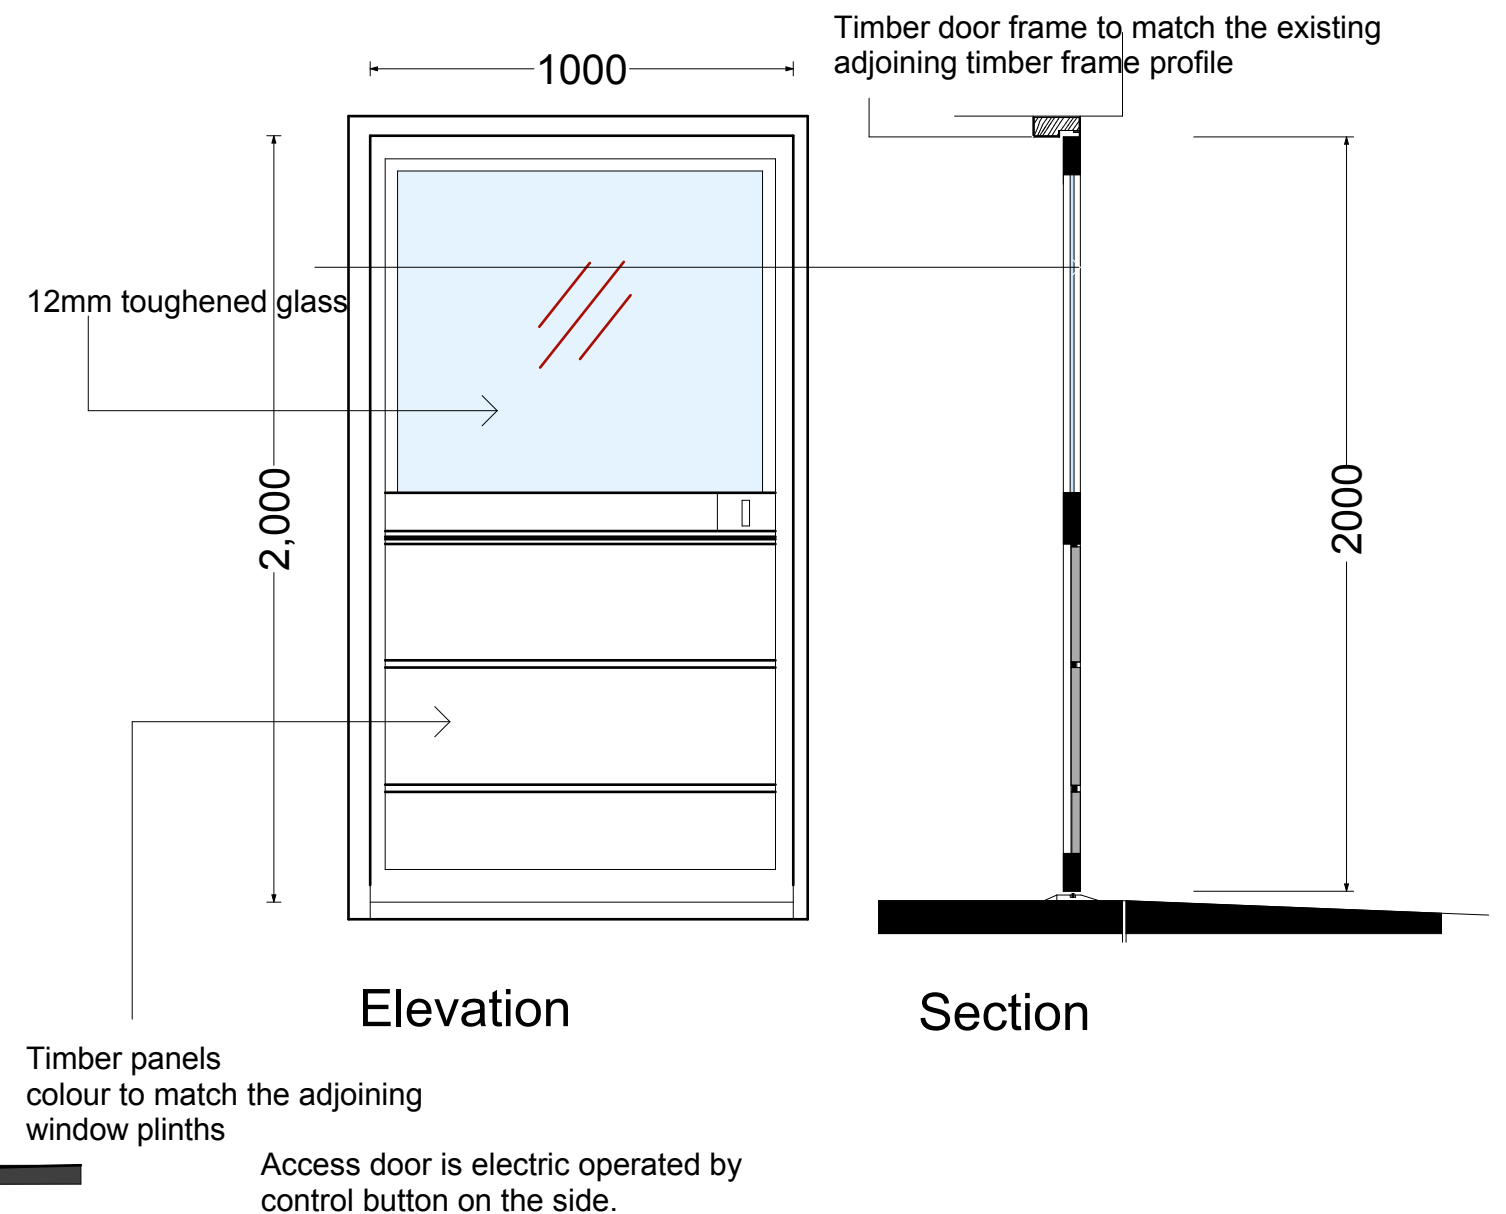

Elevation

Existing shop front to be removed and new door entrance for accessible platform lift, door and frames to match the existing.

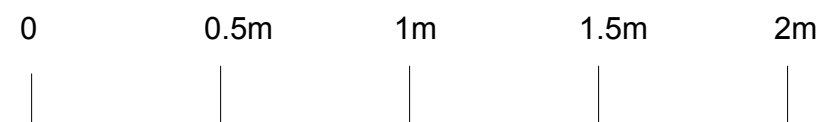

A3 size paper for 1:50

Access door to platform lift Front Elevation

Drawing No. 65

Scale 1:20

44-50 Portland street M1 4GS