



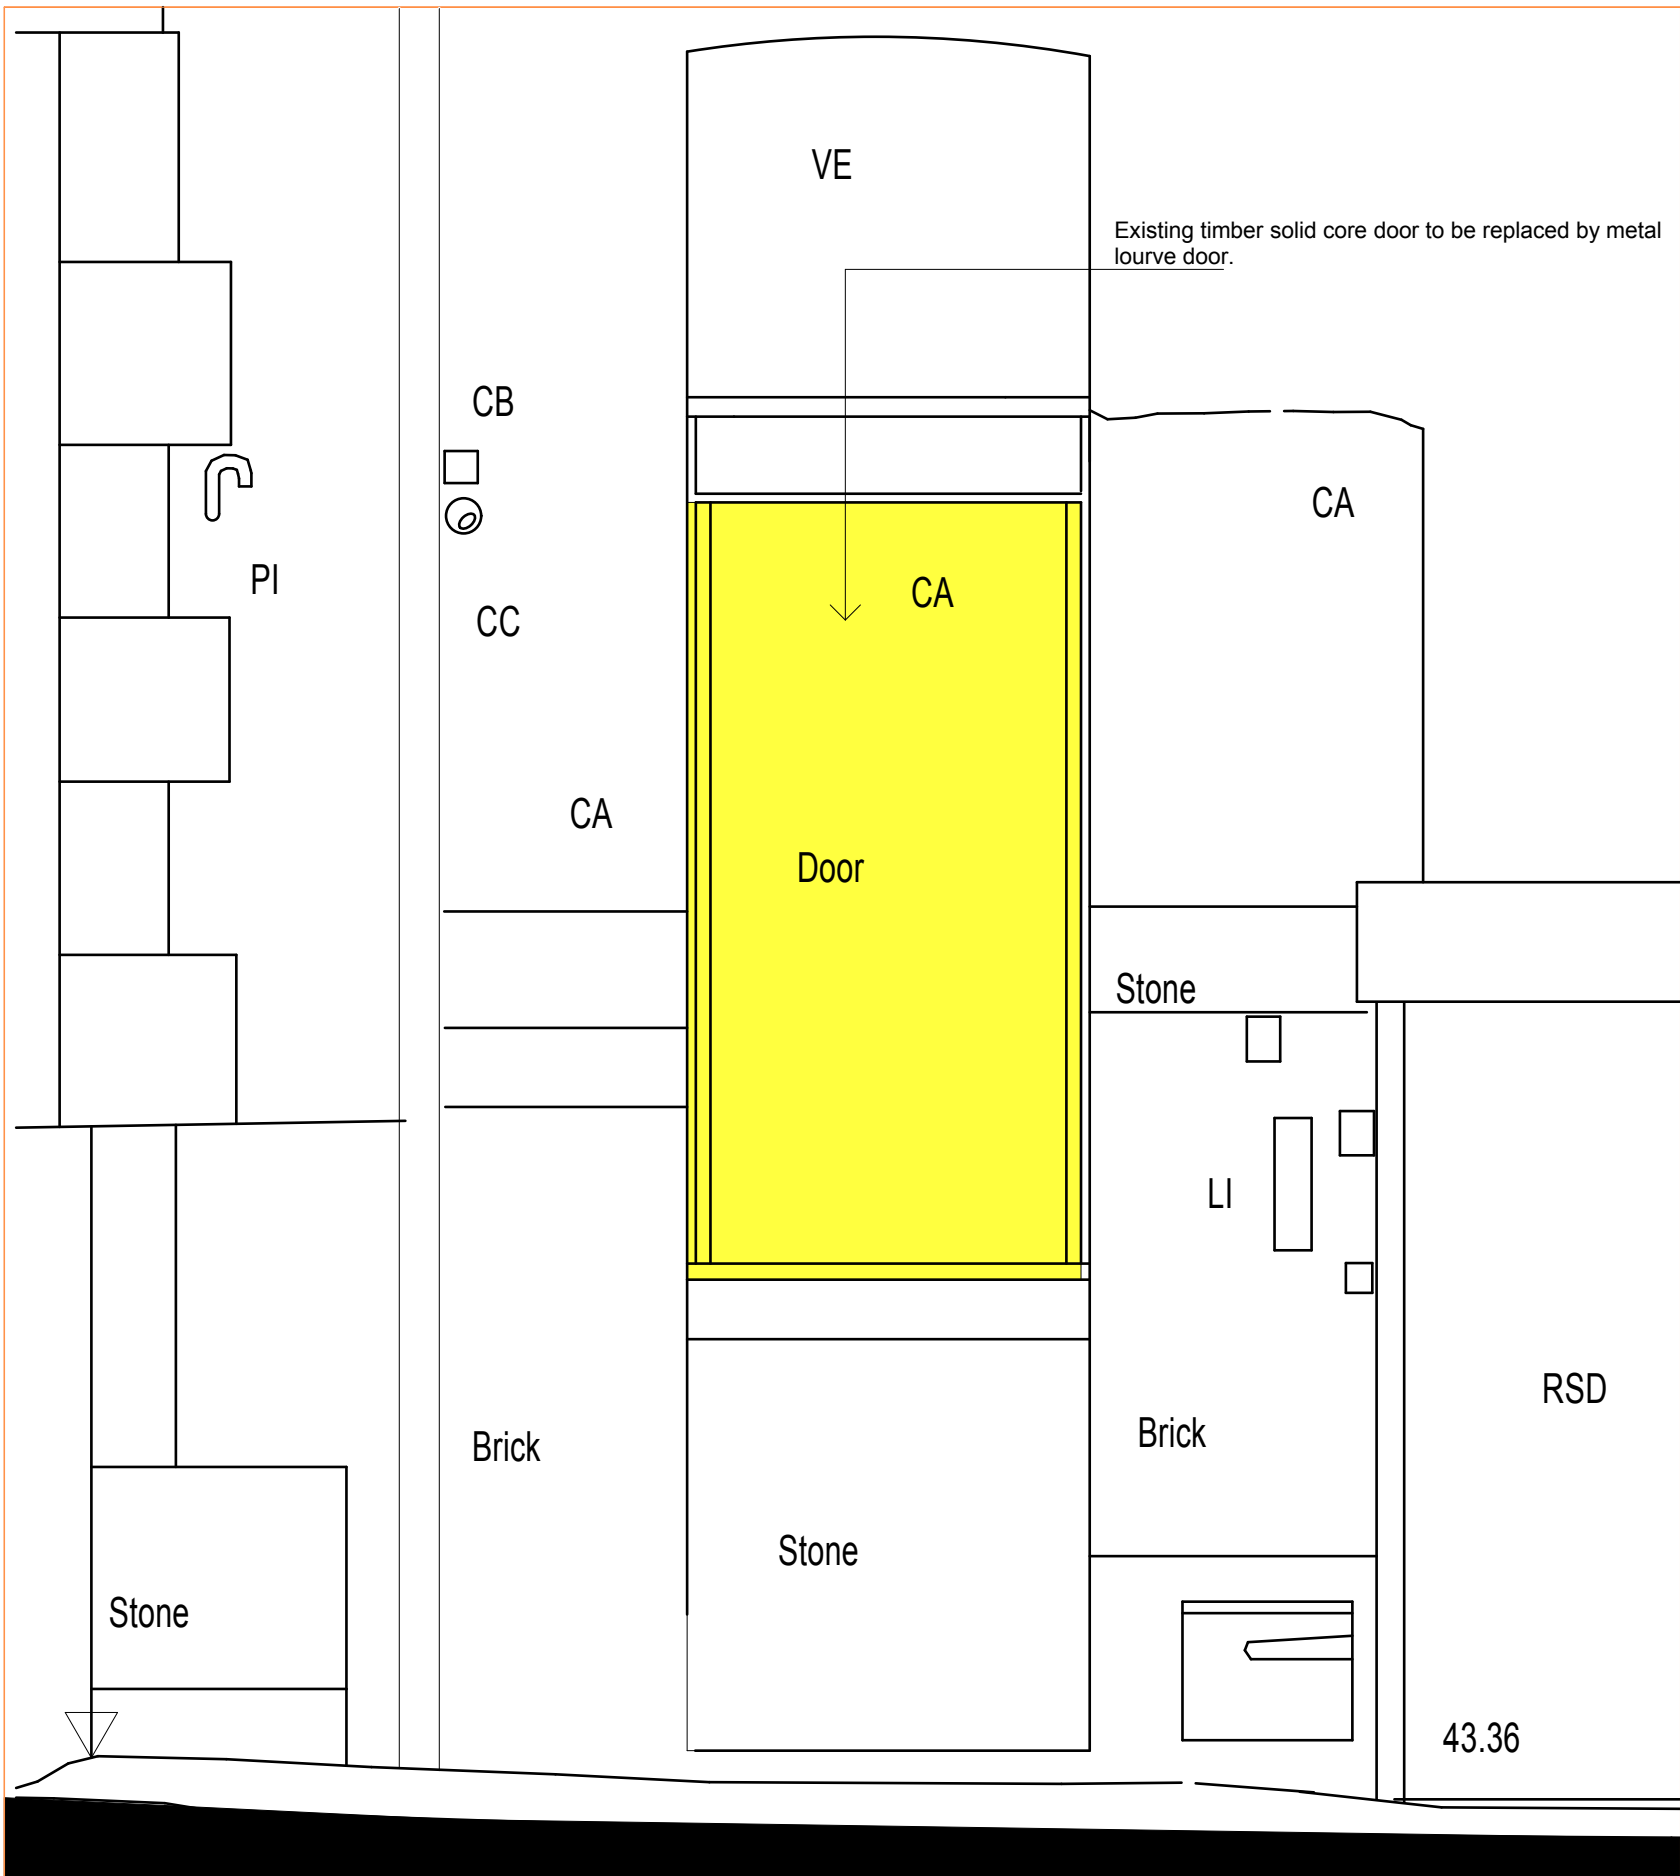


Existing Rear Elevation Reyner street


Proposed metal louvre door to replace the existing solid core blank door to the rear (Reyner street) .of the upper ground level.
 The louvre is made up of an intumescent black grille within the door louvre blades inclined at 45 degree.
 Door leaf size is 900mm wide x 2000 mm high x 45mm thick.
 Finish: polyester powder coated finish with black colour RAL 9005.
 Frame material made from 1.5mm thick Zintec coat steel
 Door leaf material 1.2mm thick Zintec
 Door closer: Ts72/

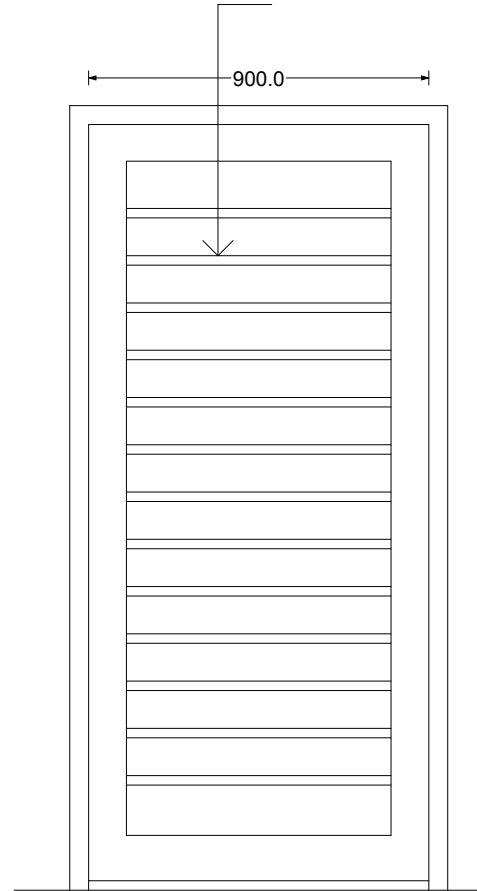

Elevation

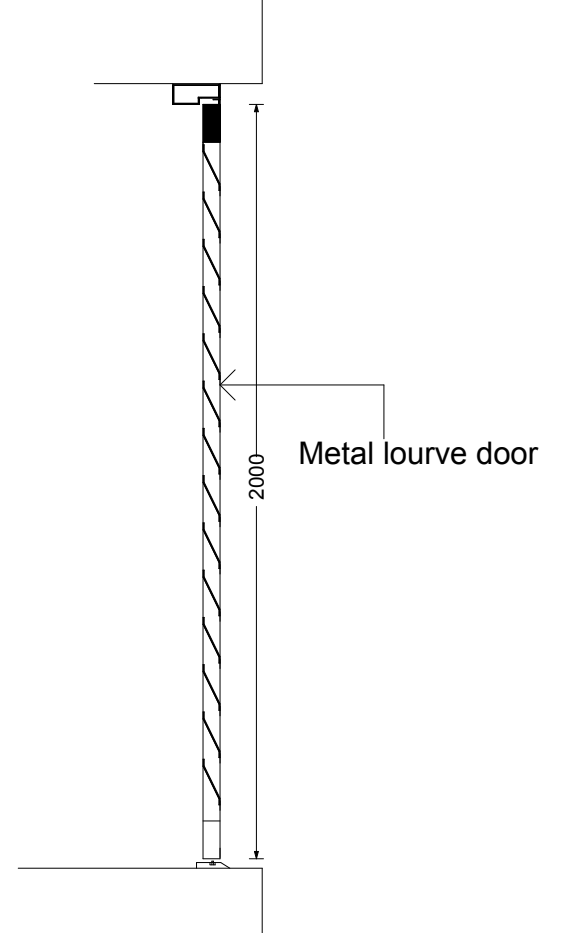


Section

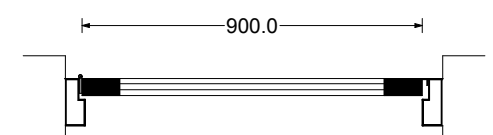

Plan

44-50 Portland street M1 4GS

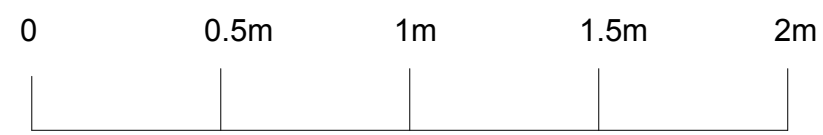

A3 size paper for 1:50

Drawing No. 64

Scale 1:20