




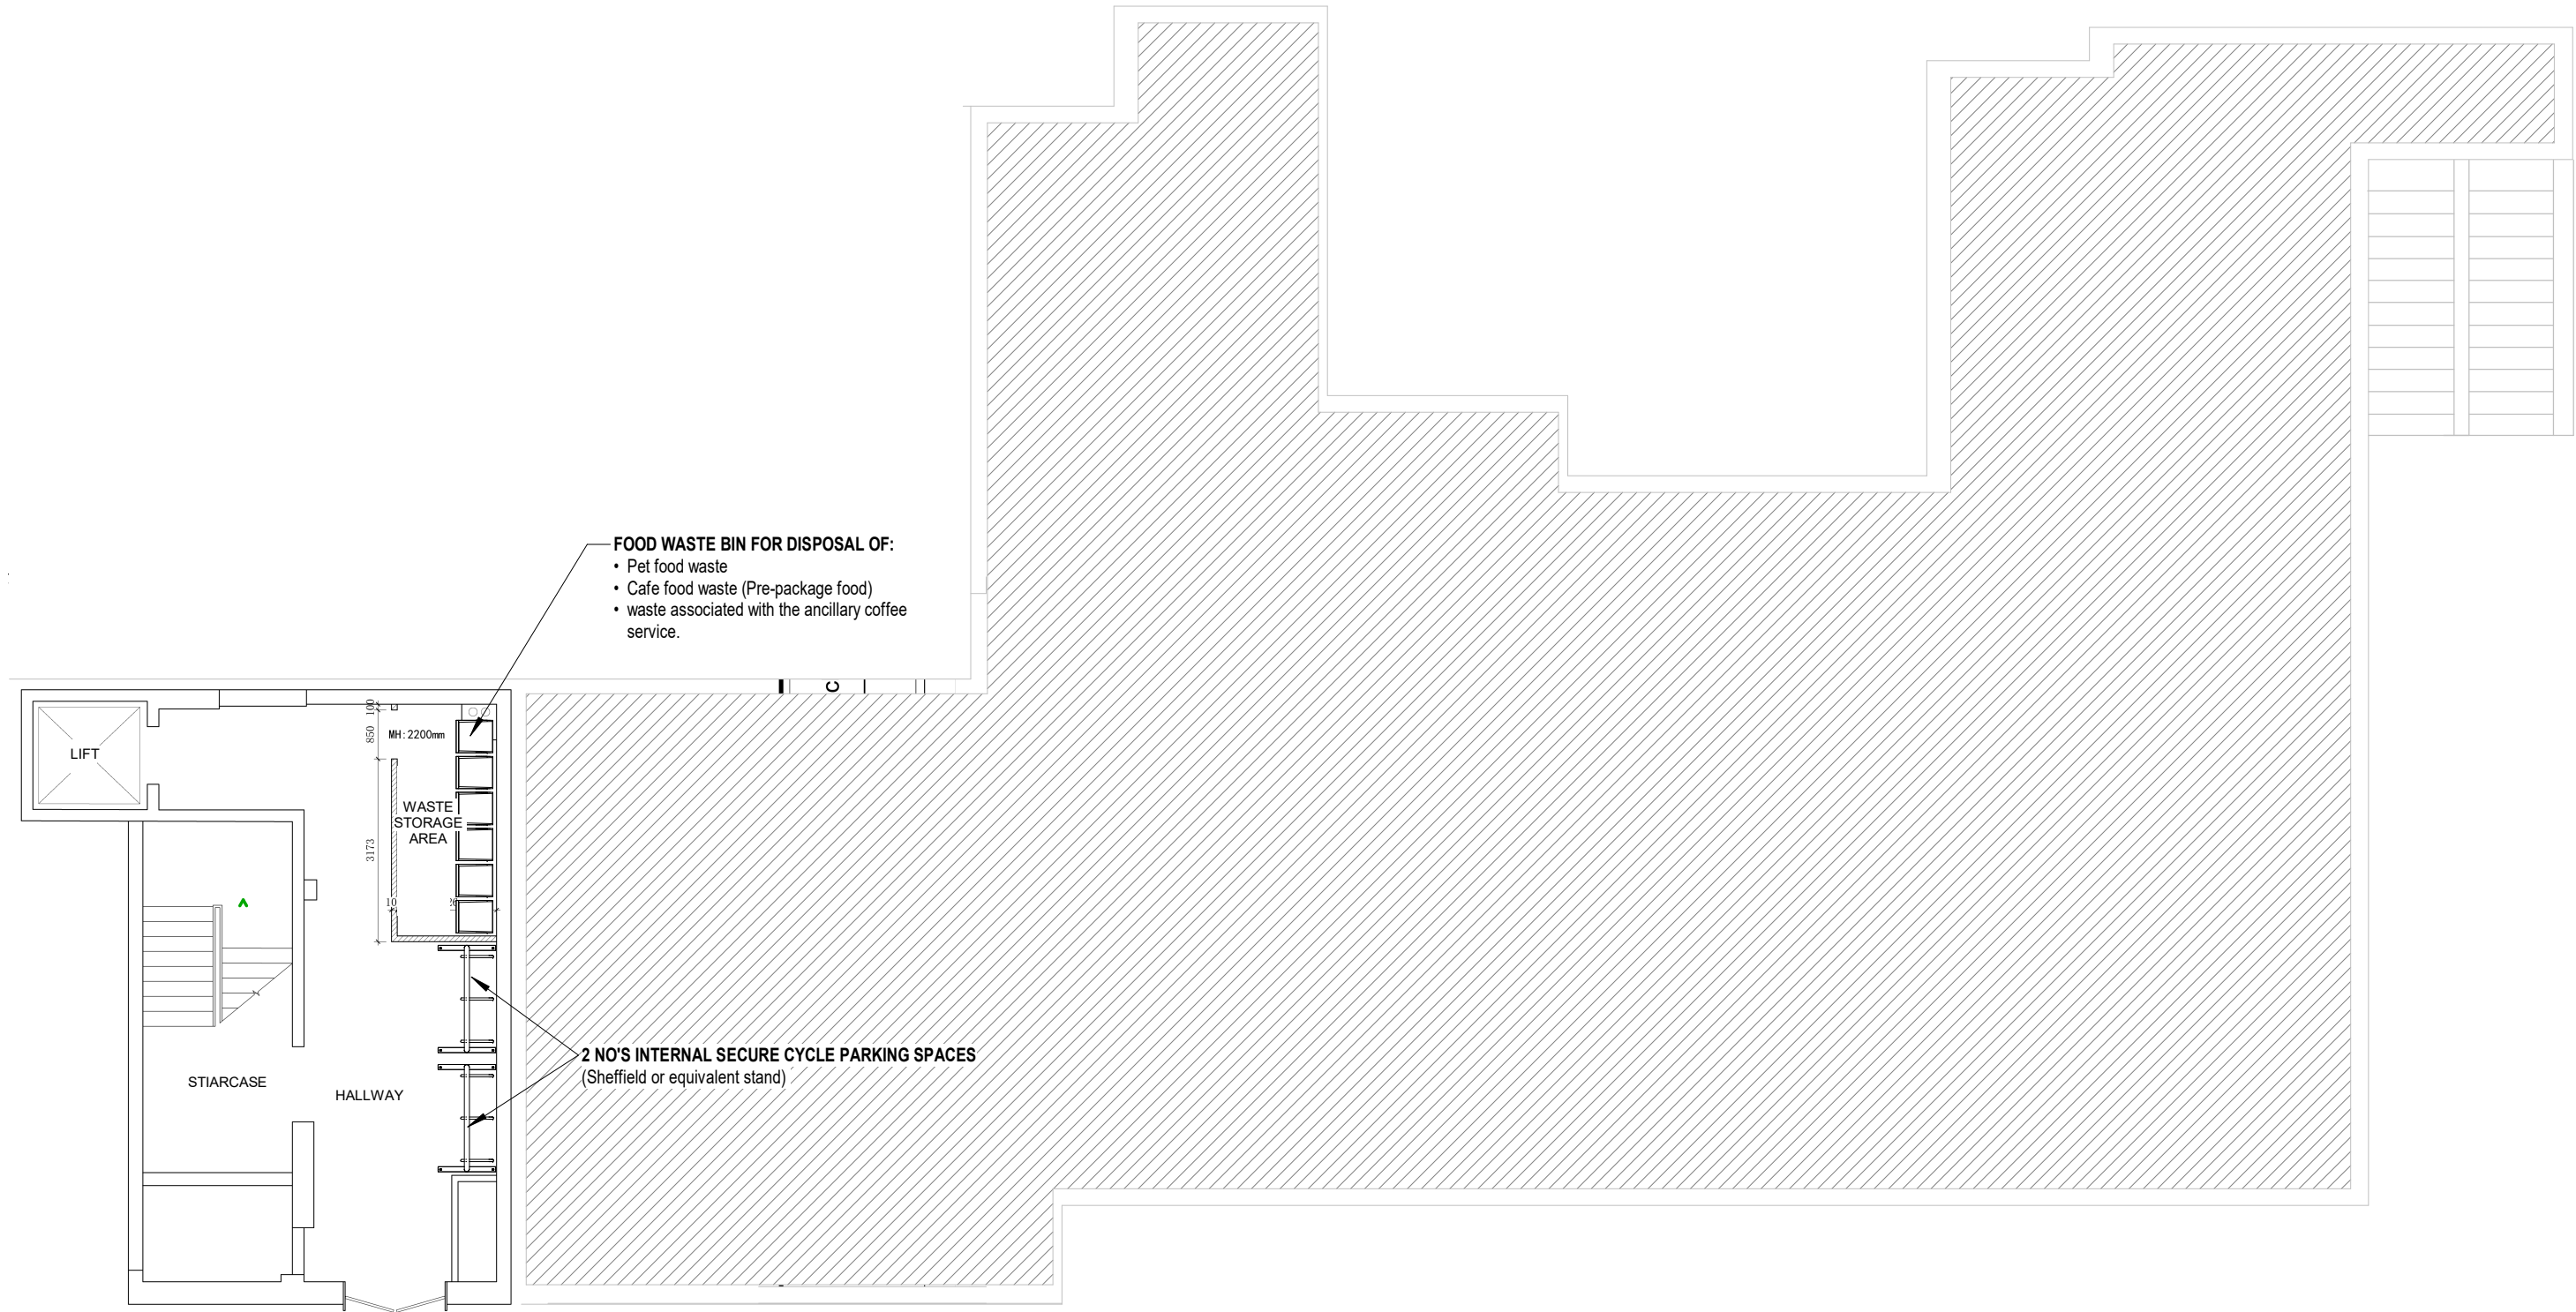

Proposed Ground Floor
1 : 100

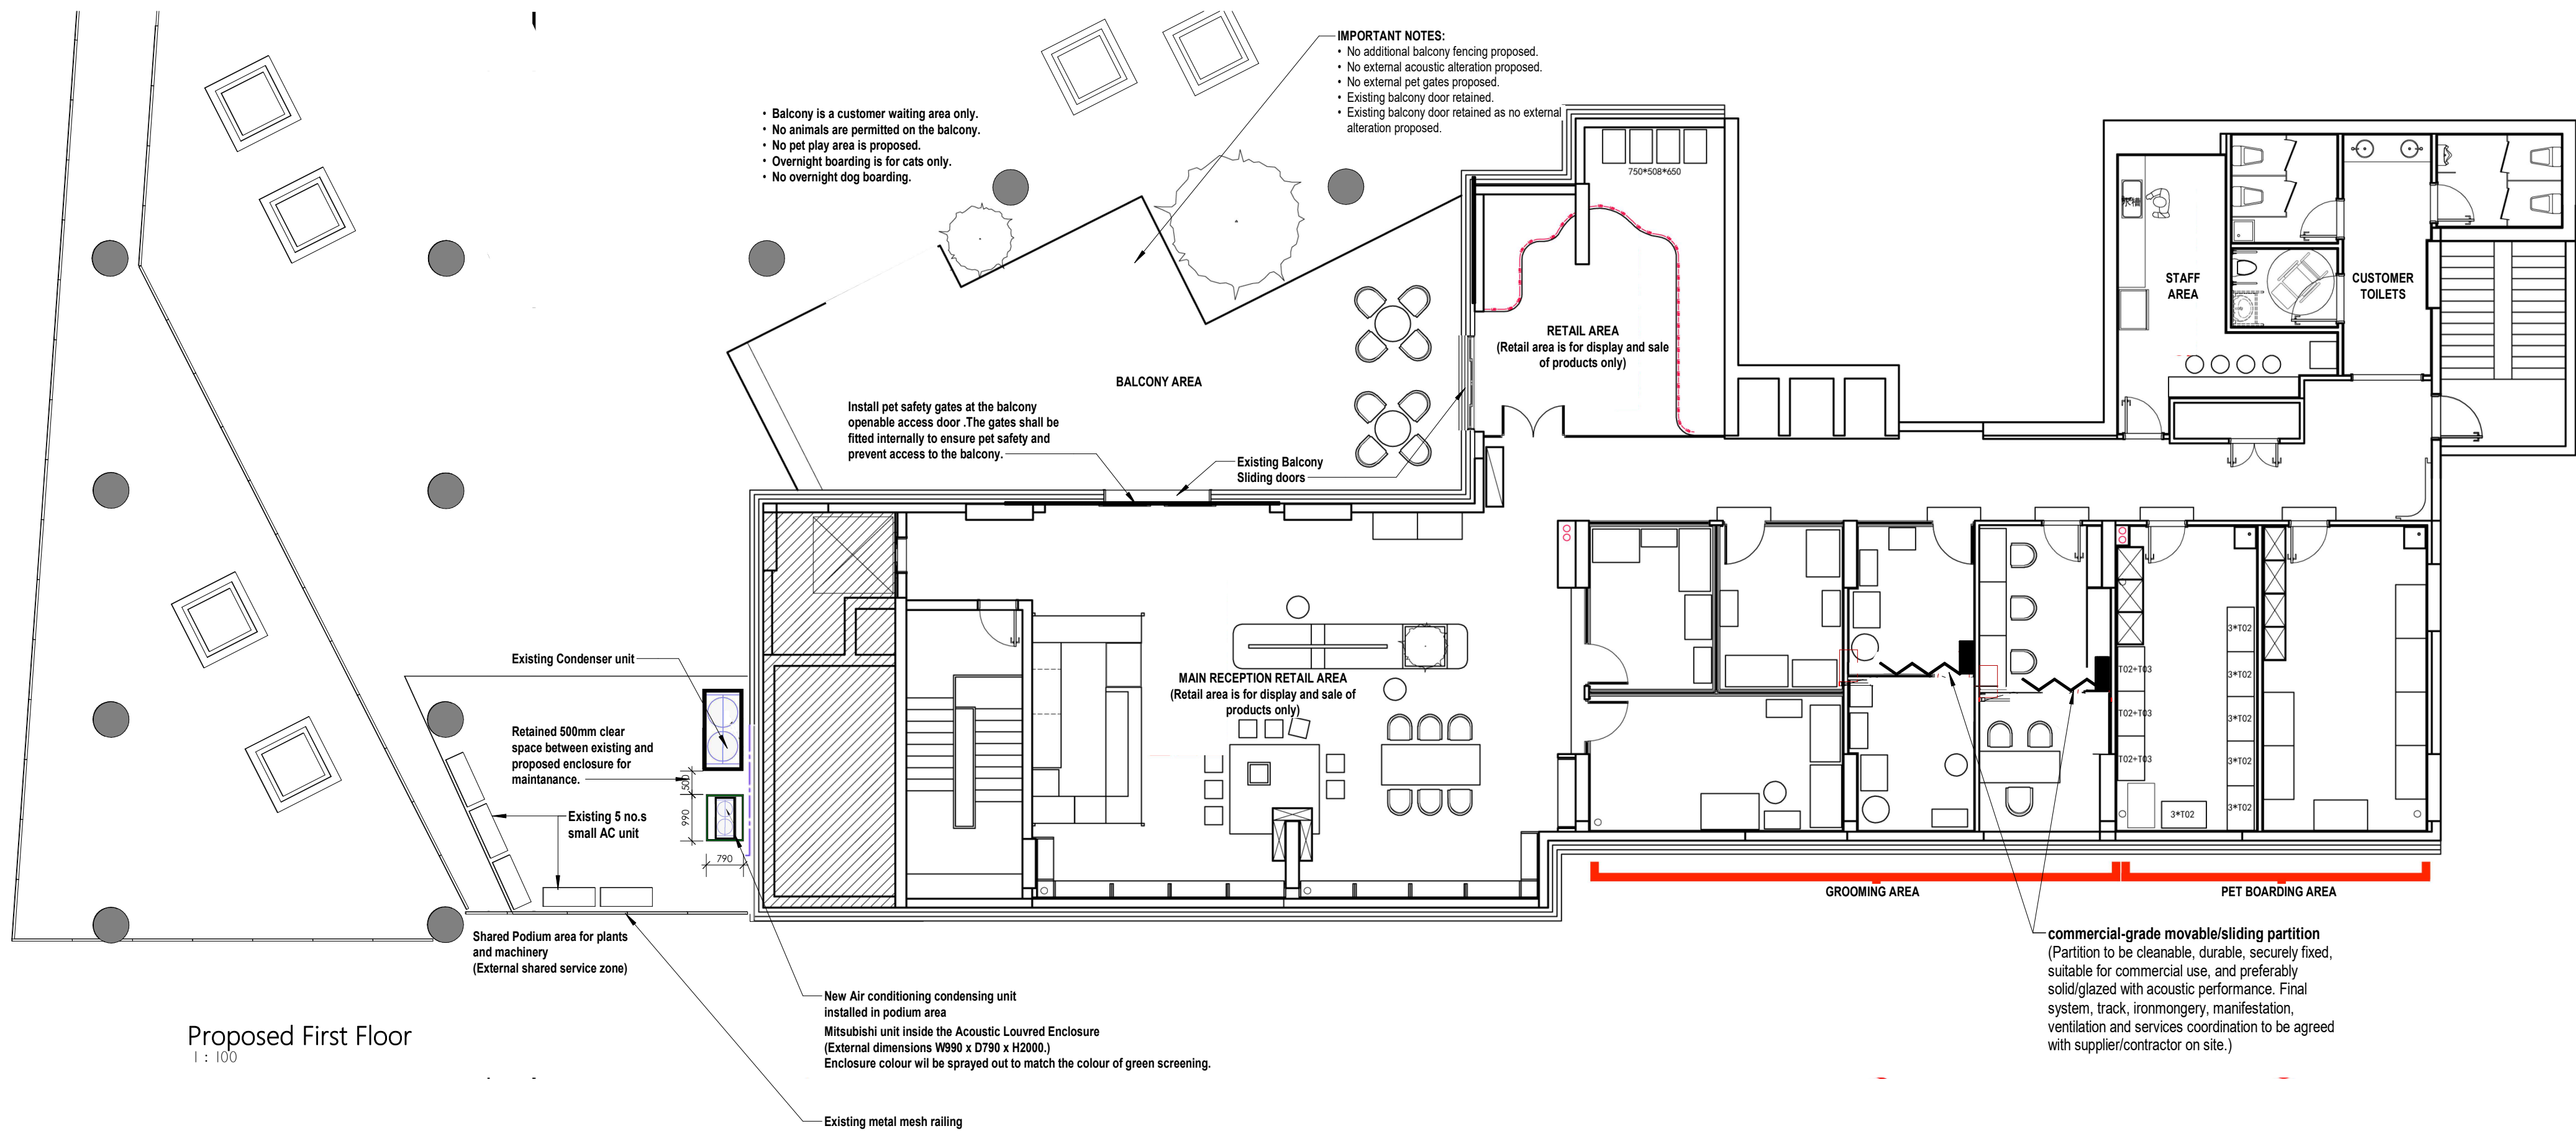

Proposed First Floor
1 : 100

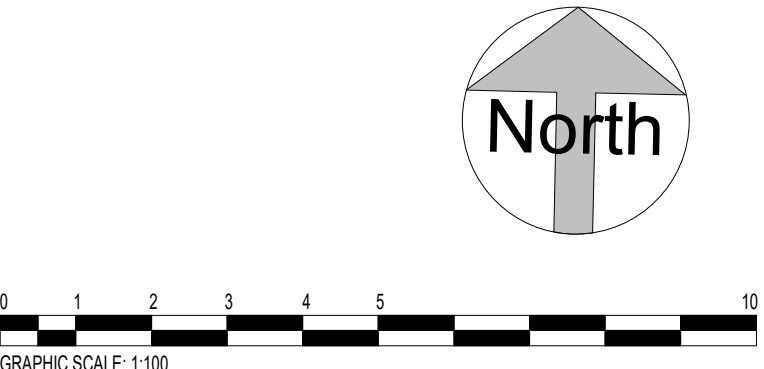



LDM
Group

PROJECT : Unit 6, Botanic Avenue, Manchester M15 6AE

SHEET : Proposed Floor Plans

CLIENT : Paws & Whiskers

Scale (@ A1) : 1 : 100

Drawn by : BA	DRAWING NUMBER :	REV :
Checked by : KK	DR_202	T12