


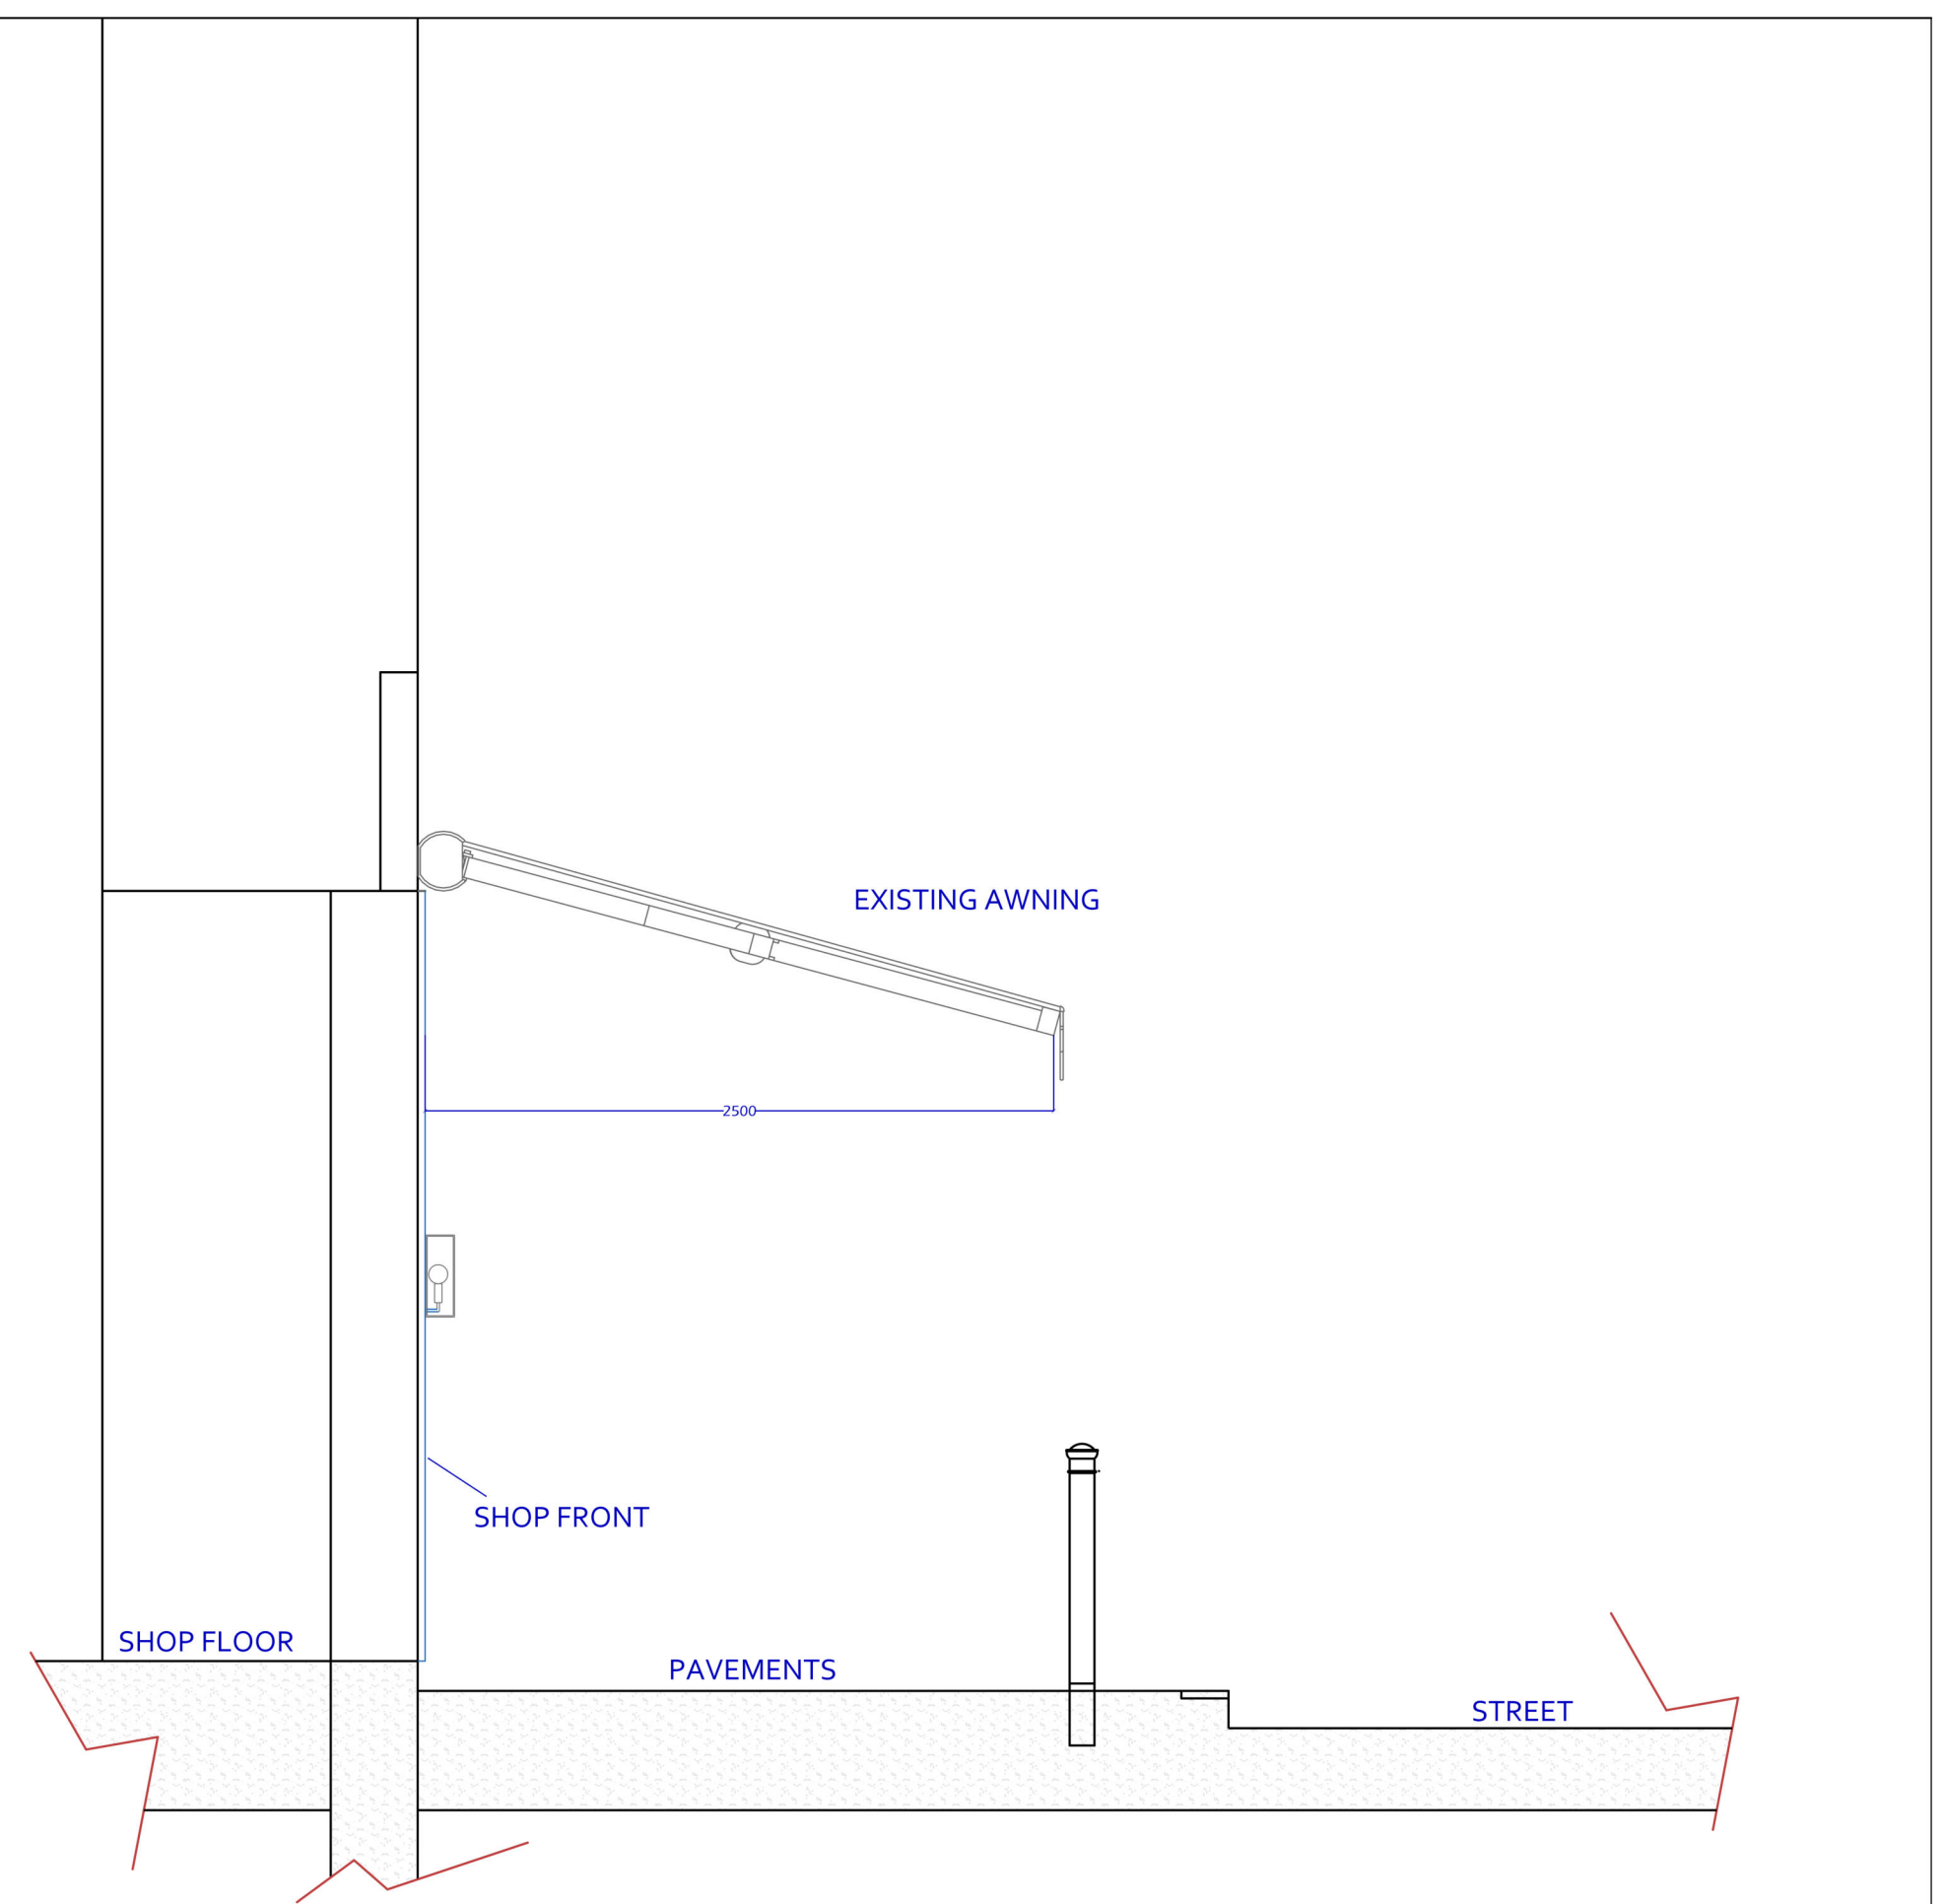

Architectural drawing of a shopfront elevation for 'LANDSCAPINE HOUSE 13-19'. The drawing shows a series of windows and doors with various annotations. A yellow line indicates a new canopy with gold cassette and blue fabric with gold logo lighting. Blue lines outline the existing window and door frames. Annotations include 'Reuse the existing one' for the central door handle and 'Please consult BridgeHayes construction and Douglas & Peter joinery for dimensions and details' for the right-hand door. A photograph of a door handle is included on the right. Dimensions are provided for the canopy (100, 170, 380) and the door (240, 260, 2170, 500, 500).

Architectural section drawing of a shop front elevation. The drawing shows a vertical section of a building facade. A new awning is shown extending from the building, labeled "NEW AWNING". The awning is supported by a bracket and has a horizontal dimension line indicating a length of 2500. Below the awning, the shop front is indicated by a label "SHOP FRONT". The shop floor is labeled "SHOP FLOOR". The ground level is labeled "PAVEMENTS". A vertical element, possibly a pillar or post, is shown on the pavement. The street is labeled "STREET". A callout box points to a small detail on the shop front, labeled "Reuse the existing one".

	<p>PROJECT NAME : LA CHOUQUETTE</p> <p>PROJECT ADDRESS: 812a Winslow Rd, Didsbury, Manchester M20 6UH</p> <p>DRAWING TITLE: SHOP FRONT - Before & After SIDE ELEVATIONS</p>	<p>SCALE: 1:30</p> <p>DATE: 13/07/2026</p> <p>DESIGNER: Elena L.B.</p>	<p>DRAWING NO: 1110</p> <p>PAPER SIZE: A1</p> <p>STAGE: 05</p>	<p>REV: 01</p> <p>ARB ARCHITECTS Registration Board</p> <p>ACCREDITED 5 star</p> <p>http://www.thespacewhisperer.co.uk/design/our-credentials/</p> <p>houzz</p> <p>www.thespacewhisperer.co.uk info@thespacewhisperer.co.uk 44 7708 432486</p>	<p>REG. N°: 094892F</p> <p>CORE PRINCIPLES OF BUILDING BIOLOGY (BIOARCHITECTURE)</p> <p>Building Biology (Healthy Homes) We design with health in mind, using breathable, natural materials that respect the human body. Air quality, moisture balance, and low-toxicity finishes are integral to our choices. We minimise environmental stressors and support natural regeneration. Flow and visual calm make spaces feel larger and more balanced. A healthy home is the foundation of long-term well-being.</p>	<p>SPACE PERCEPTION DESIGN (HOW A SPACE FEELS)</p> <p>Space Perception (How a Space Feels) We design not only what a space is, but how it is perceived. We prioritise neutral colours, balance, and layout are used to space openness or intimacy. Furniture, layers, and heights are carefully considered to reduce physical strain. Flow and visual calm make spaces feel larger and more balanced. The result is a home that feels right the moment you enter.</p>	<p>ERGONOMICS (DESIGN THAT FITS YOU)</p> <p>Ergonomics (Design That Fits You) Our spaces are shaped around the human body, not fixed standards. We prioritise neutral colours, balance, and layout are used to space openness or intimacy. Furniture, layers, and heights are carefully considered to reduce physical strain. Flow and visual calm make spaces feel larger and more balanced. The result is a home that feels right the moment you enter.</p> <p>TASK DECORATIVE</p> <p>AMBIENT ACCENT</p> <p>LIGHTING DESIGN (HOW WE USE LIGHT)</p> <p>Lighting Design (How We Use Light) At The Space Whisperer, lighting is never decorative alone. It is functional, emotional, and architectural. We layer ambient, task, accent, and decorative light to support how each space is used throughout the day. Light is positioned to enhance comfort, reduce glare, and create visual balance. We consider rhythm, shadow, and warmth to shape atmosphere. Every lighting design supports well-being, clarity, and spatial harmony.</p> <p>IMPORTANT NOTE A: Suppliers and/or Trades are directly responsible for checking dimensions and conditions on-site before delivering their items/services.</p> <p>IMPORTANT NOTE B: The reproduction of any part of this design, whether in drawing, electronic or any other form is prohibited without the express permission of THE SPACE WHISPERER LTD</p>
---	---	--	--	--	--	---	---