


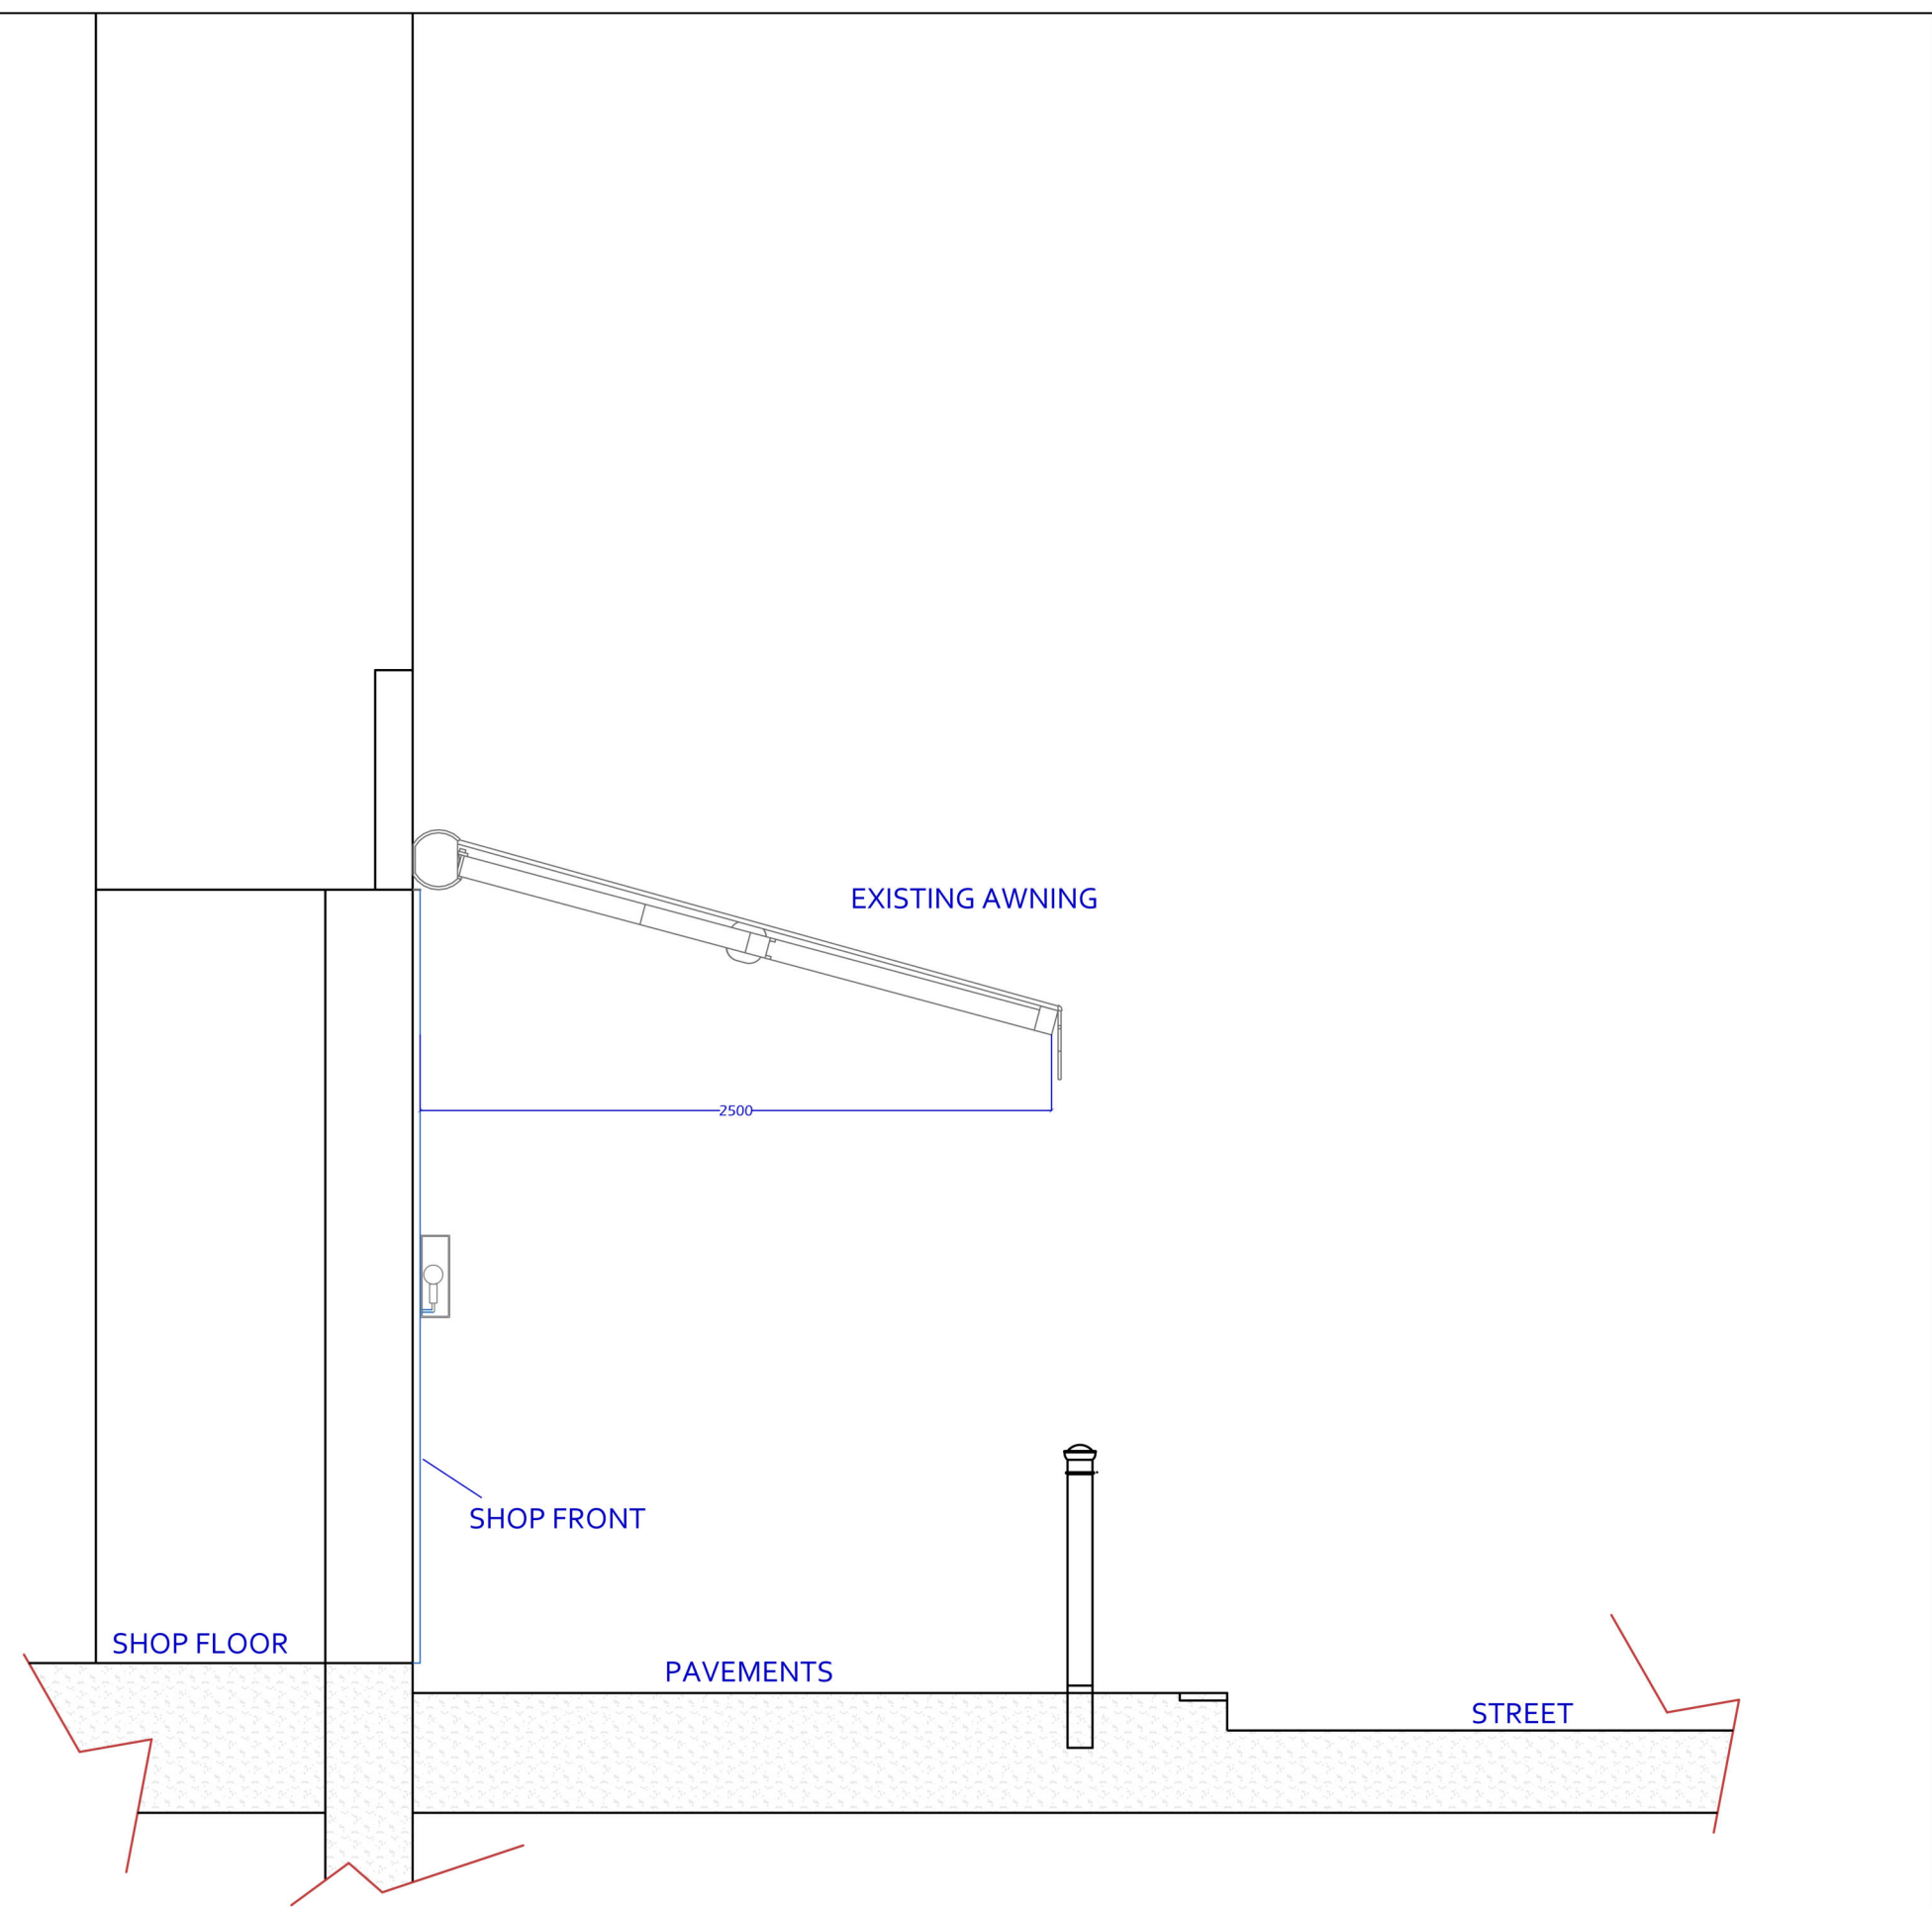

Architectural drawing of a shopfront elevation for 'LANDSDOWNE HOUSE 13-19'. The drawing shows a series of windows and doors with various annotations. A yellow line indicates a 'New Canopy: Gold cassette and Blue fabric with gold logo, Lighting in the harms' with dimensions 1170 and 1180. A blue line indicates 'Reuse the existing one' for a door and a window. A note says 'Please consult BridgeHayes construction and Douglas & Peter joinery for dimensions and details'. A photograph of a window frame is included with a dimension of 2170. The drawing also shows a tree on the left and a small inset image of a window frame.

Architectural section drawing of a shop front elevation. The drawing shows a vertical wall on the left, labeled "SHOP FLOOR" at the base. A new awning, labeled "NEW AWNING", is shown extending from the wall. A dimension line indicates a width of 2500. Below the awning, a door is shown, labeled "Reuse the existing one". The ground level is labeled "PAVEMENTS" and "STREET". A vertical pole or post is shown on the right side of the pavement. Red jagged lines at the bottom indicate the ground level.

 THE SPACE WHISPERER® <i>Alchemy of Design</i>	PROJECT NAME : LA CHOUQUETTE PROJECT ADDRESS: 812a Wilmslow Rd, Didsbury, Manchester M20 6UH DRAWING TITLE : SHOP FRONT - Before & After SIDE ELEVATIONS	SCALE: 1:30 DATE: 13/07/2026 DESIGNER: Elena LB.	DRAWING NO: PAPER SIZE: A1 STAGE: 05	REV: 01 ARB Architects Registration Board REG. NO: 09499ZF houzz www.thespacewhisperer.co.uk info@thespacewhisperer.co.uk +44 7708 432486	CORE PRINCIPLES OF BUILDING BIOLOGY (WELLBEING) Building Biology (Healthy Homes) We design with health in mind, using breathable, natural materials that respect the human body. Air quality, moisture balance, and low-toxicity finishes are integral to minor choices. We minimise environmental stressors and support natural regeneration, especially in sleeping areas. Our approach creates homes that feel calm, balanced, and restorative. A healthy home is the foundation of long-term well-being.	SPACE PERCEPTION DESIGN (HOW A SPACE FEELS) Space Perception (How a Space Feels) We design not only what a space is, but how it is perceived. We prioritise neutral postures, ease of movement, and comfort over time. Furniture, layouts, and heights are carefully considered to reduce physical strain. Every space supports daily routines naturally and intuitively. The result is a home that feels right the moment you enter.	ERGONOMICS (DESIGN THAT FITS YOU) Ergonomics (Design That Fits You) Our spaces are shaped around the human body, not fixed standards. We live, ambient, task, accent, and decorative/light to support how each space is used throughout the day. Light is positioned to enhance comfort, reduce glare, and create visual balance. We consider rhythm, shadow, and contrast to shape atmospheres. Every lighting design supports well-being, clarity, and spatial harmony.	LIGHTING DESIGN (HOW WE USE LIGHT) Lighting Design (How We Use Light) At The Space Whisperer, lighting is never decorative alone. It is functional, emotional, and architectural. We layer ambient, task, accent, and decorative/light to support how each space is used throughout the day. Light is positioned to enhance comfort, reduce glare, and create visual balance. We consider rhythm, shadow, and contrast to shape atmospheres. Every lighting design supports well-being, clarity, and spatial harmony.	IMPORTANT NOTE A: Suppliers and/or Trades are directly responsible for checking dimensions alone. It is their responsibility to ensure items fit before delivery. Their items /services. IMPORTANT NOTE B: Work Cancellation The reproduction of any part of this design, whether in drawing, electronic or otherwise, without the express permission of THE SPACE WHISPERER LTD
--	---	---	---	--	---	--	--	--	--