



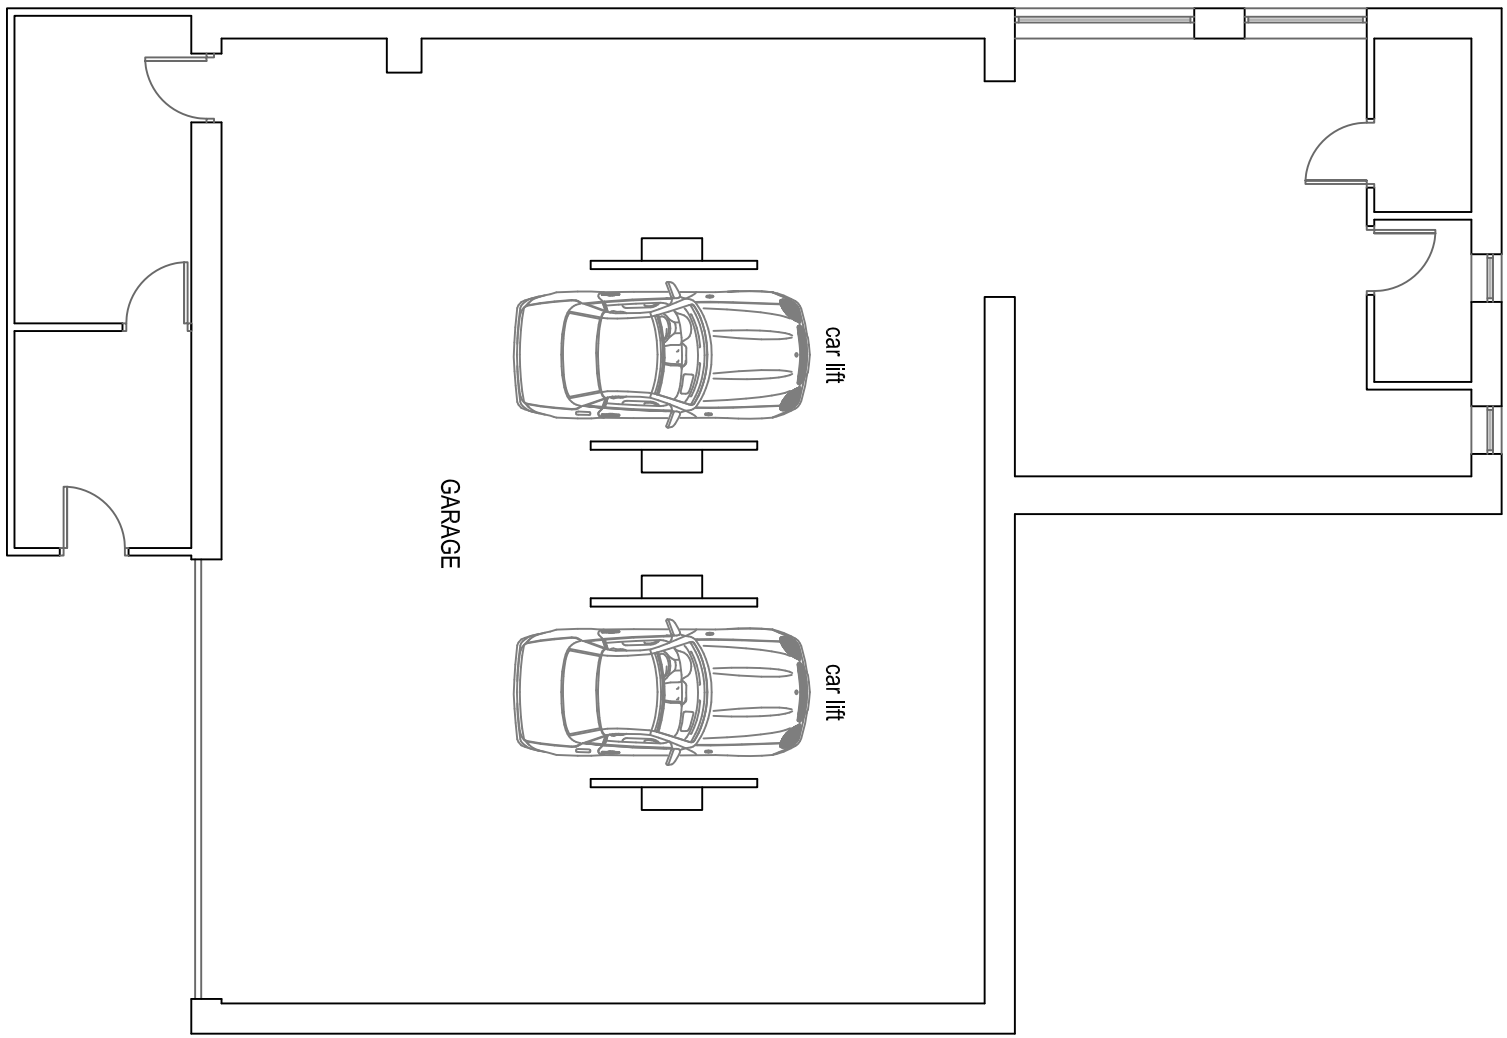


EXISTING GF PLAN 1:100

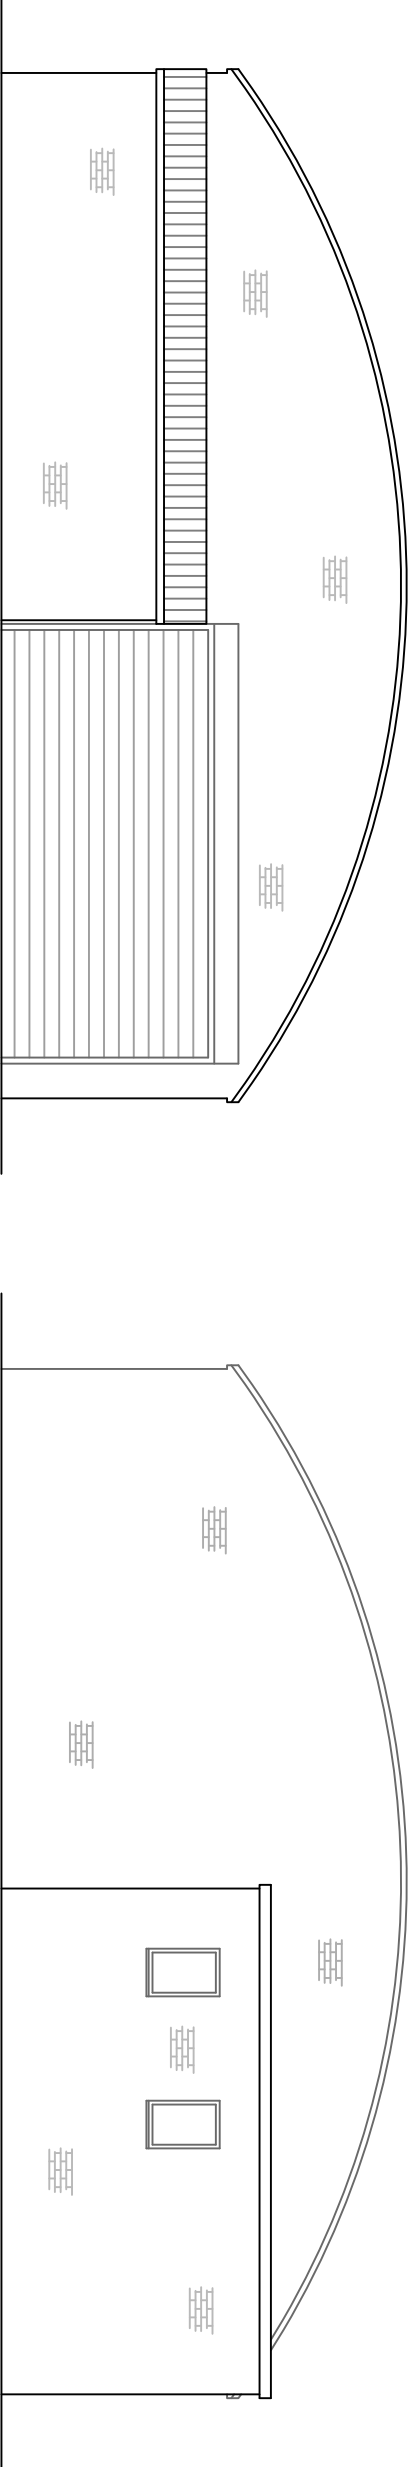


EXISTING FRONT ELEVATION 1:100


EXISTING REAR ELEVATION 1:100

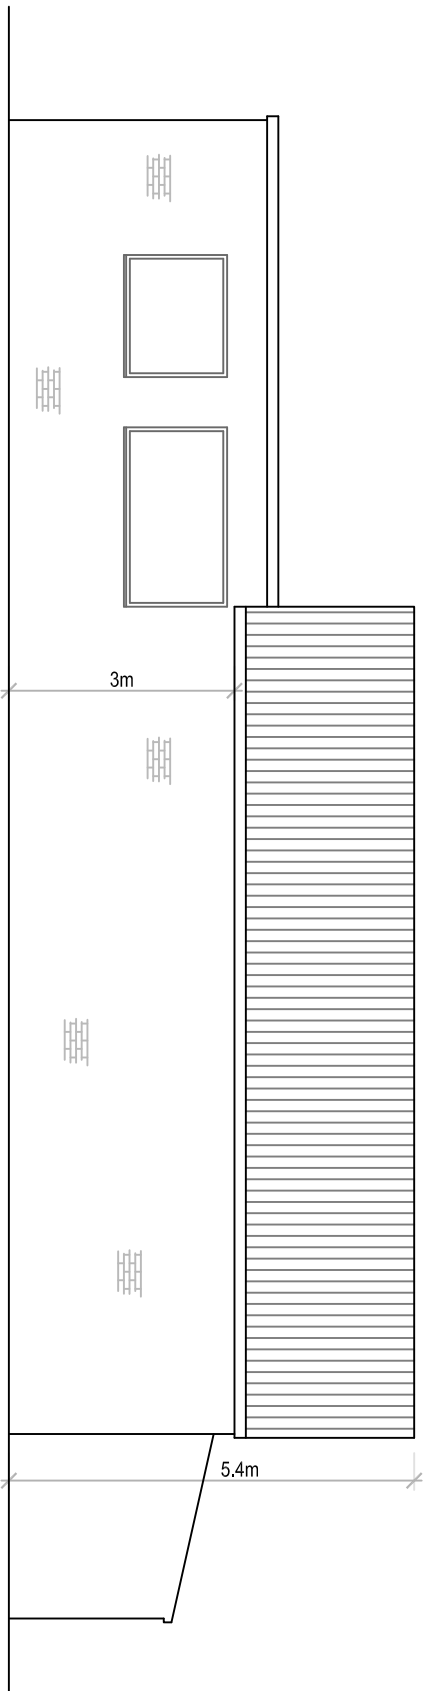


EXISTING SIDE ELEVATION 1:100

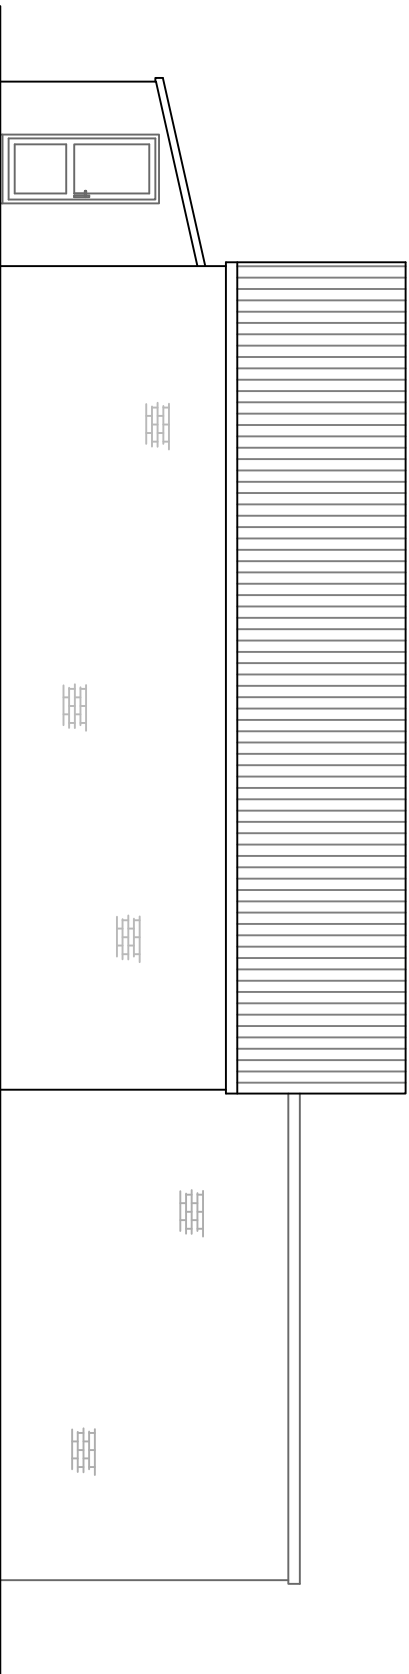

EXISTING SIDE ELEVATION 1:100


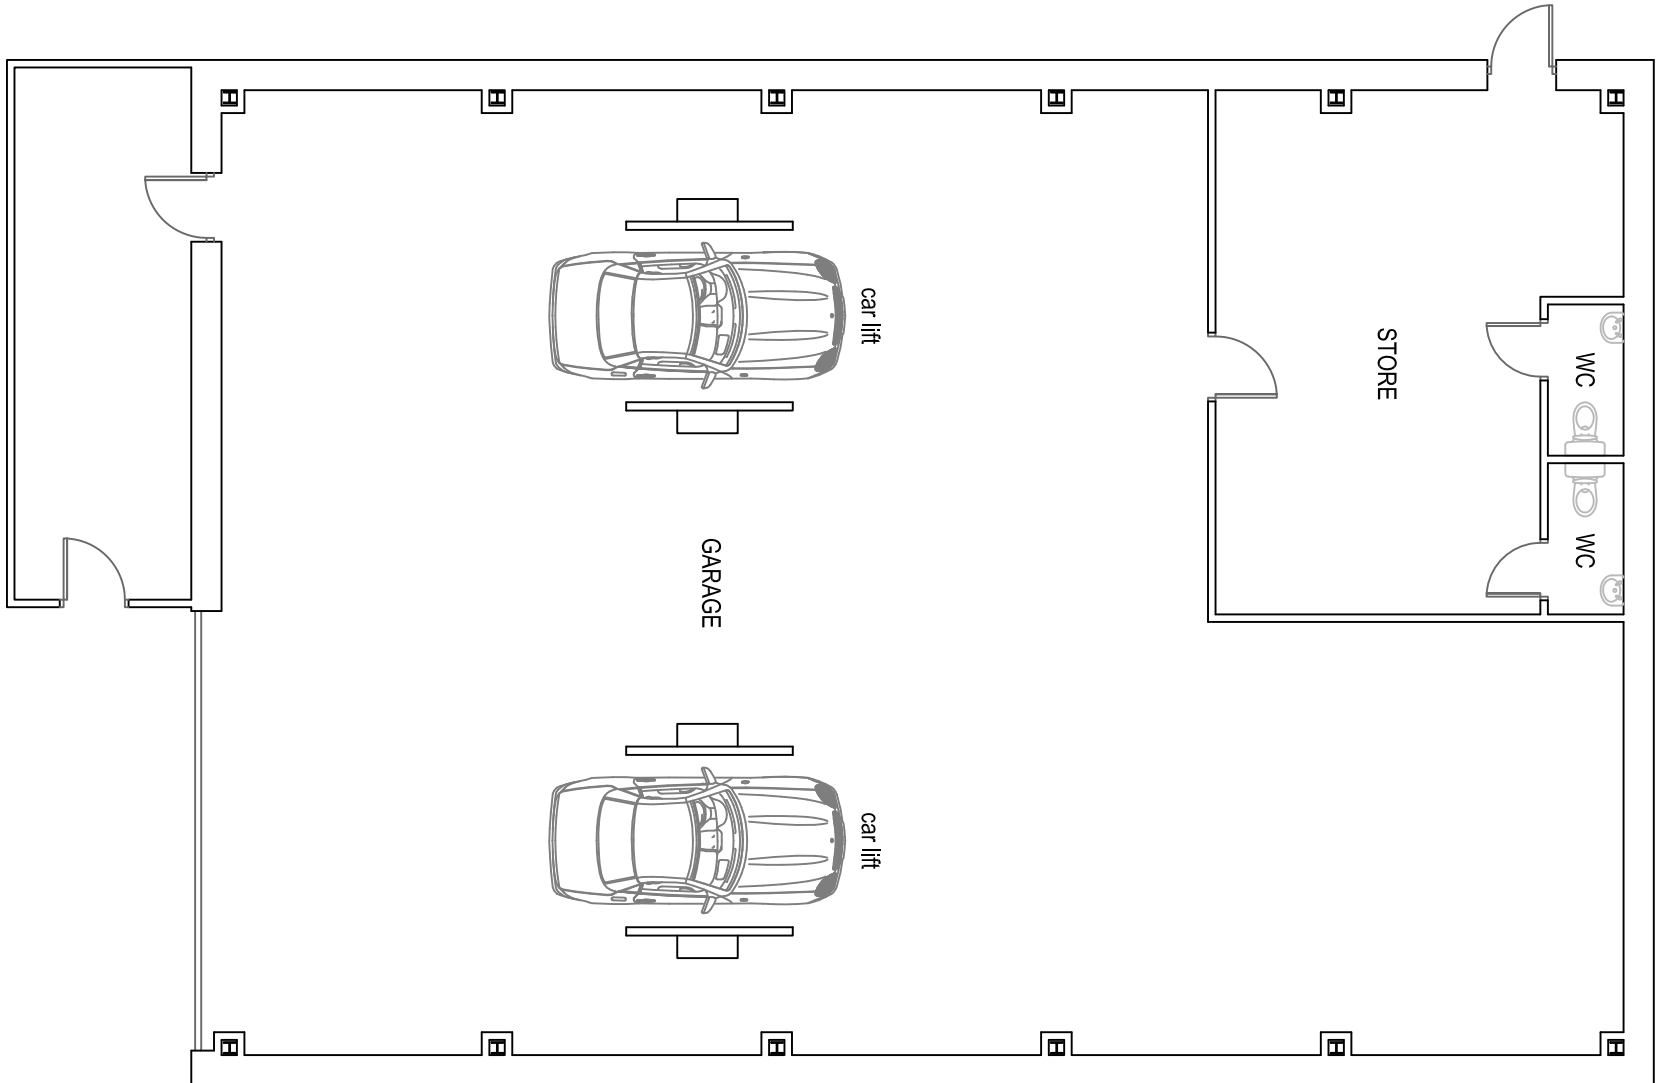


PROPOSED GF PLAN 1:100

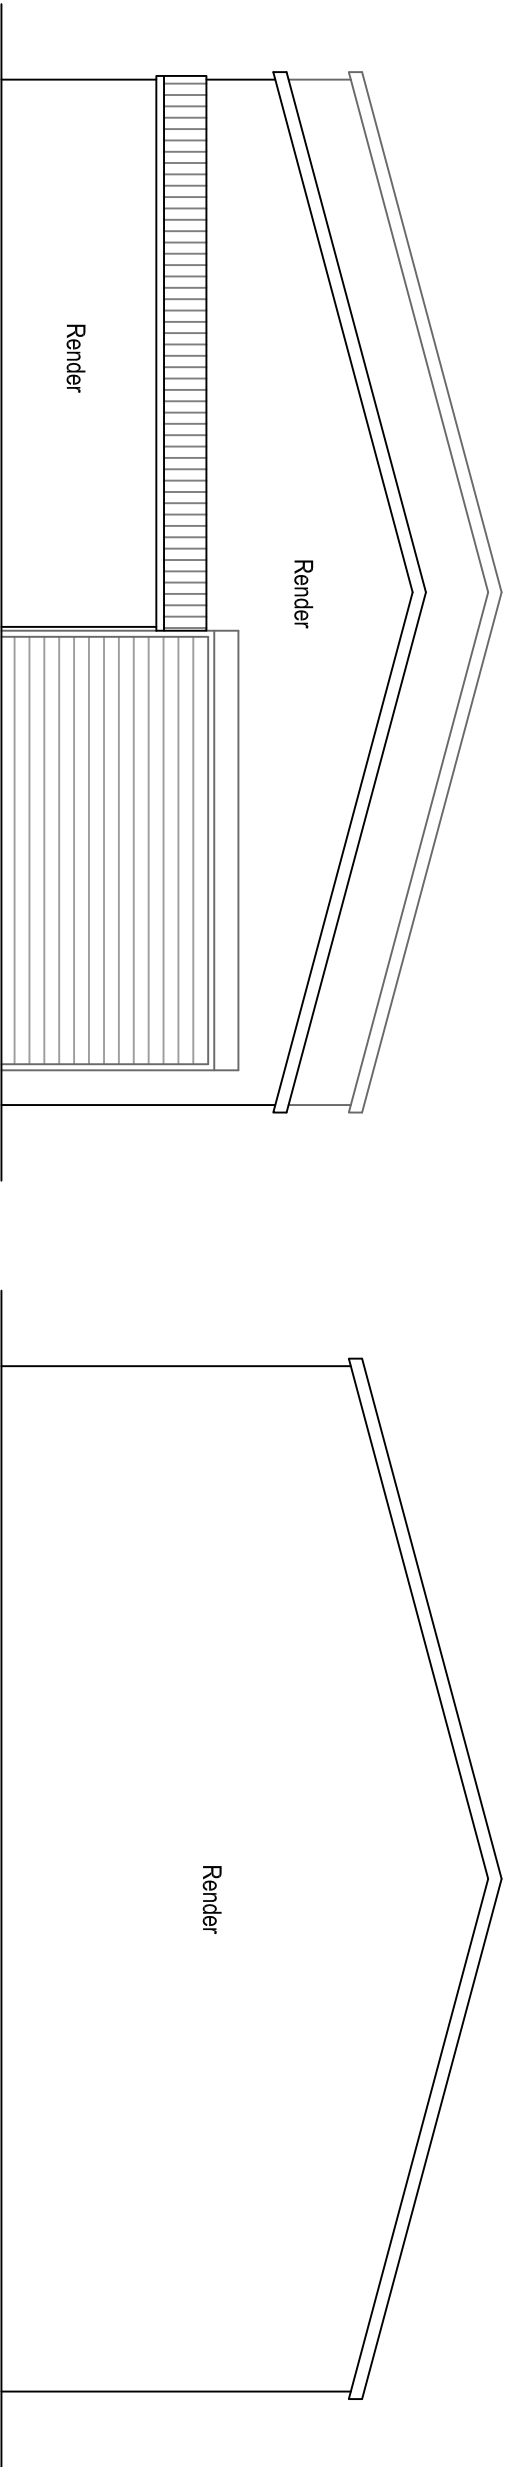

PROPOSED FRONT ELEVATION 1:100

PROPOSED REAR ELEVATION 1:100

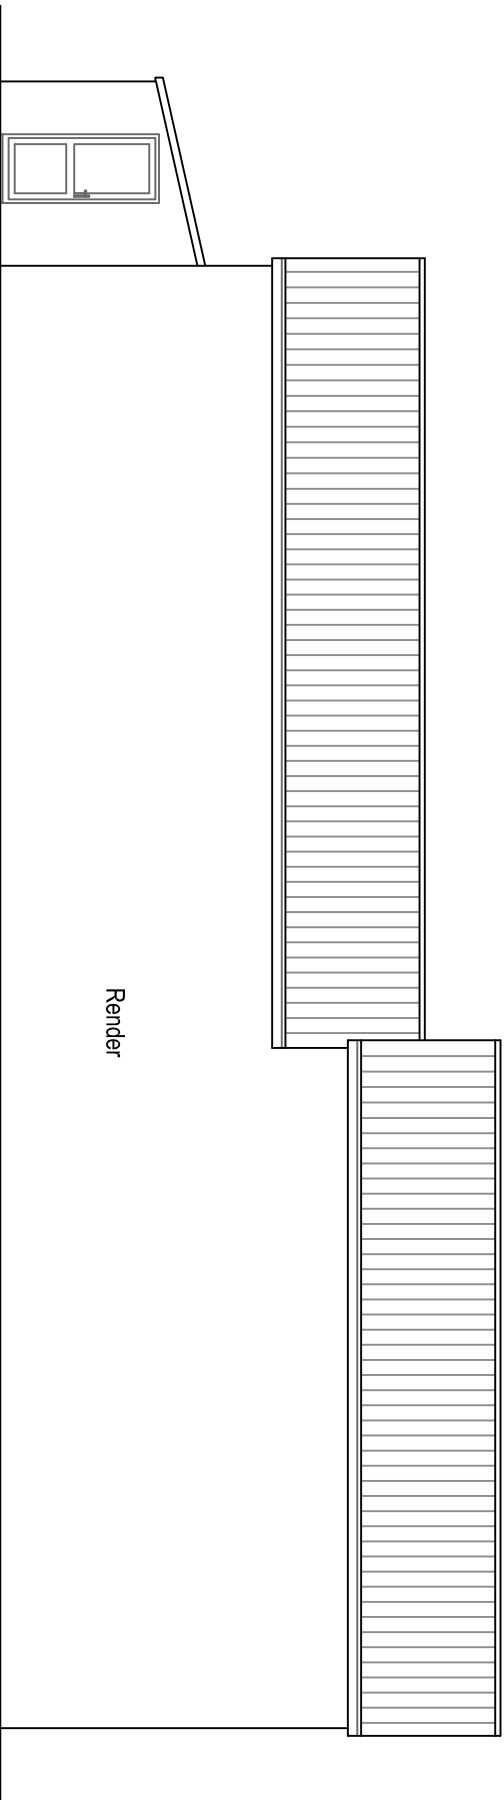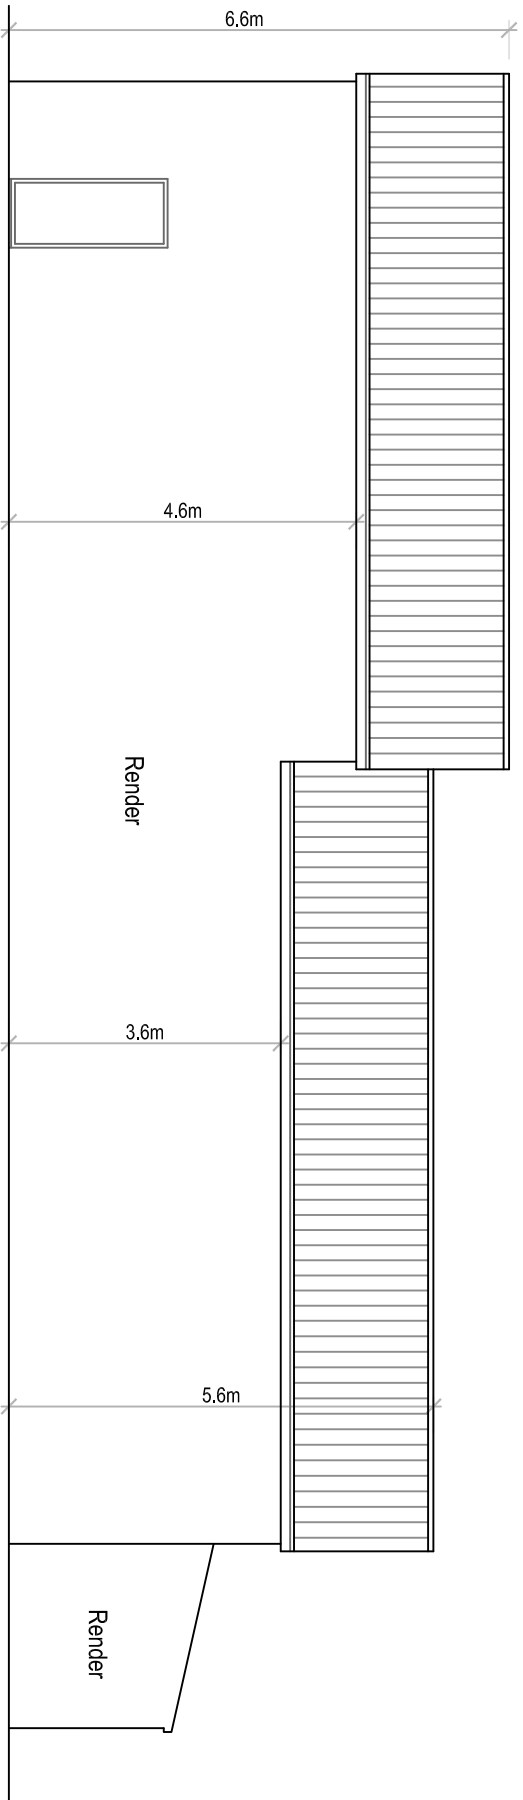

PROPOSED SIDE ELEVATION 1:100

REV B General amendments

REV A General amendments

48a Birch Lane
Longsight
M13 0NN

Existing & Proposed Plans
& Elevations

Drawn: CDW
Scale: 1:100 @ A1
Date: March 2026

3184_LON_02_Planning_Rev_B

CDWP
CD Wilkinson Plans

tel: 07967 522401 email: chris@cdwilkinsonplans.co.uk
5 Highmeadow, Manchester, M26 1YN