
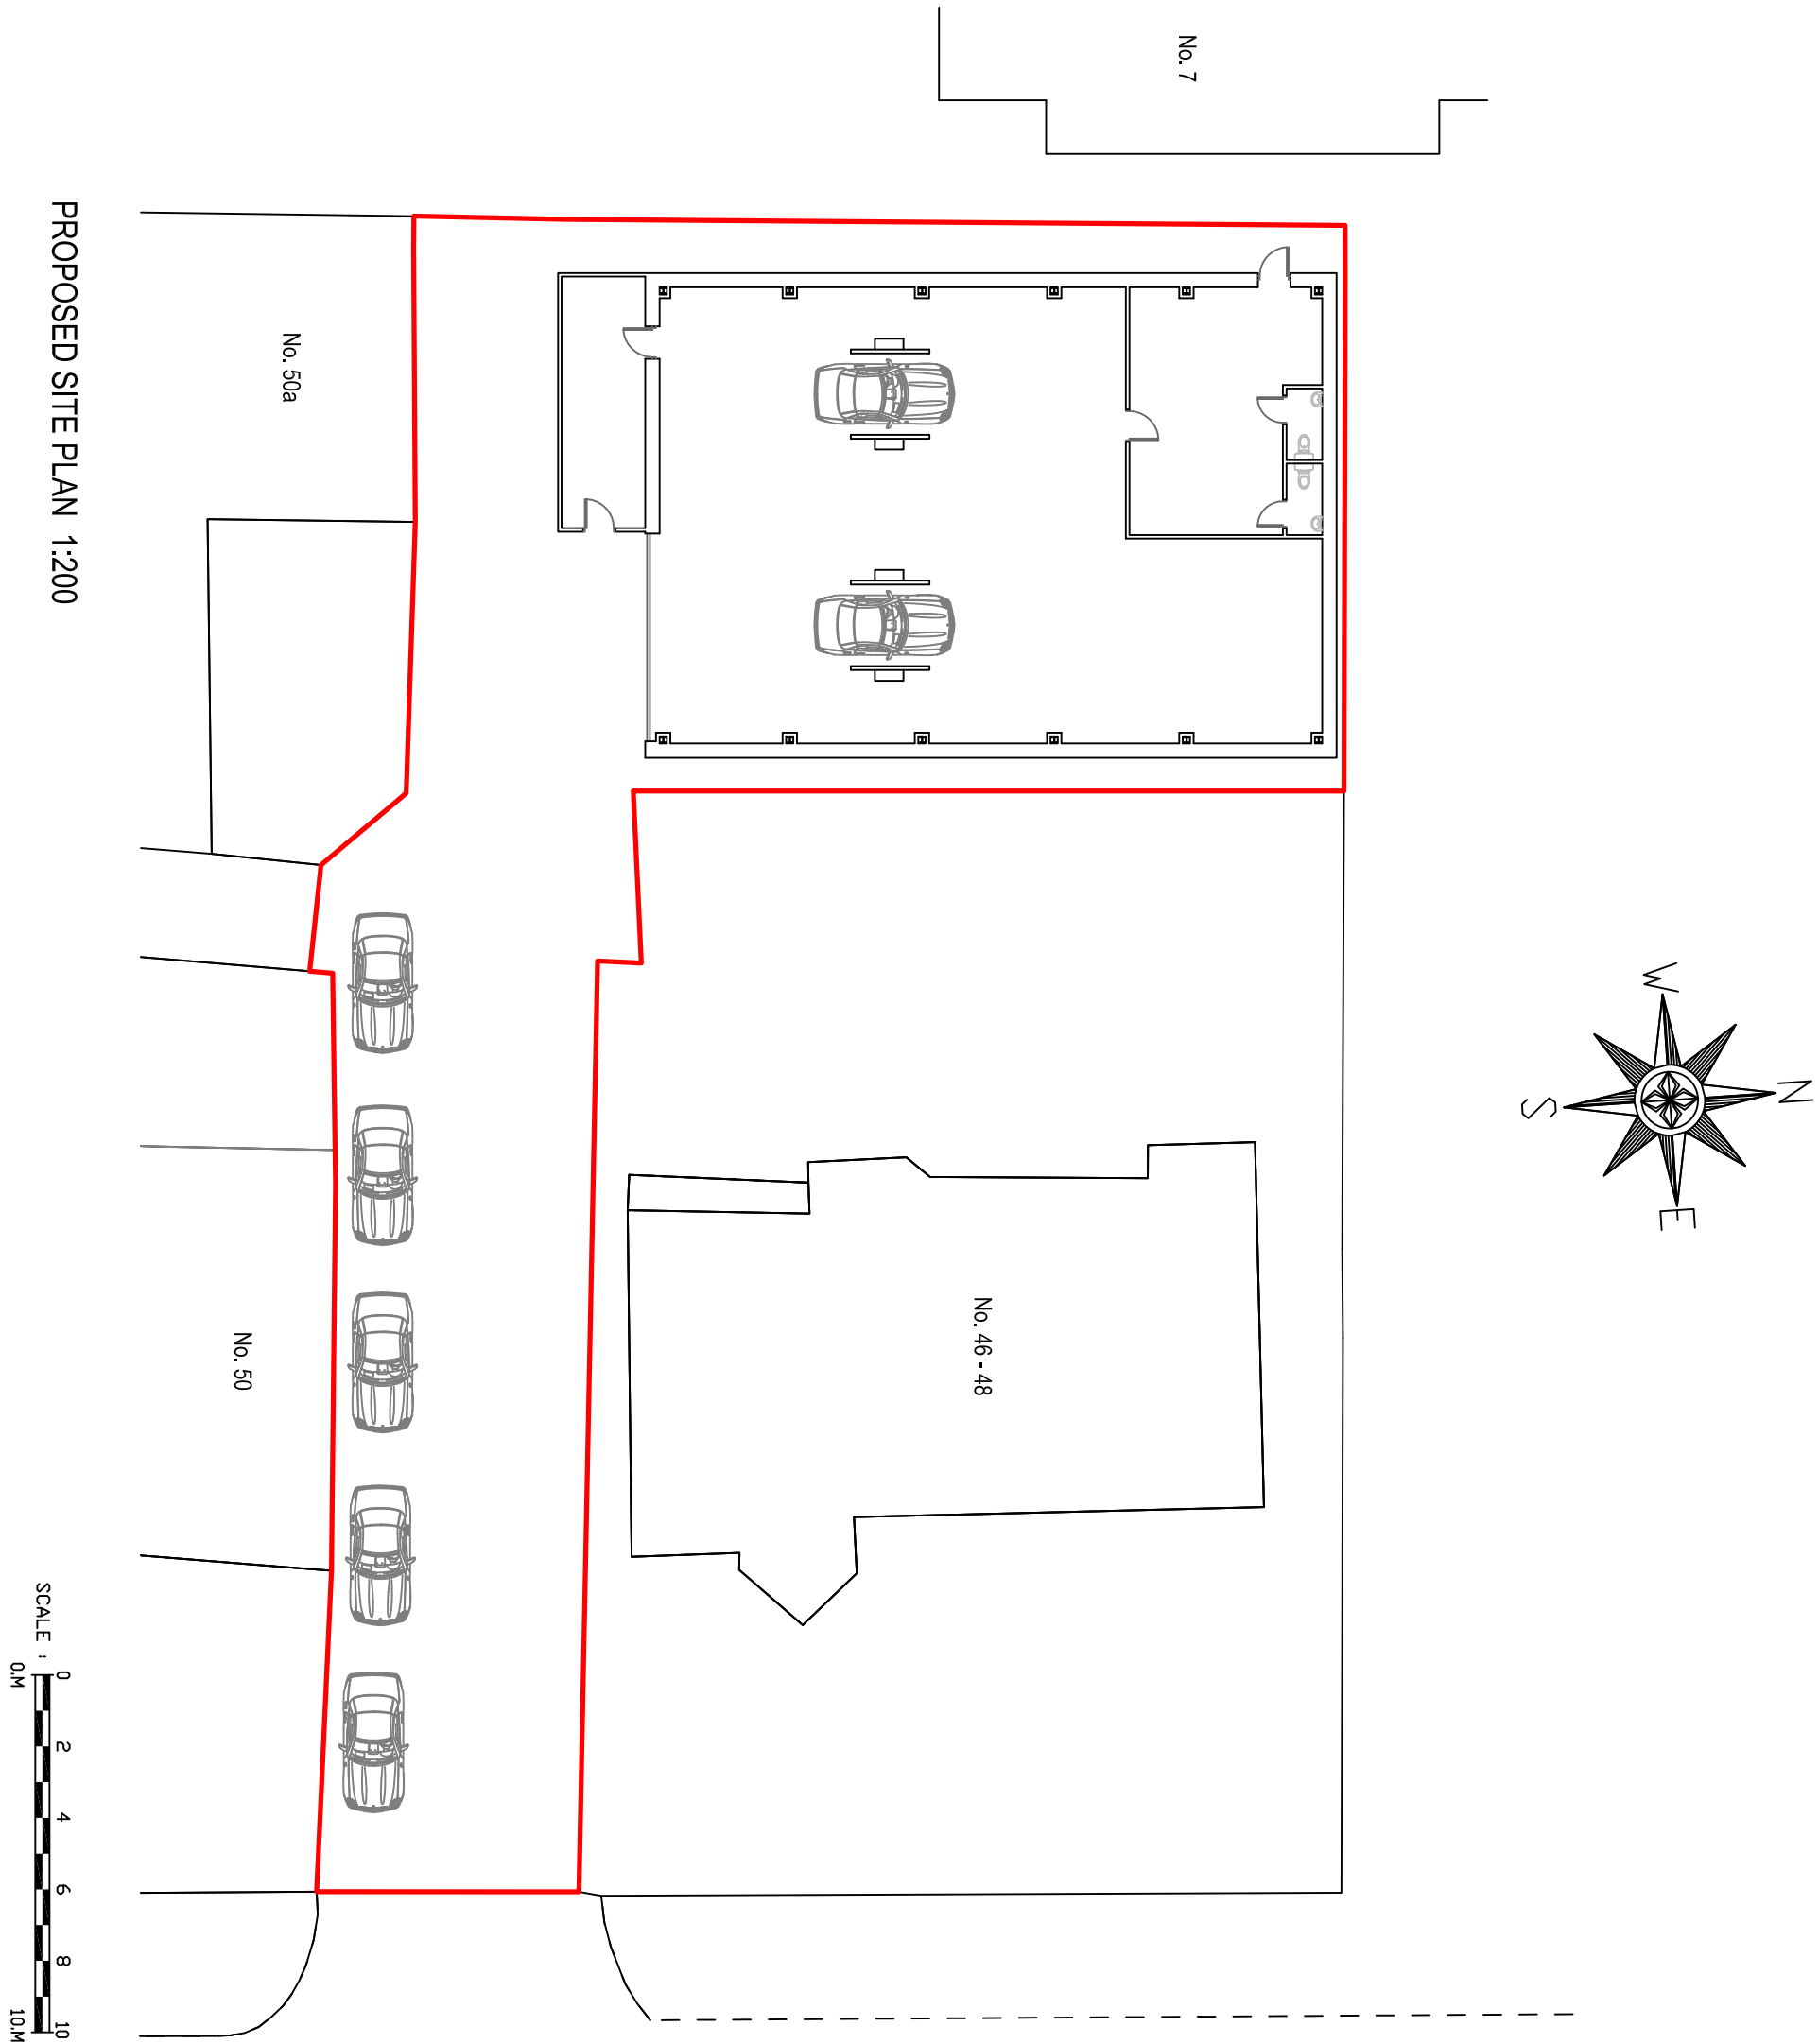


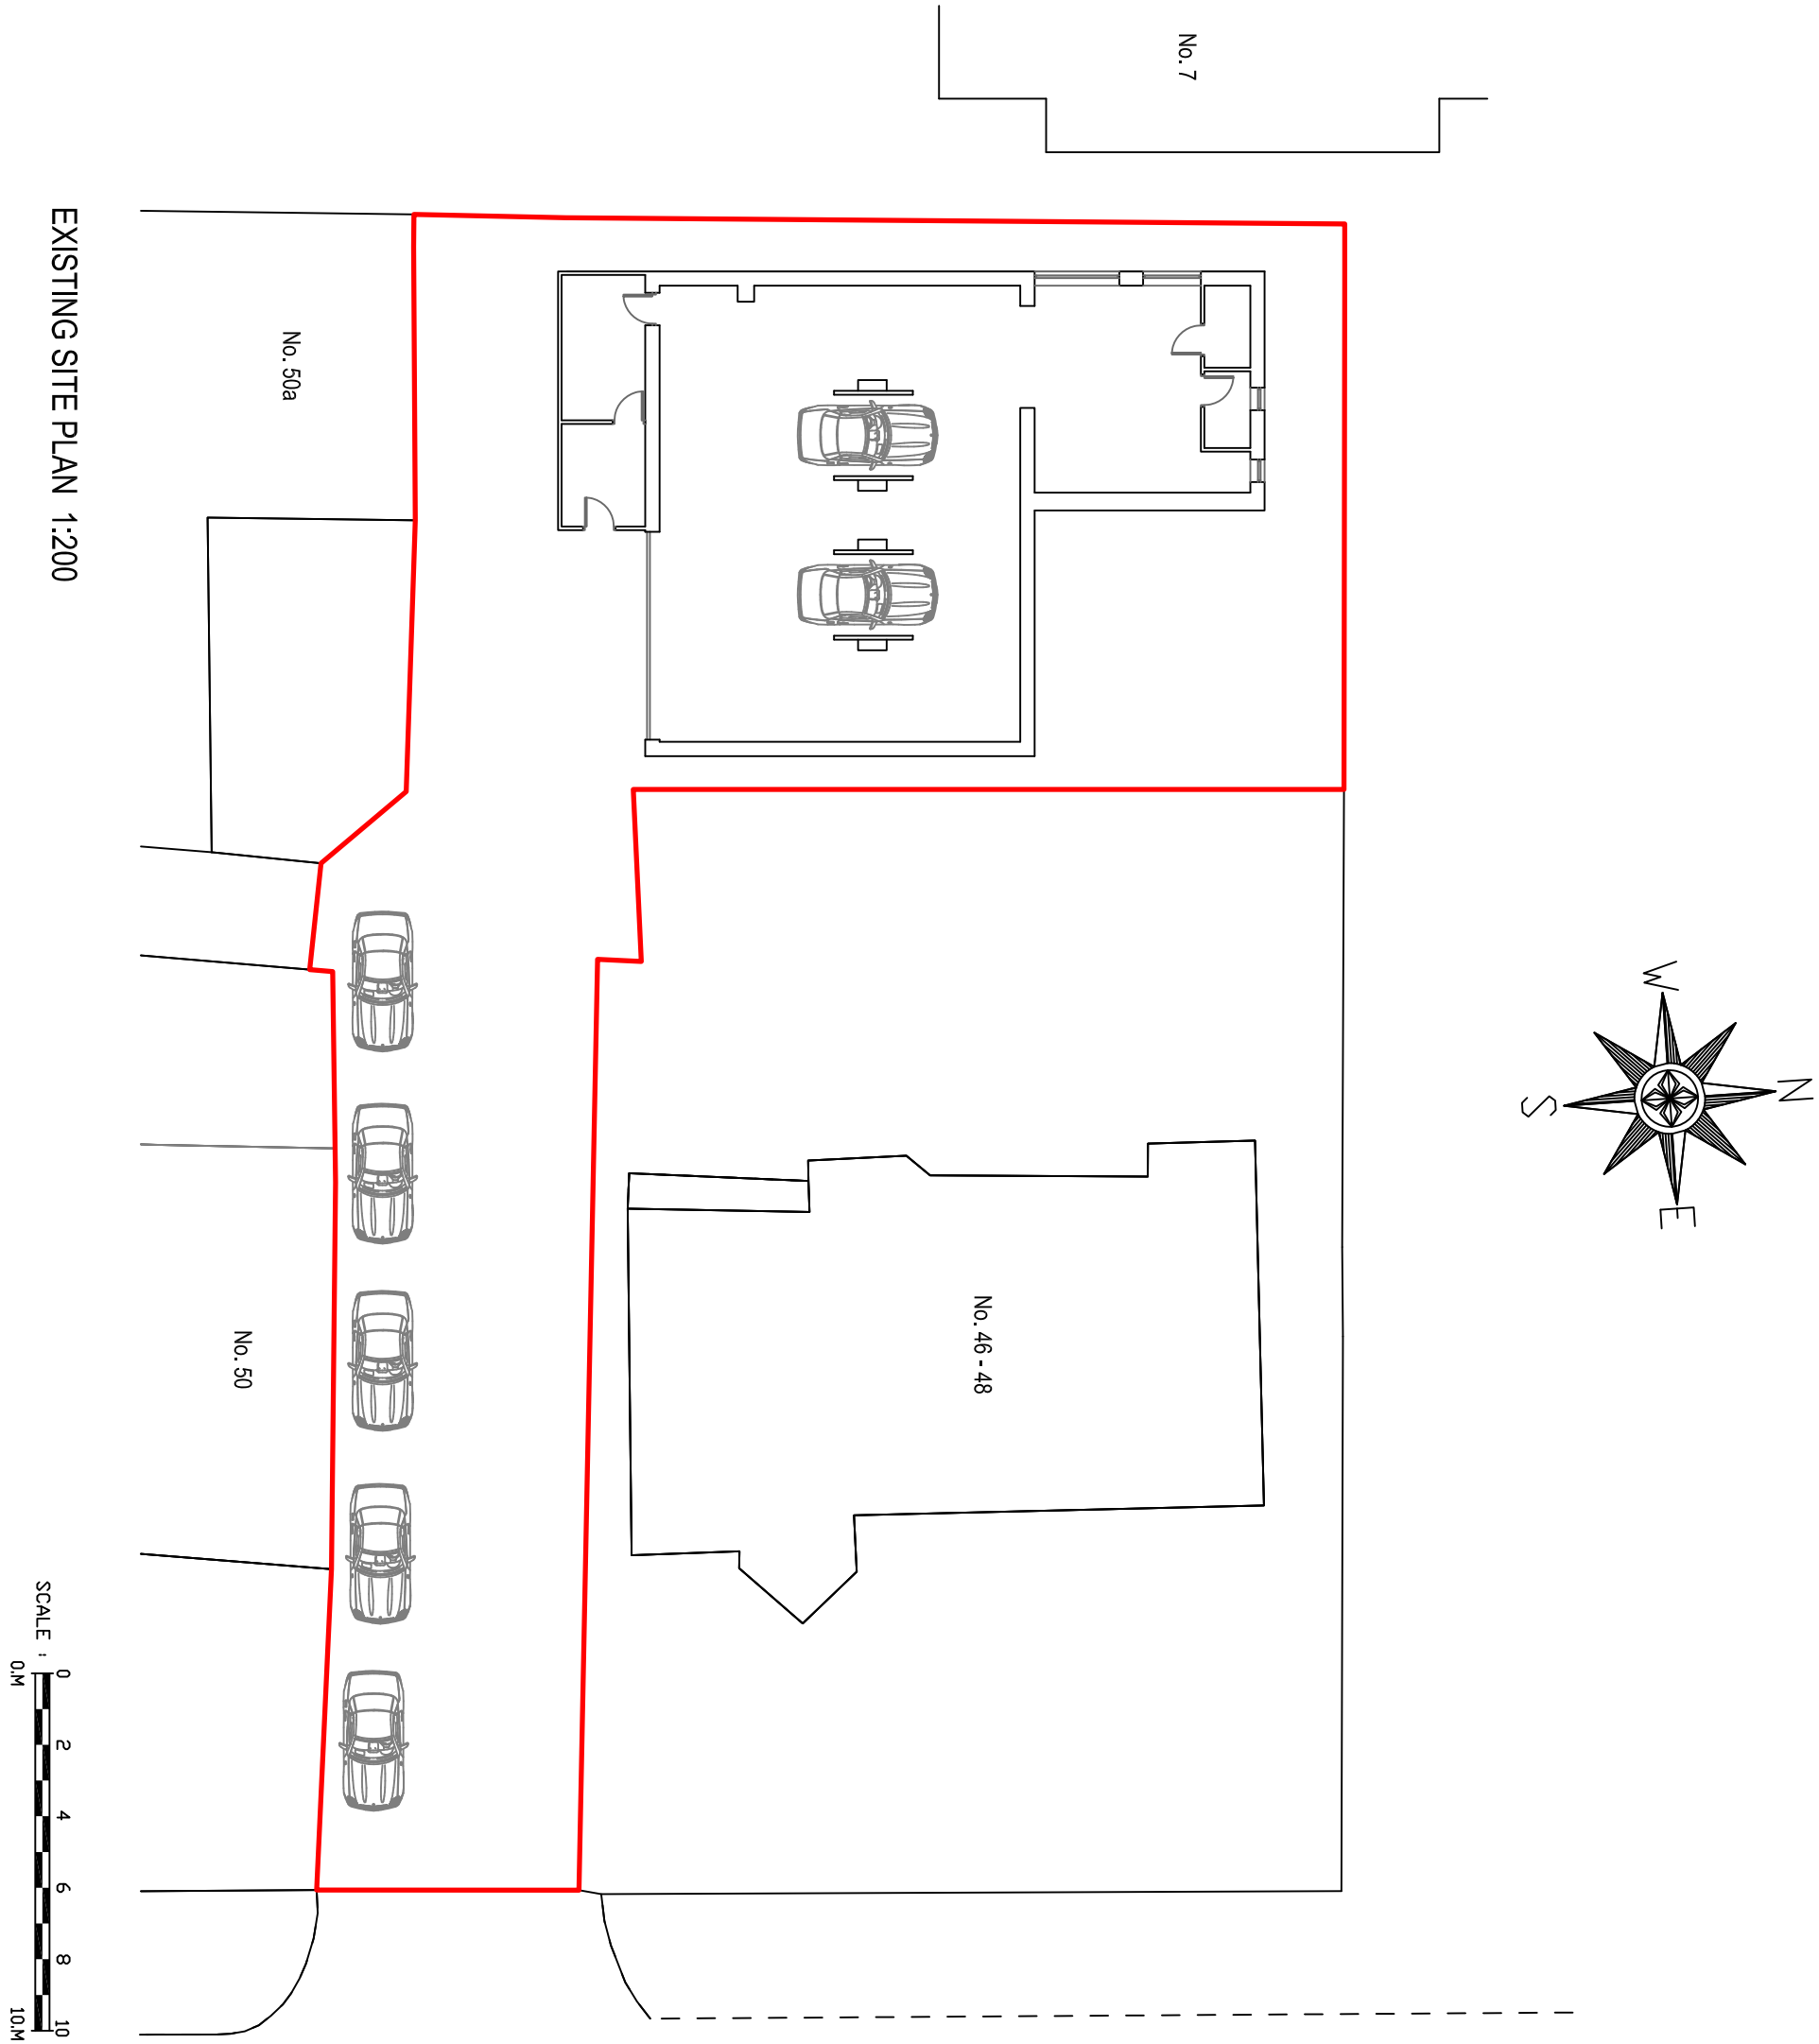

48a Birch Lane
Longsight
M13 0NN

Existing & Proposed Site Plans

Drawn: CDW
Scale: 1:200 @ A1
Date: June 2026

3184_LON_03_Planning