



0m 1m 2m 3m 4m 5m


VISUAL SCALE 1:100 @ A3

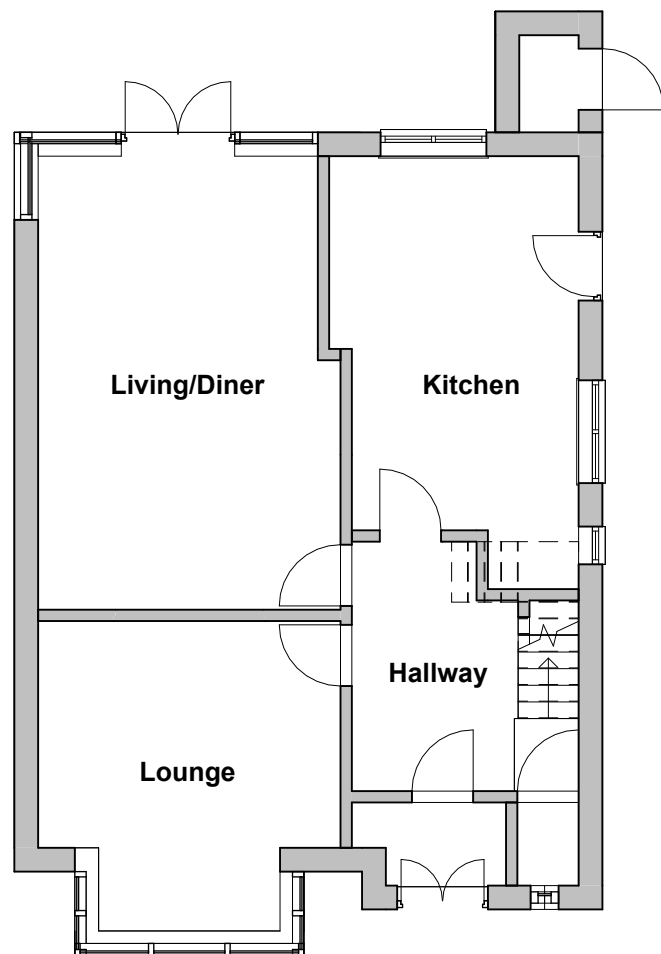

Ex Ground Floor
1 : 100

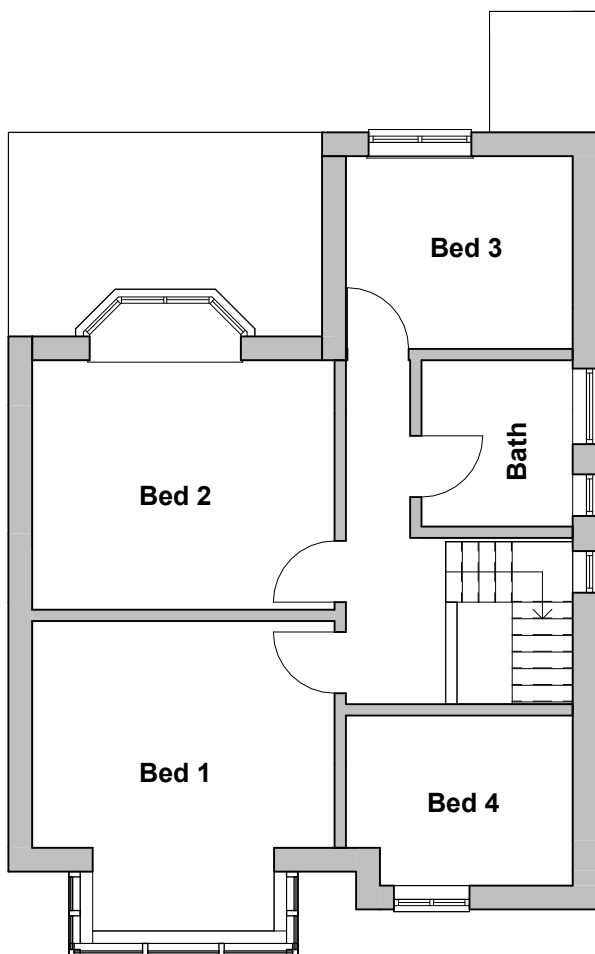

Ex First Floor
1 : 100

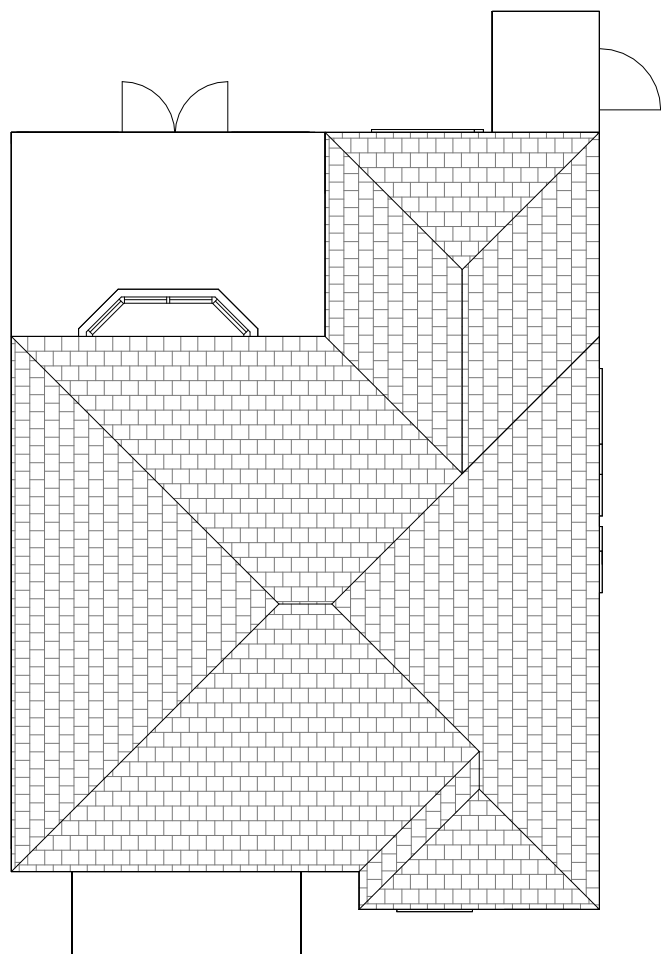

Ex Roof Plan
1 : 100

THIS DRAWING IS THE COPYRIGHT OF MD DESIGN CONSULTANCY. DO NOT SCALE FROM THESE DRAWINGS. ALL LEVELS/DIMENSIONS TO BE CHECKED ON SITE PRIOR TO WORKS COMMENCING. REPORT ALL DISCREPANCIES TO CLIENT/DESIGNER.

CIAT

affiliate



MD DESIGN
CONSULTANCY

07728417797
dabeer@mddesigns.co.uk

Proposed Two Storey Rear Extension

Wensley House, Wilmslow Road , M20 3DE

Existing Plans
(DR) A100

Project Number
0093

Client Name
Zaman Ahmad

Drawn By
MDR

Rev	Description
A	First Issue
B	Issued For Planning

Date
12.12.25
08.01.26

Revision **B**




Ex Front Elevation
1 : 100



Ex RHS Elevation
1 : 100



Ex Rear Elevation
1 : 100

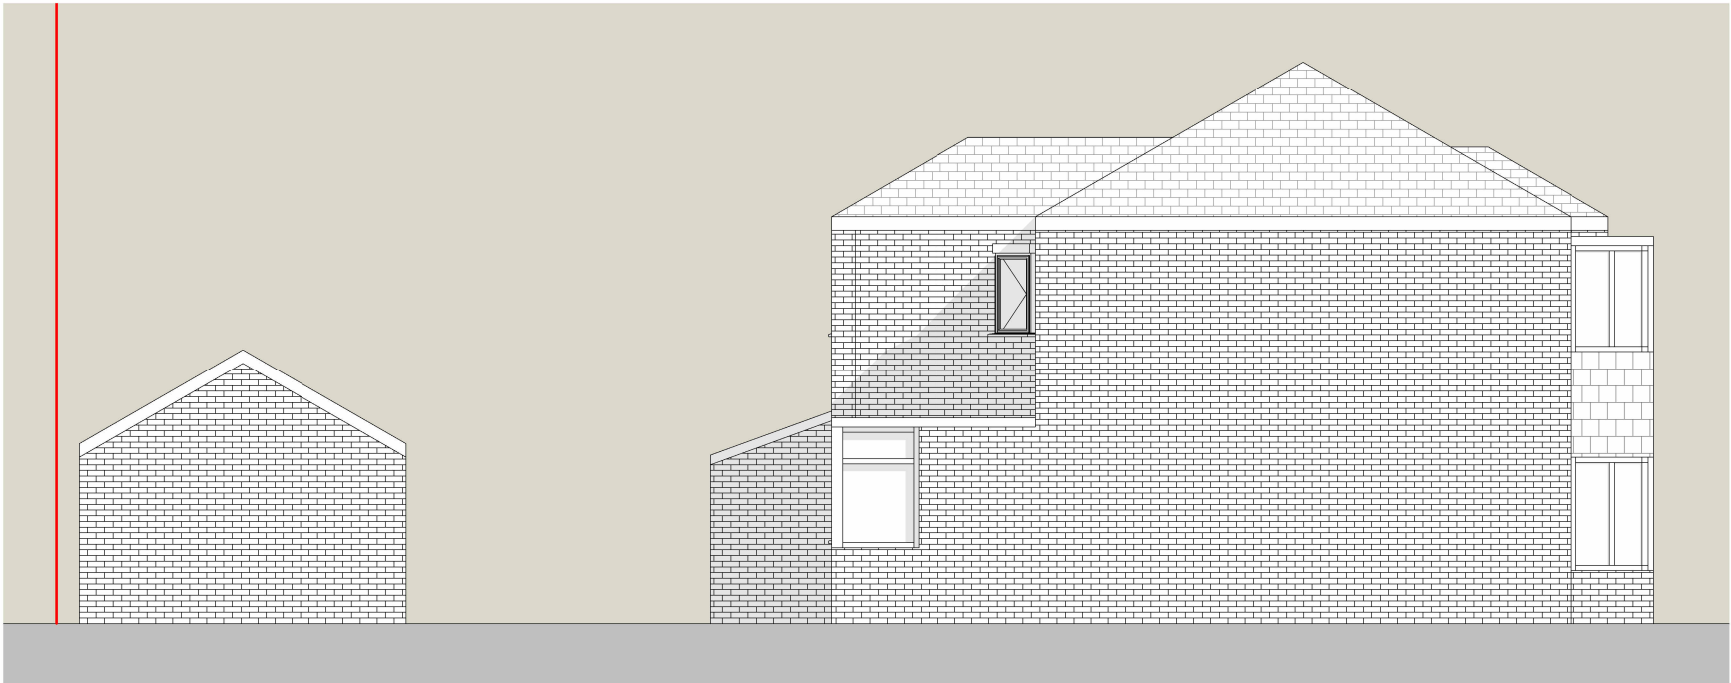

Ex LHS Elevation
1 : 100

THIS DRAWING IS THE COPYRIGHT OF MD DESIGN CONSULTANCY. DO NOT SCALE FROM THESE DRAWINGS. ALL LEVELS/DIMENSIONS TO BE CHECKED ON SITE PRIOR TO WORKS COMMENCING. REPORT ALL DISCREPANCIES TO CLIENT/DESIGNER.

Proposed Two Storey Rear Extension
Wensley House, Wilmslow Road , M20 3DE


Existing Elevations
(DR) A101

Project Number
0093

Client Name
Zaman Ahmad

Drawn By
MDR

Rev	Description	Date
A	First Issue	12.12.25
B	Issued For Planning	08.01.26
Revision B		

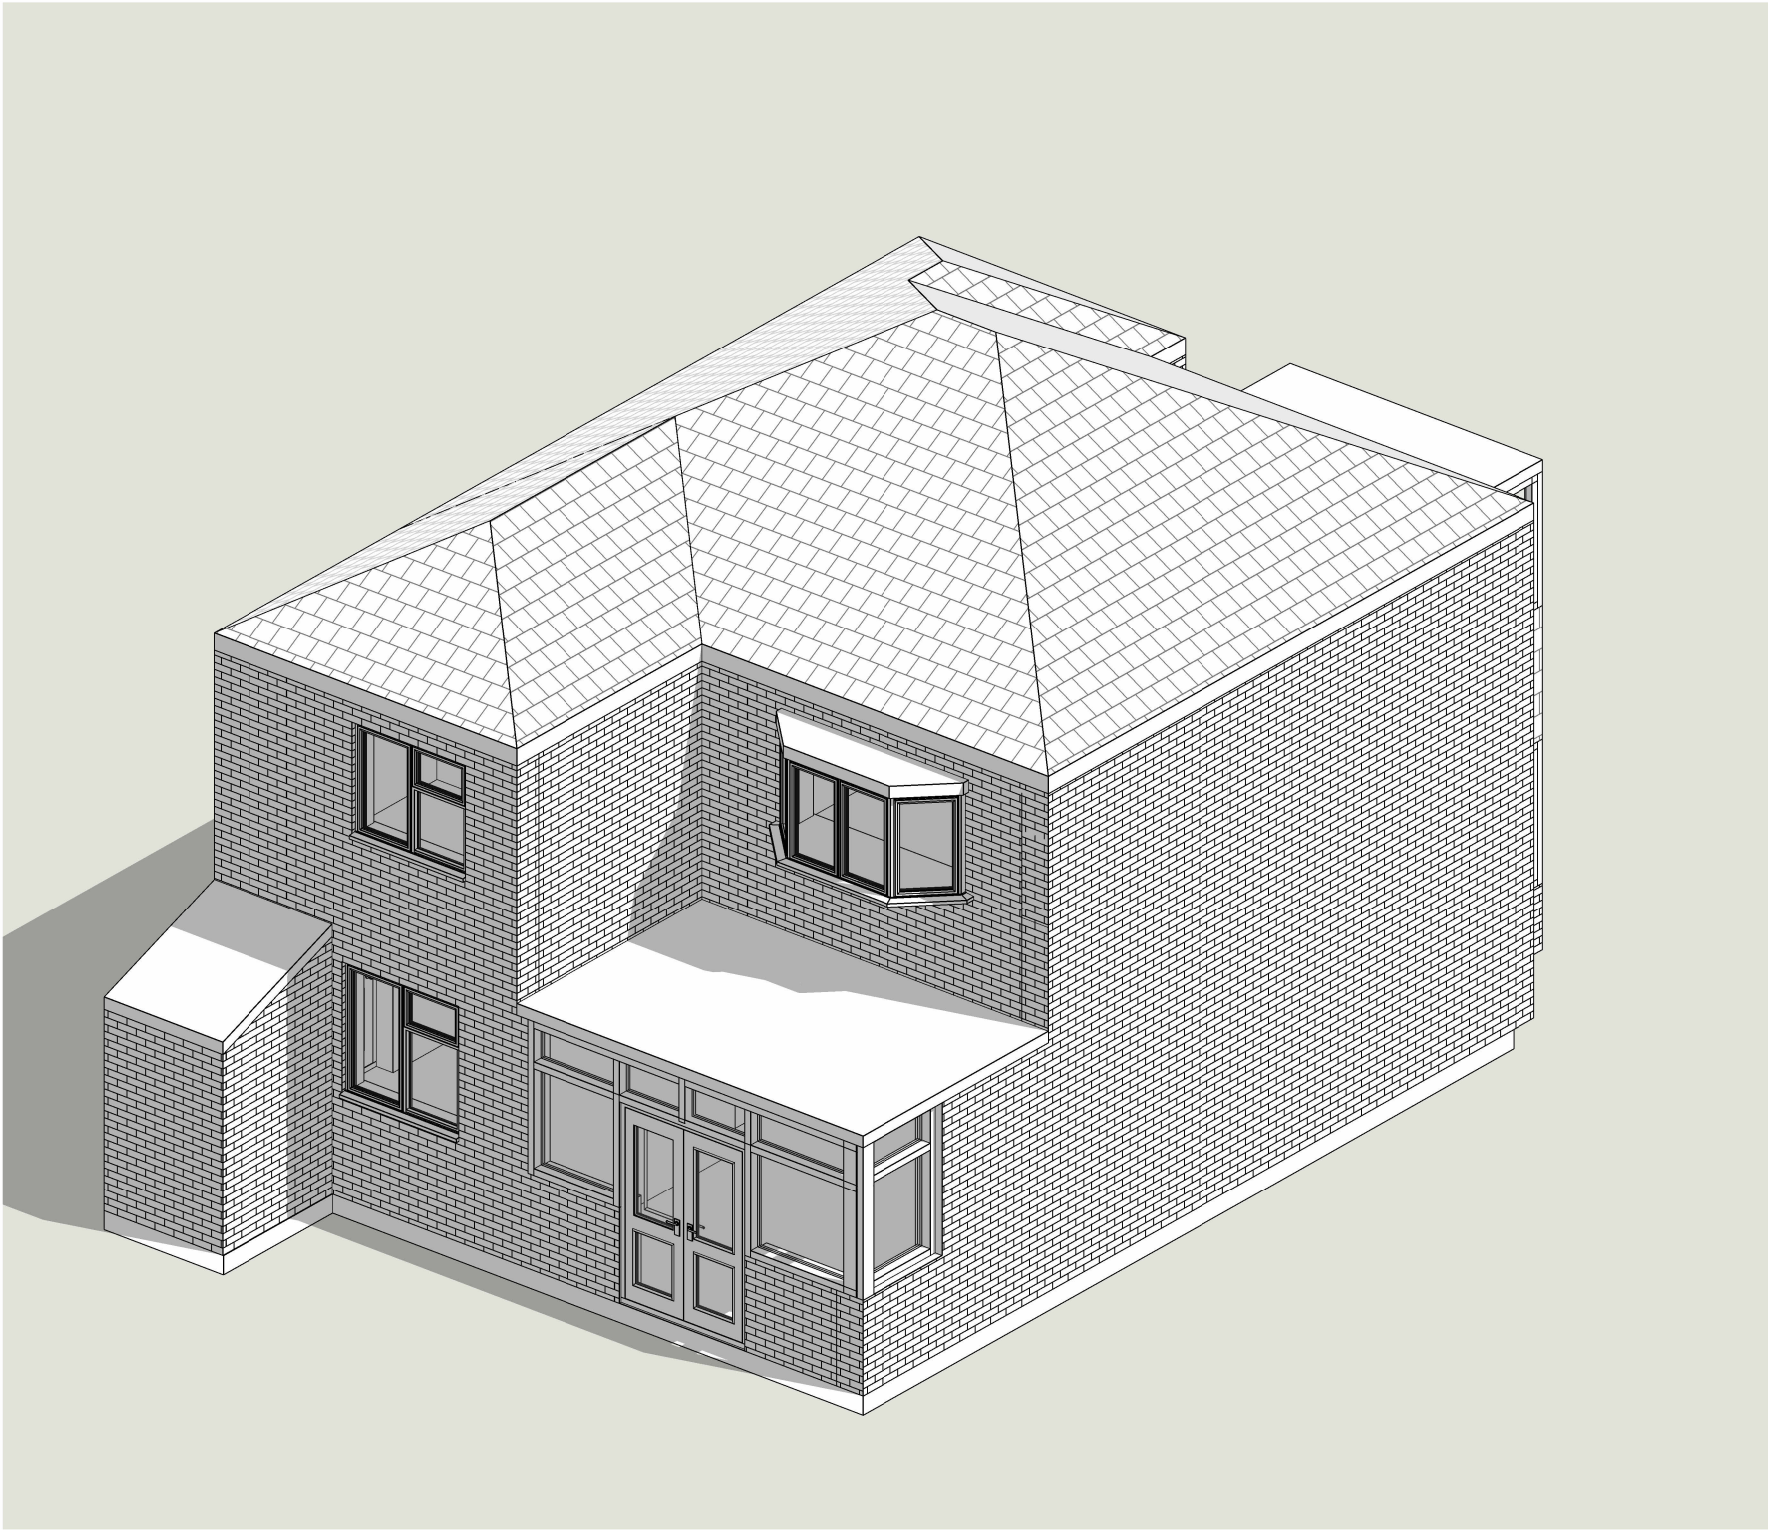

THIS DRAWING IS THE COPYRIGHT OF MD DESIGN CONSULTANCY. DO NOT SCALE FROM THESE DRAWINGS. ALL LEVELS/DIMENSIONS TO BE CHECKED ON SITE PRIOR TO WORKS COMMENCING. REPORT ALL DISCREPANCIES TO CLIENT/DESIGNER.

CIAT

affiliate



MD DESIGN
CONSULTANCY
07728417797
dabeer@mddesigns.co.uk

Proposed Two Storey Rear Extension

Wensley House, Wilmslow Road , M20 3DE

Existing 3D Views
(DR) A102

Project Number
0093

Client Name
Zaman Ahmad


Drawn By
MDR

Rev	Description	Date
A	First Issue	12.12.25
B	Issued For Planning	08.01.26


Revision **B**

0m 1m 2m 3m 4m 5m


VISUAL SCALE 1:100 @ A3

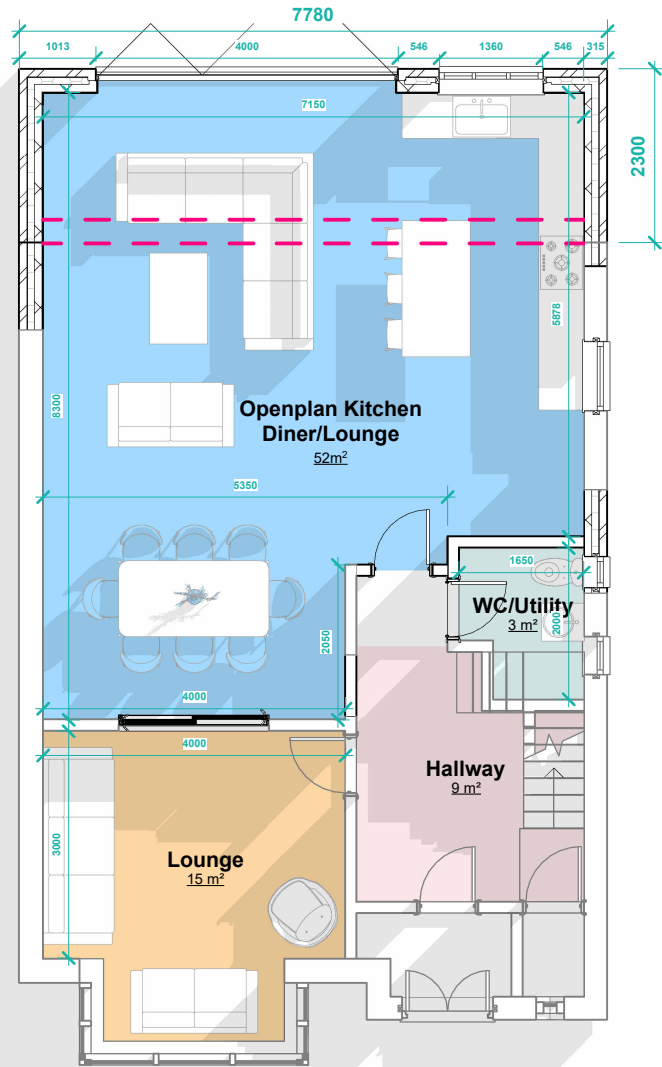

PP Ground Floor
1 : 100

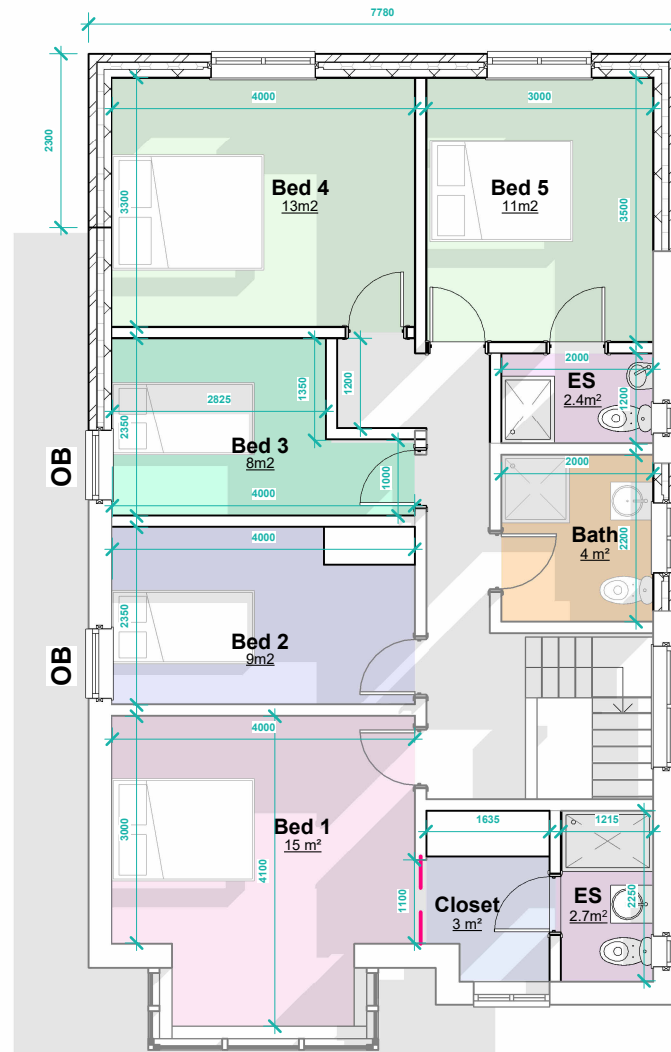

PP First Floor
1 : 100

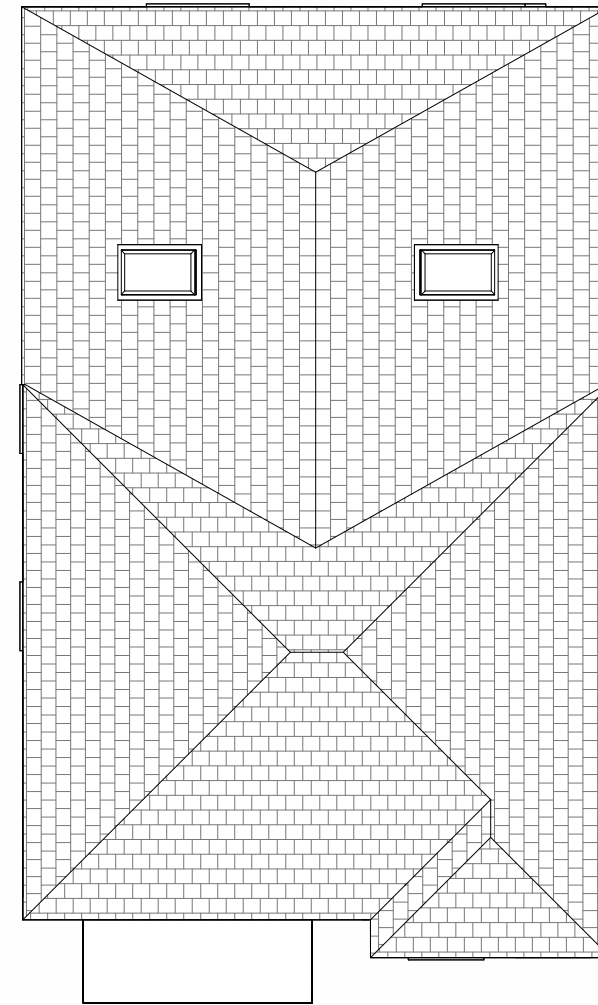

PP Roof Plan
1 : 100

THIS DRAWING IS THE COPYRIGHT OF MD DESIGN CONSULTANCY. DO NOT SCALE FROM THESE DRAWINGS. ALL LEVELS/DIMENSIONS TO BE CHECKED ON SITE PRIOR TO WORKS COMMENCING. REPORT ALL DISCREPANCIES TO CLIENT/DESIGNER.

CIAT

affiliate



MD DESIGN
CONSULTANCY

07728417797
dabeer@mddesigns.co.uk

**Proposed Two Storey Rear
Extension**
Wensley House, Wilmslow Road , M20 3DE

Proposed Plans
(DR) A200

Project Number
0093

Client Name
Zaman Ahmad

Drawn By
MDR


Rev	Description	Date
A	First Issue	12.12.25
B	Issued For Planning	08.01.26
C	Roof Design Amended	17.04.26

Revision **C**

SOLID BLUE LINE ANNOTATES EXISTING ROOF FOOTPRINT/EDGE




PP Front Elevation
1 : 100

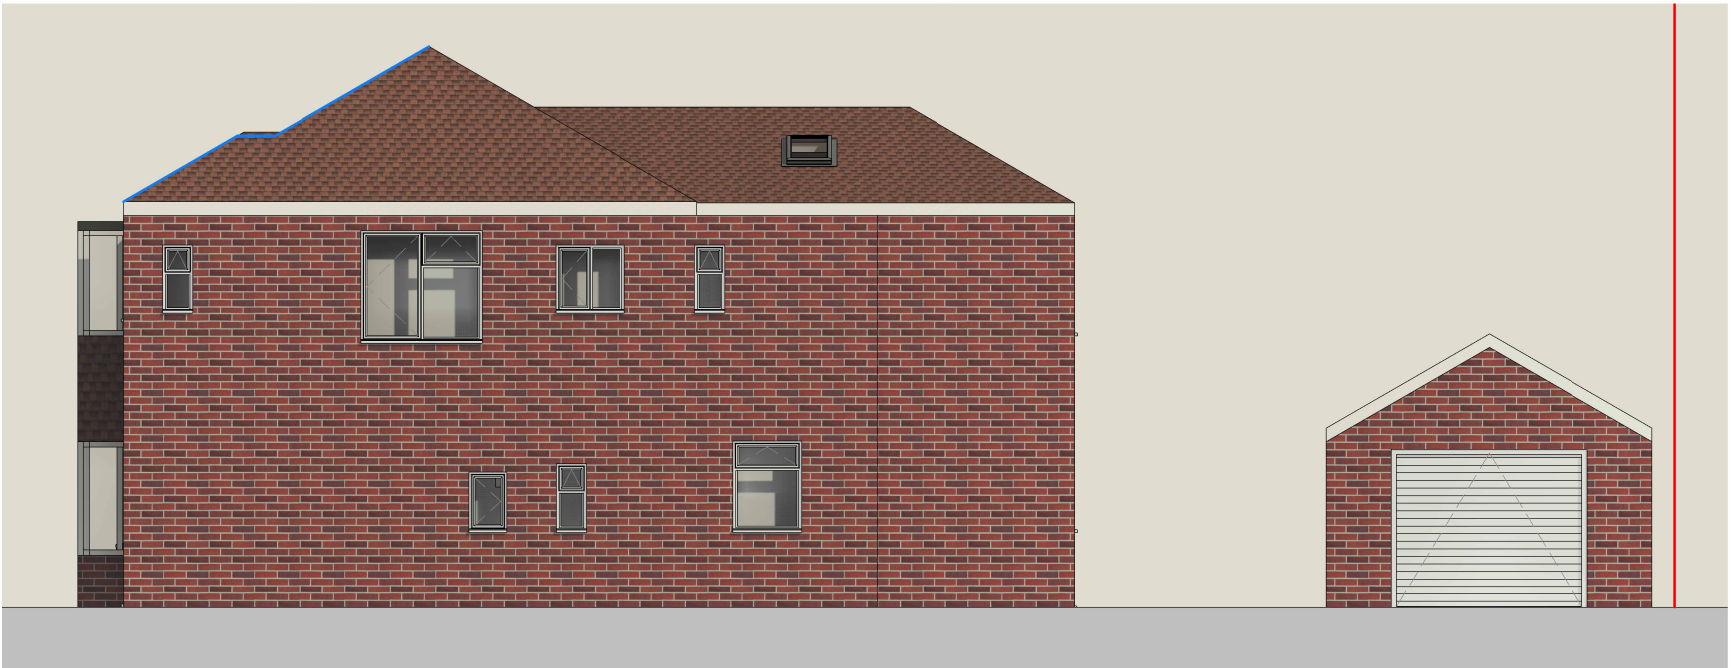

PP RHS Elevation
1 : 100



PP Rear Elevation
1 : 100

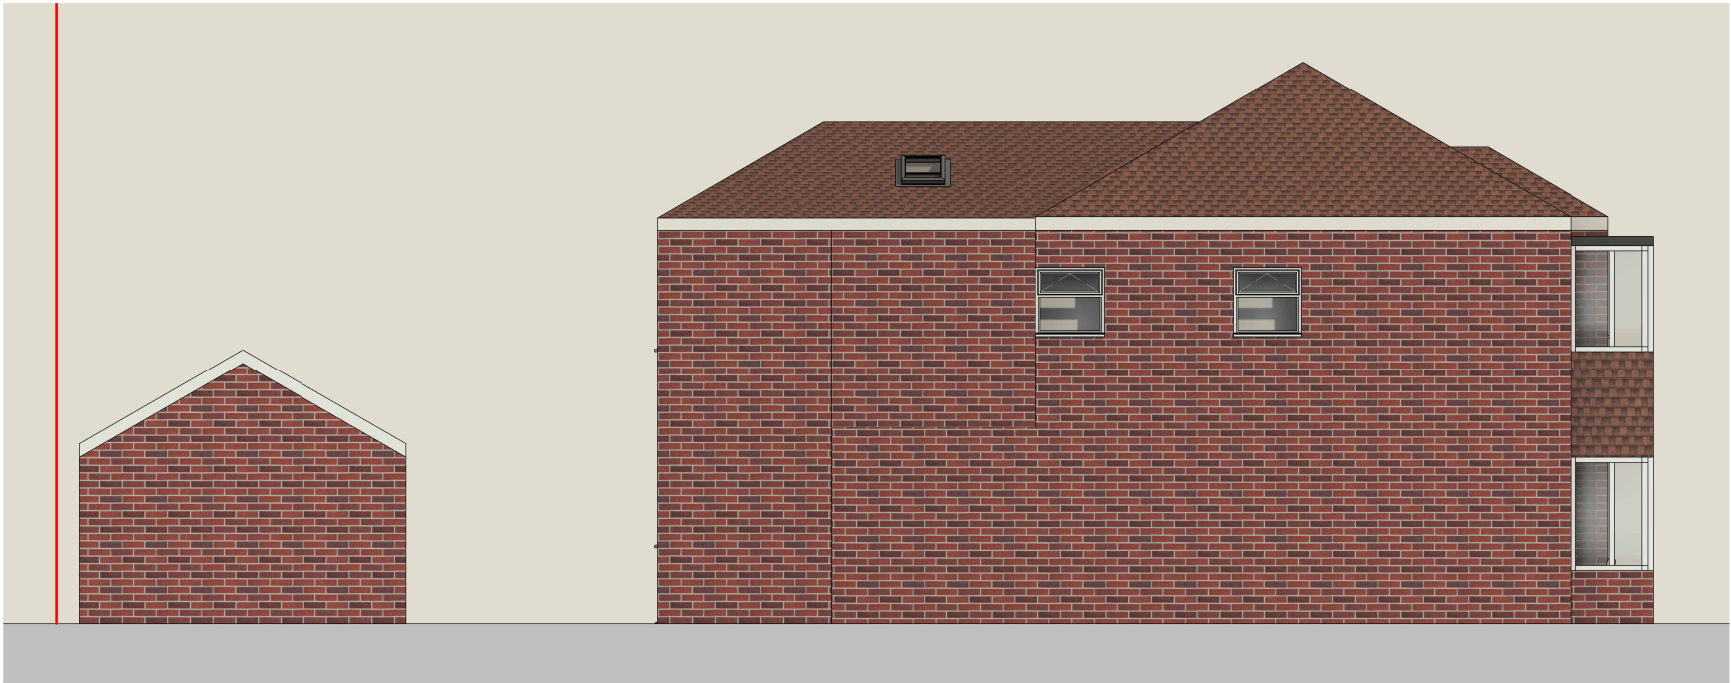

PP LHS Elevation
1 : 100

THIS DRAWING IS THE COPYRIGHT OF MD DESIGN CONSULTANCY. DO NOT SCALE FROM THESE DRAWINGS. ALL LEVELS/DIMENSIONS TO BE CHECKED ON SITE PRIOR TO WORKS COMMENCING. REPORT ALL DISCREPANCIES TO CLIENT/DESIGNER.

CIAT

affiliate



MD DESIGN
CONSULTANCY
07728417797
dabeer@mddesigns.co.uk

**Proposed Two Storey Rear
Extension**
Wensley House, Wilmslow Road , M20 3DE

Proposed Elevations
(DR) A201


Project Number
0093

Client Name
Zaman Ahmad

Drawn By
MDR

Rev	Description	Date
A	First Issue	12.12.25
B	Issued For Planning	08.01.26
C	Roof Design Amended	17.04.26

Revision **C**

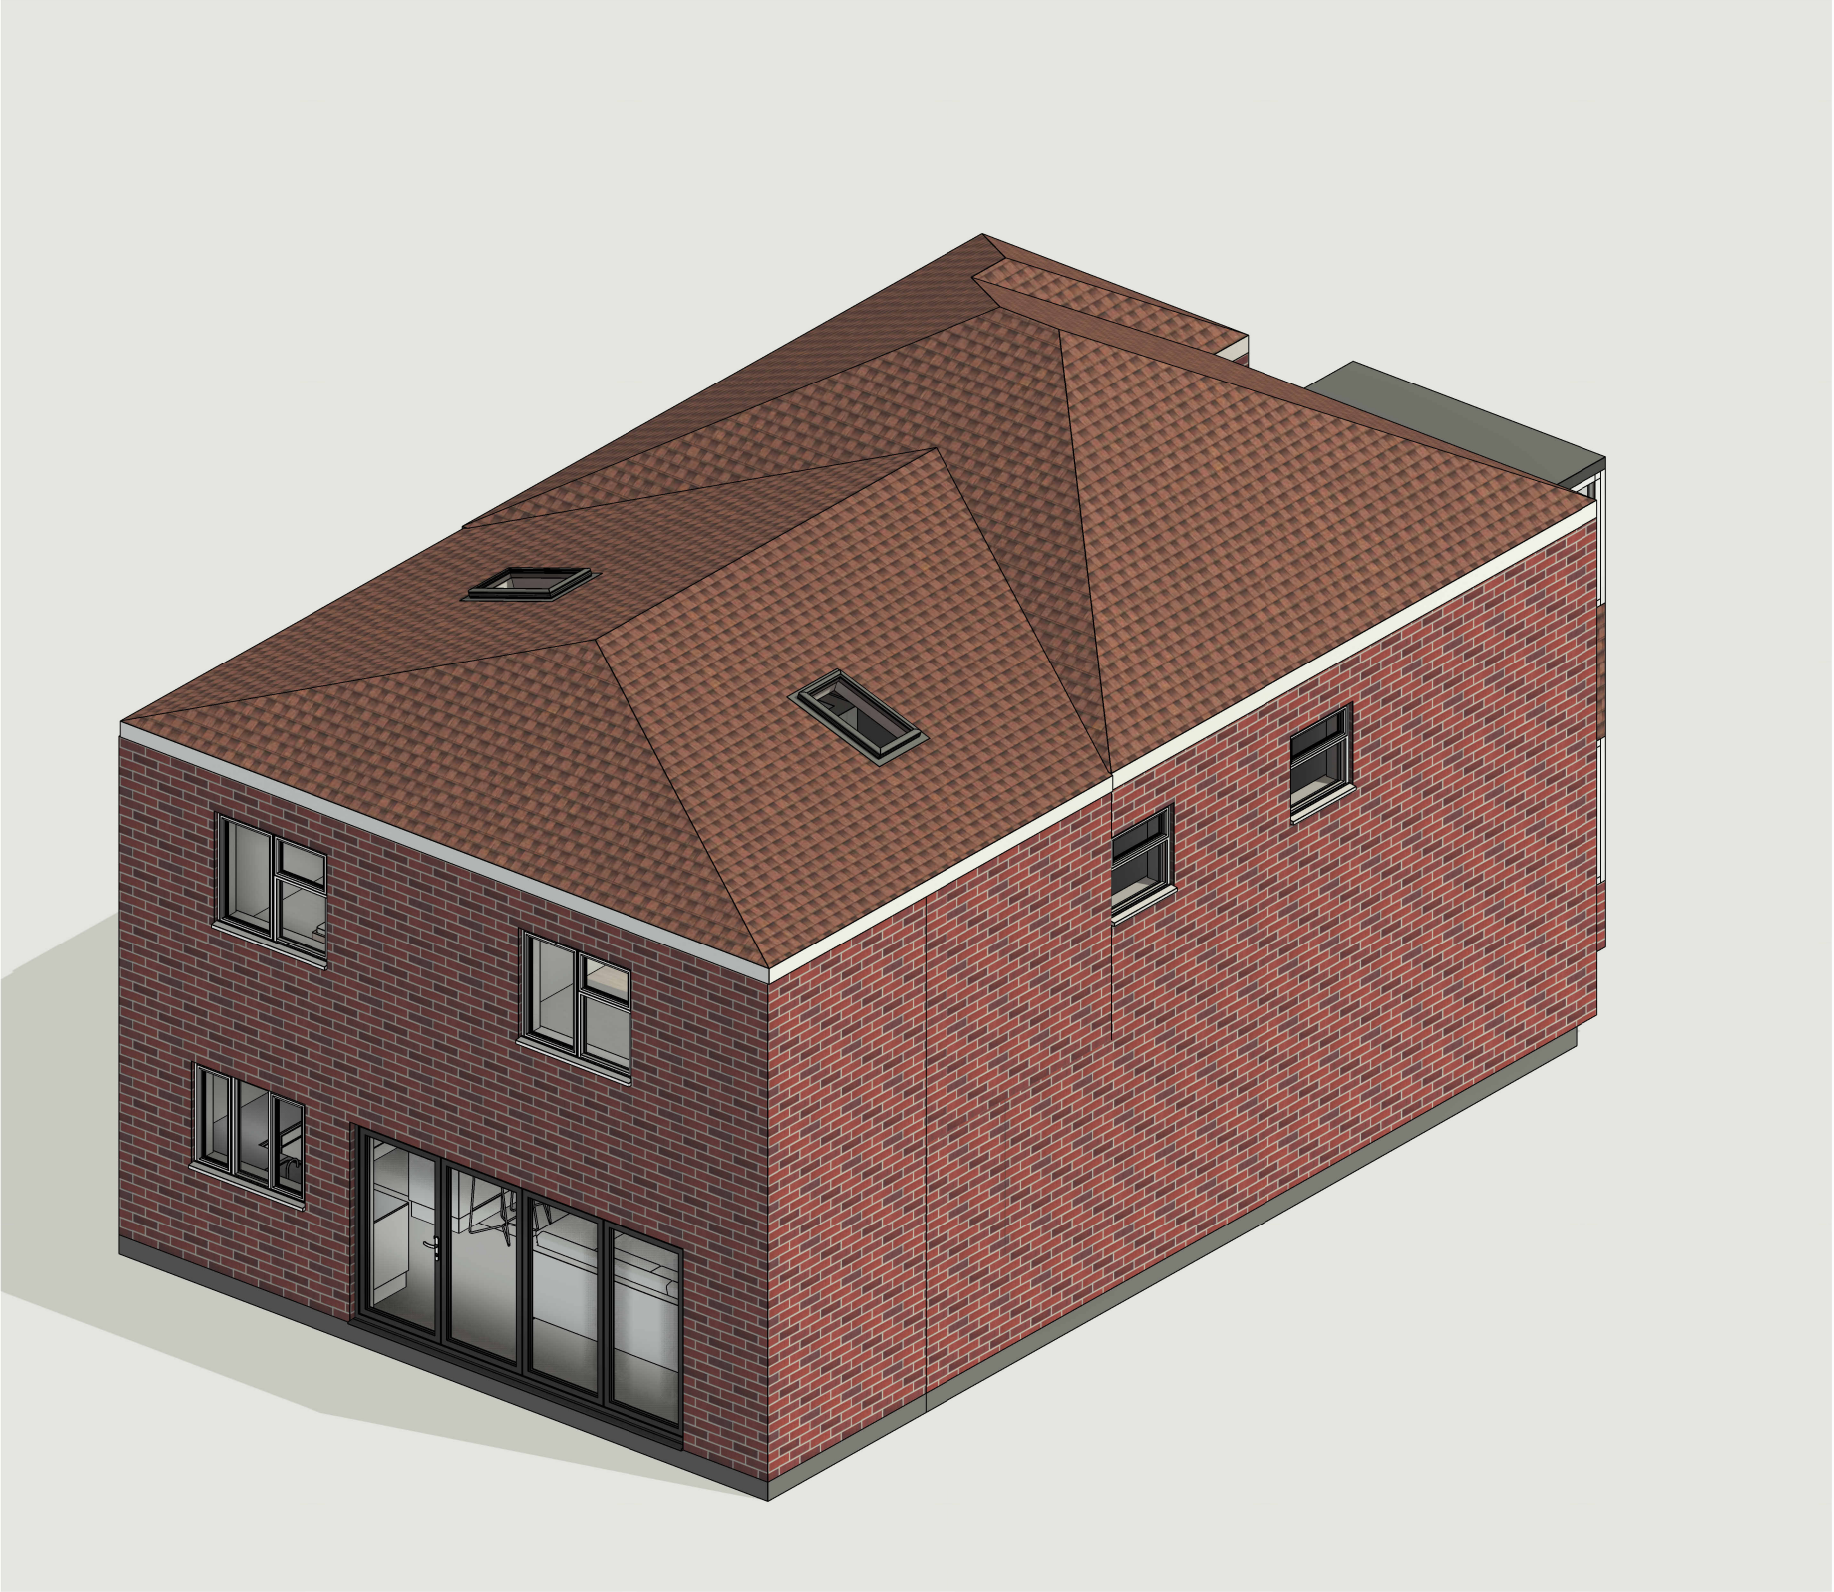

THIS DRAWING IS THE COPYRIGHT OF MD DESIGN CONSULTANCY. DO NOT SCALE FROM THESE DRAWINGS. ALL LEVELS/DIMENSIONS TO BE CHECKED ON SITE PRIOR TO WORKS COMMENCING. REPORT ALL DISCREPANCIES TO CLIENT/DESIGNER.

CIAT

affiliate



MD DESIGN
CONSULTANCY
07728417797
dabeer@mddesigns.co.uk

**Proposed Two Storey Rear
Extension**
Wensley House, Wilmslow Road , M20 3DE

Proposed 3D Views
(DR) A202

Project Number
0093

Client Name
Zaman Ahmad

Drawn By
MDR

Rev	Description	Date
A	First Issue	12.12.25
B	Issued For Planning	08.01.26
C	Roof Design Amended	17.04.26

Revision **C**



3D GF Plan





3D 1F Plan

THIS DRAWING IS THE COPYRIGHT OF MD DESIGN CONSULTANCY. DO NOT SCALE FROM THESE DRAWINGS. ALL LEVELS/DIMENSIONS TO BE CHECKED ON SITE PRIOR TO WORKS COMMENCING. REPORT ALL DISCREPANCIES TO CLIENT/DESIGNER.

CIAT affiliate	 MD DESIGN CONSULTANCY 07728417797 dabeer@mddesigns.co.uk	Proposed Two Storey Rear Extension Wensley House, Wilmslow Road , M20 3DE	3D Plans (DR) A203	Client Name Zaman Ahmad	Rev A B C Description First Issue Issued For Planning Roof Design Amended Date 12.12.25 08.01.26 17.04.26
		Project Number 0093	Drawn By MDR	Revision C	


Revision **C**

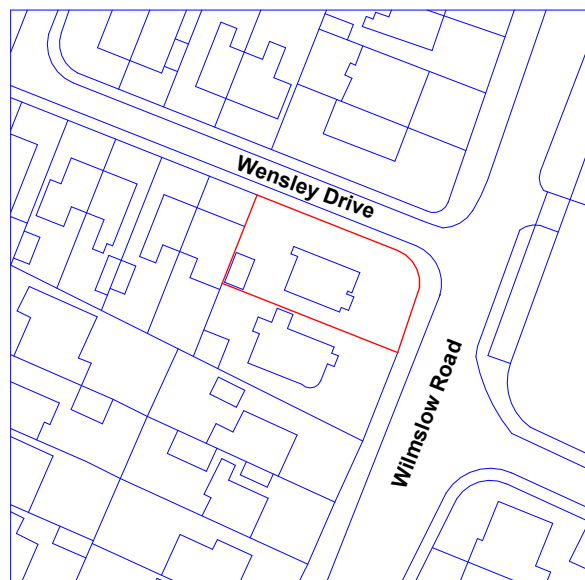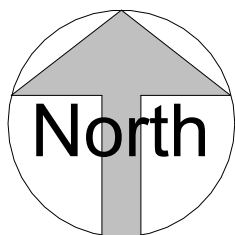



Location Plan
1 : 1250



VISUAL SCALE 1:1250 @ A3

 

VISUAL SCALE 1:200 @ A3

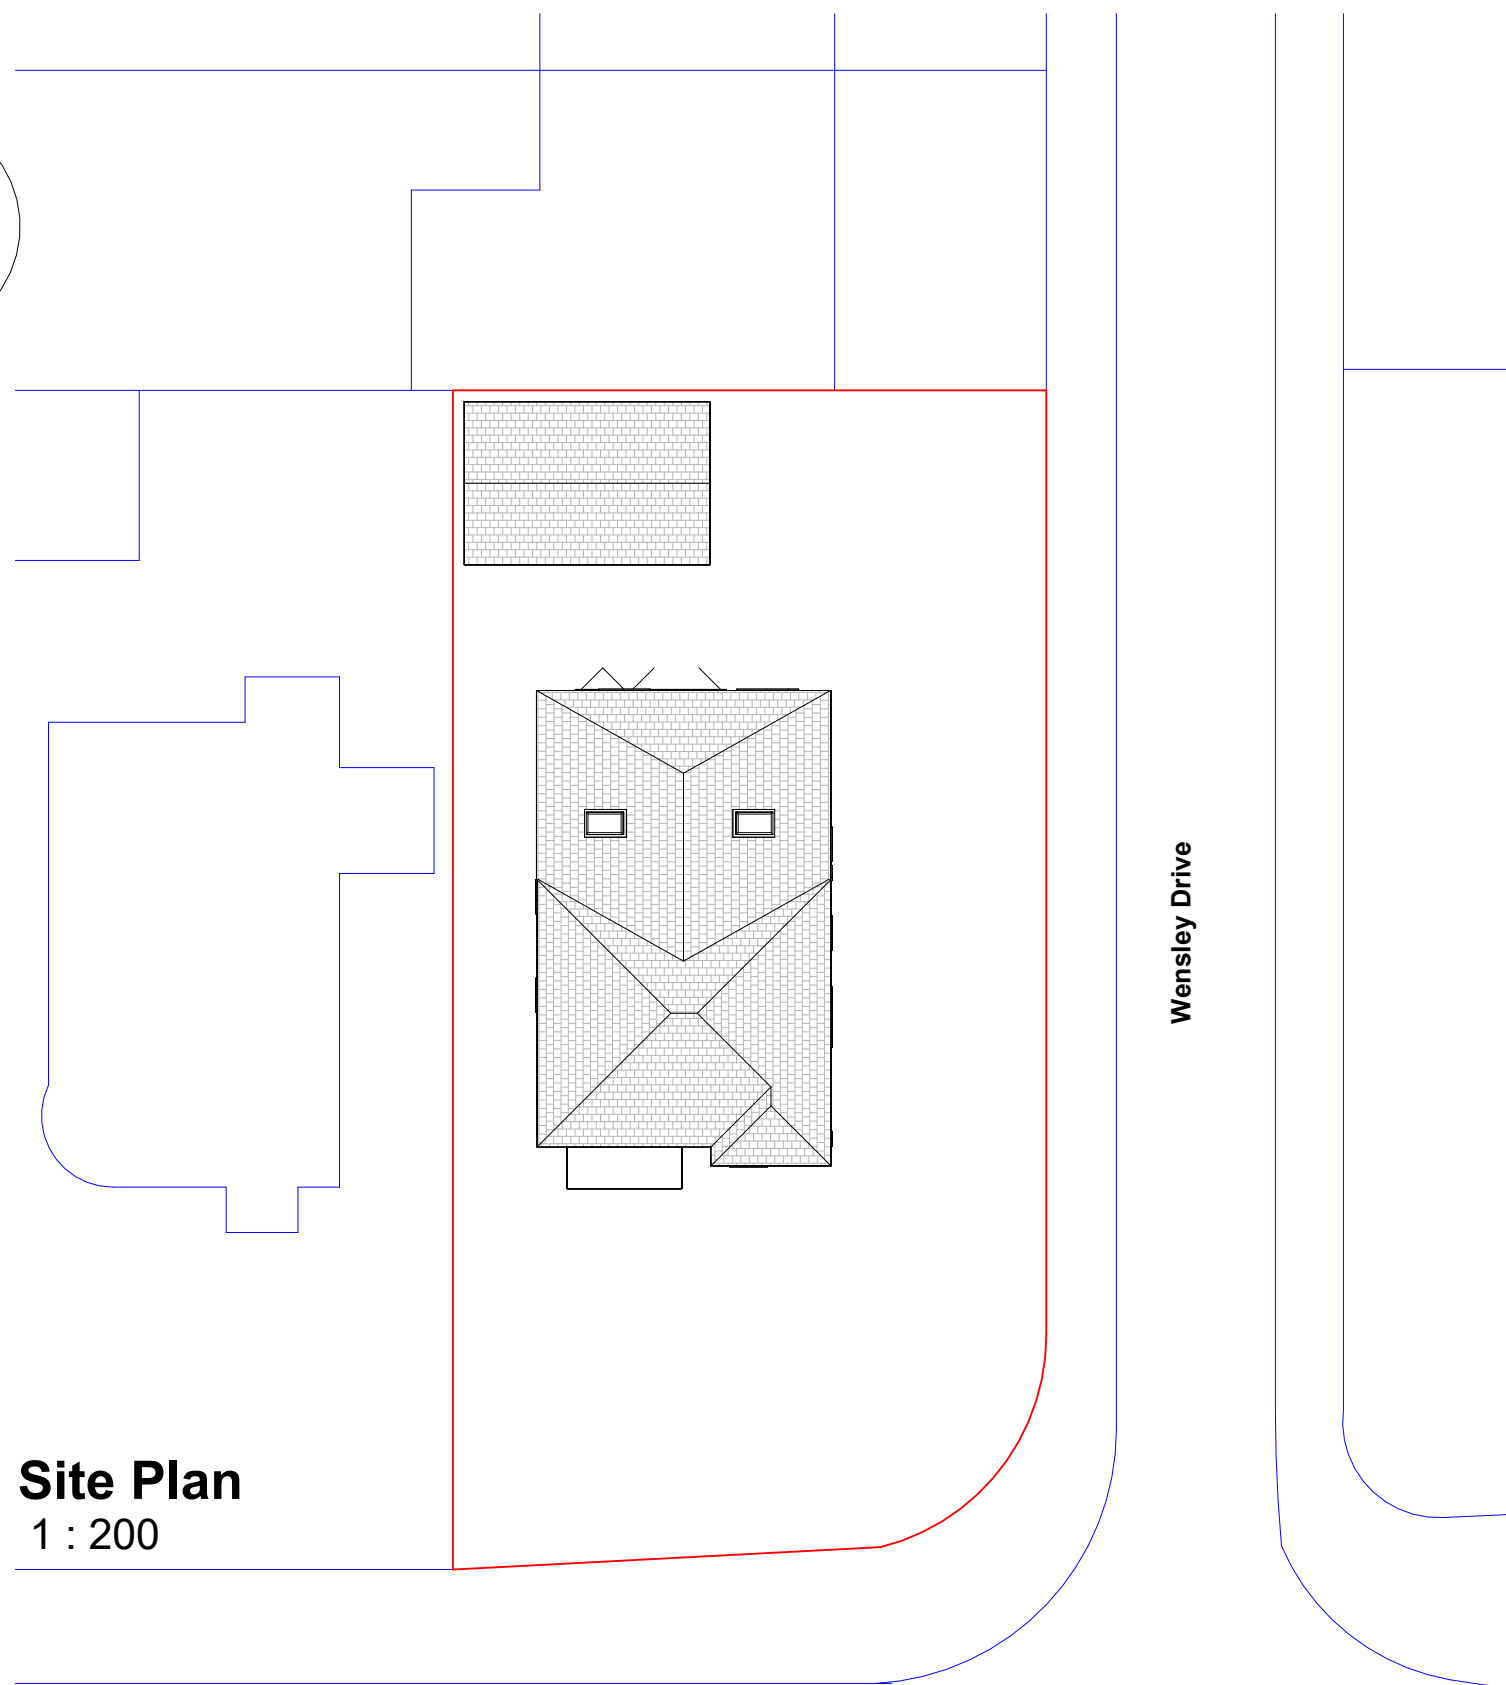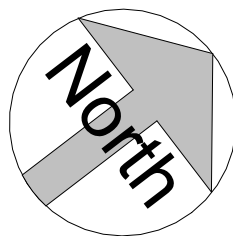

Site Plan
1 : 200

Wilmslow Road

Wensley Drive

THIS DRAWING IS THE COPYRIGHT OF MD DESIGN CONSULTANCY. DO NOT SCALE FROM THESE DRAWINGS. ALL LEVELS/DIMENSIONS TO BE CHECKED ON SITE PRIOR TO WORKS COMMENCING. REPORT ALL DISCREPANCIES TO CLIENT/DESIGNER.

Proposed Two Storey Rear Extension

Wensley House, Wilmslow Road , M20 3DE

Location Plan
(DR) A204

Project Number
0093

Client Name
Zaman Ahmad

Drawn By
MDR

Rev	Description	Date
A	First Issue	12.12.25
B	Issued For Planning	08.01.26
C	Roof Design Amended	17.04.26

Revision **C**

CIAT

affiliate



MD DESIGN
CONSULTANCY

07728417797
dabeer@mddesigns.co.uk