


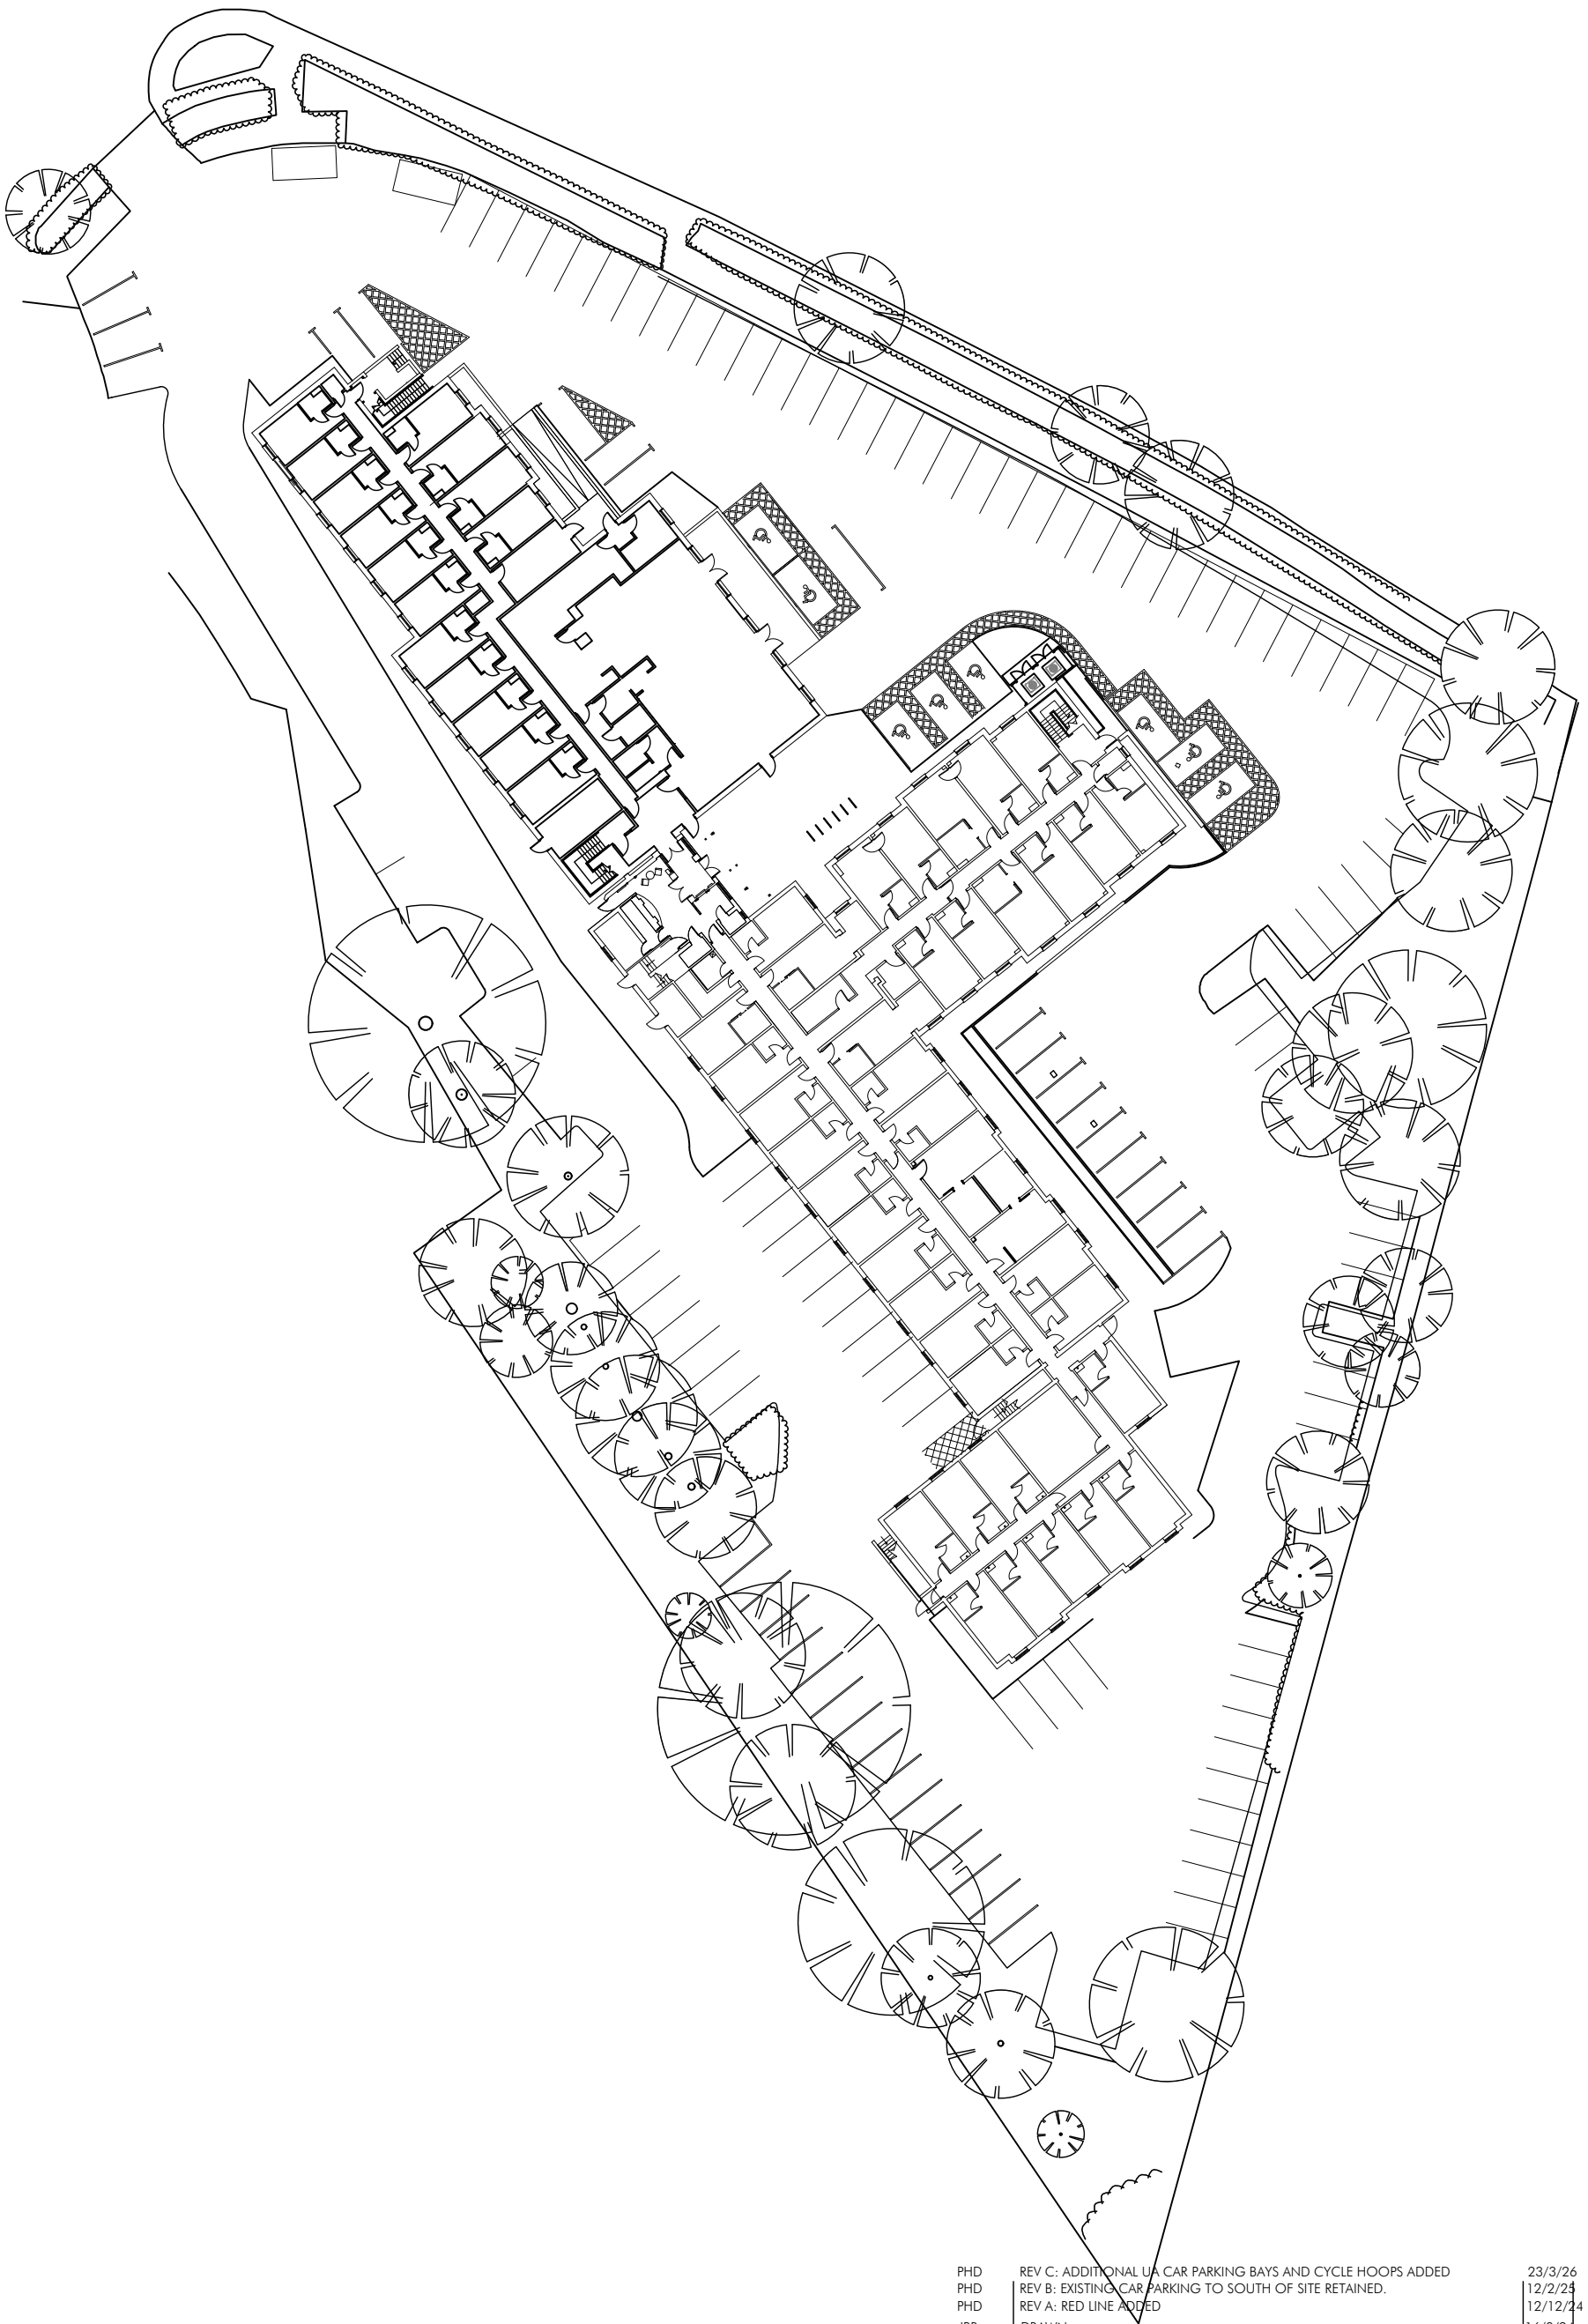

PHD	REV C: ADDITIONAL U/A CAR PARKING BAYS AND CYCLE HOOPS ADDED	23/3/26	
PHD	REV B: EXISTING CAR PARKING TO SOUTH OF SITE RETAINED.	12/2/25	
PHD	REV A: RED LINE ADDED	12/12/24	
JBR	DRAWN	16/8/24	
DRAWN	REVISION	DATE	VER
PROJECT PREMIER INN EXTENSION WITH BREAKFAST ROOM PREMIER INN MANCHESTER AIRPORT HEALD GREEN		<div>AP</div> <div>ALLISON PIKE</div> <div>ARCHITECTS & DESIGNERS</div> <div>7 Buxton Road West, Disley, Stockport, Cheshire, SK12 2AE. Website: www.allisonpike.com</div> <div>Telephone: 01663 763000 Facsimile: 01663 766772 Email: studio@allisonpike.com</div> <div>© Allison Pike Partnership Limited.</div>	
TITLE PROPOSED SITE PLAN			
SCALE 1:500 @ A3			
JOB No PI1096	DRAWING No AP03	REV C	