



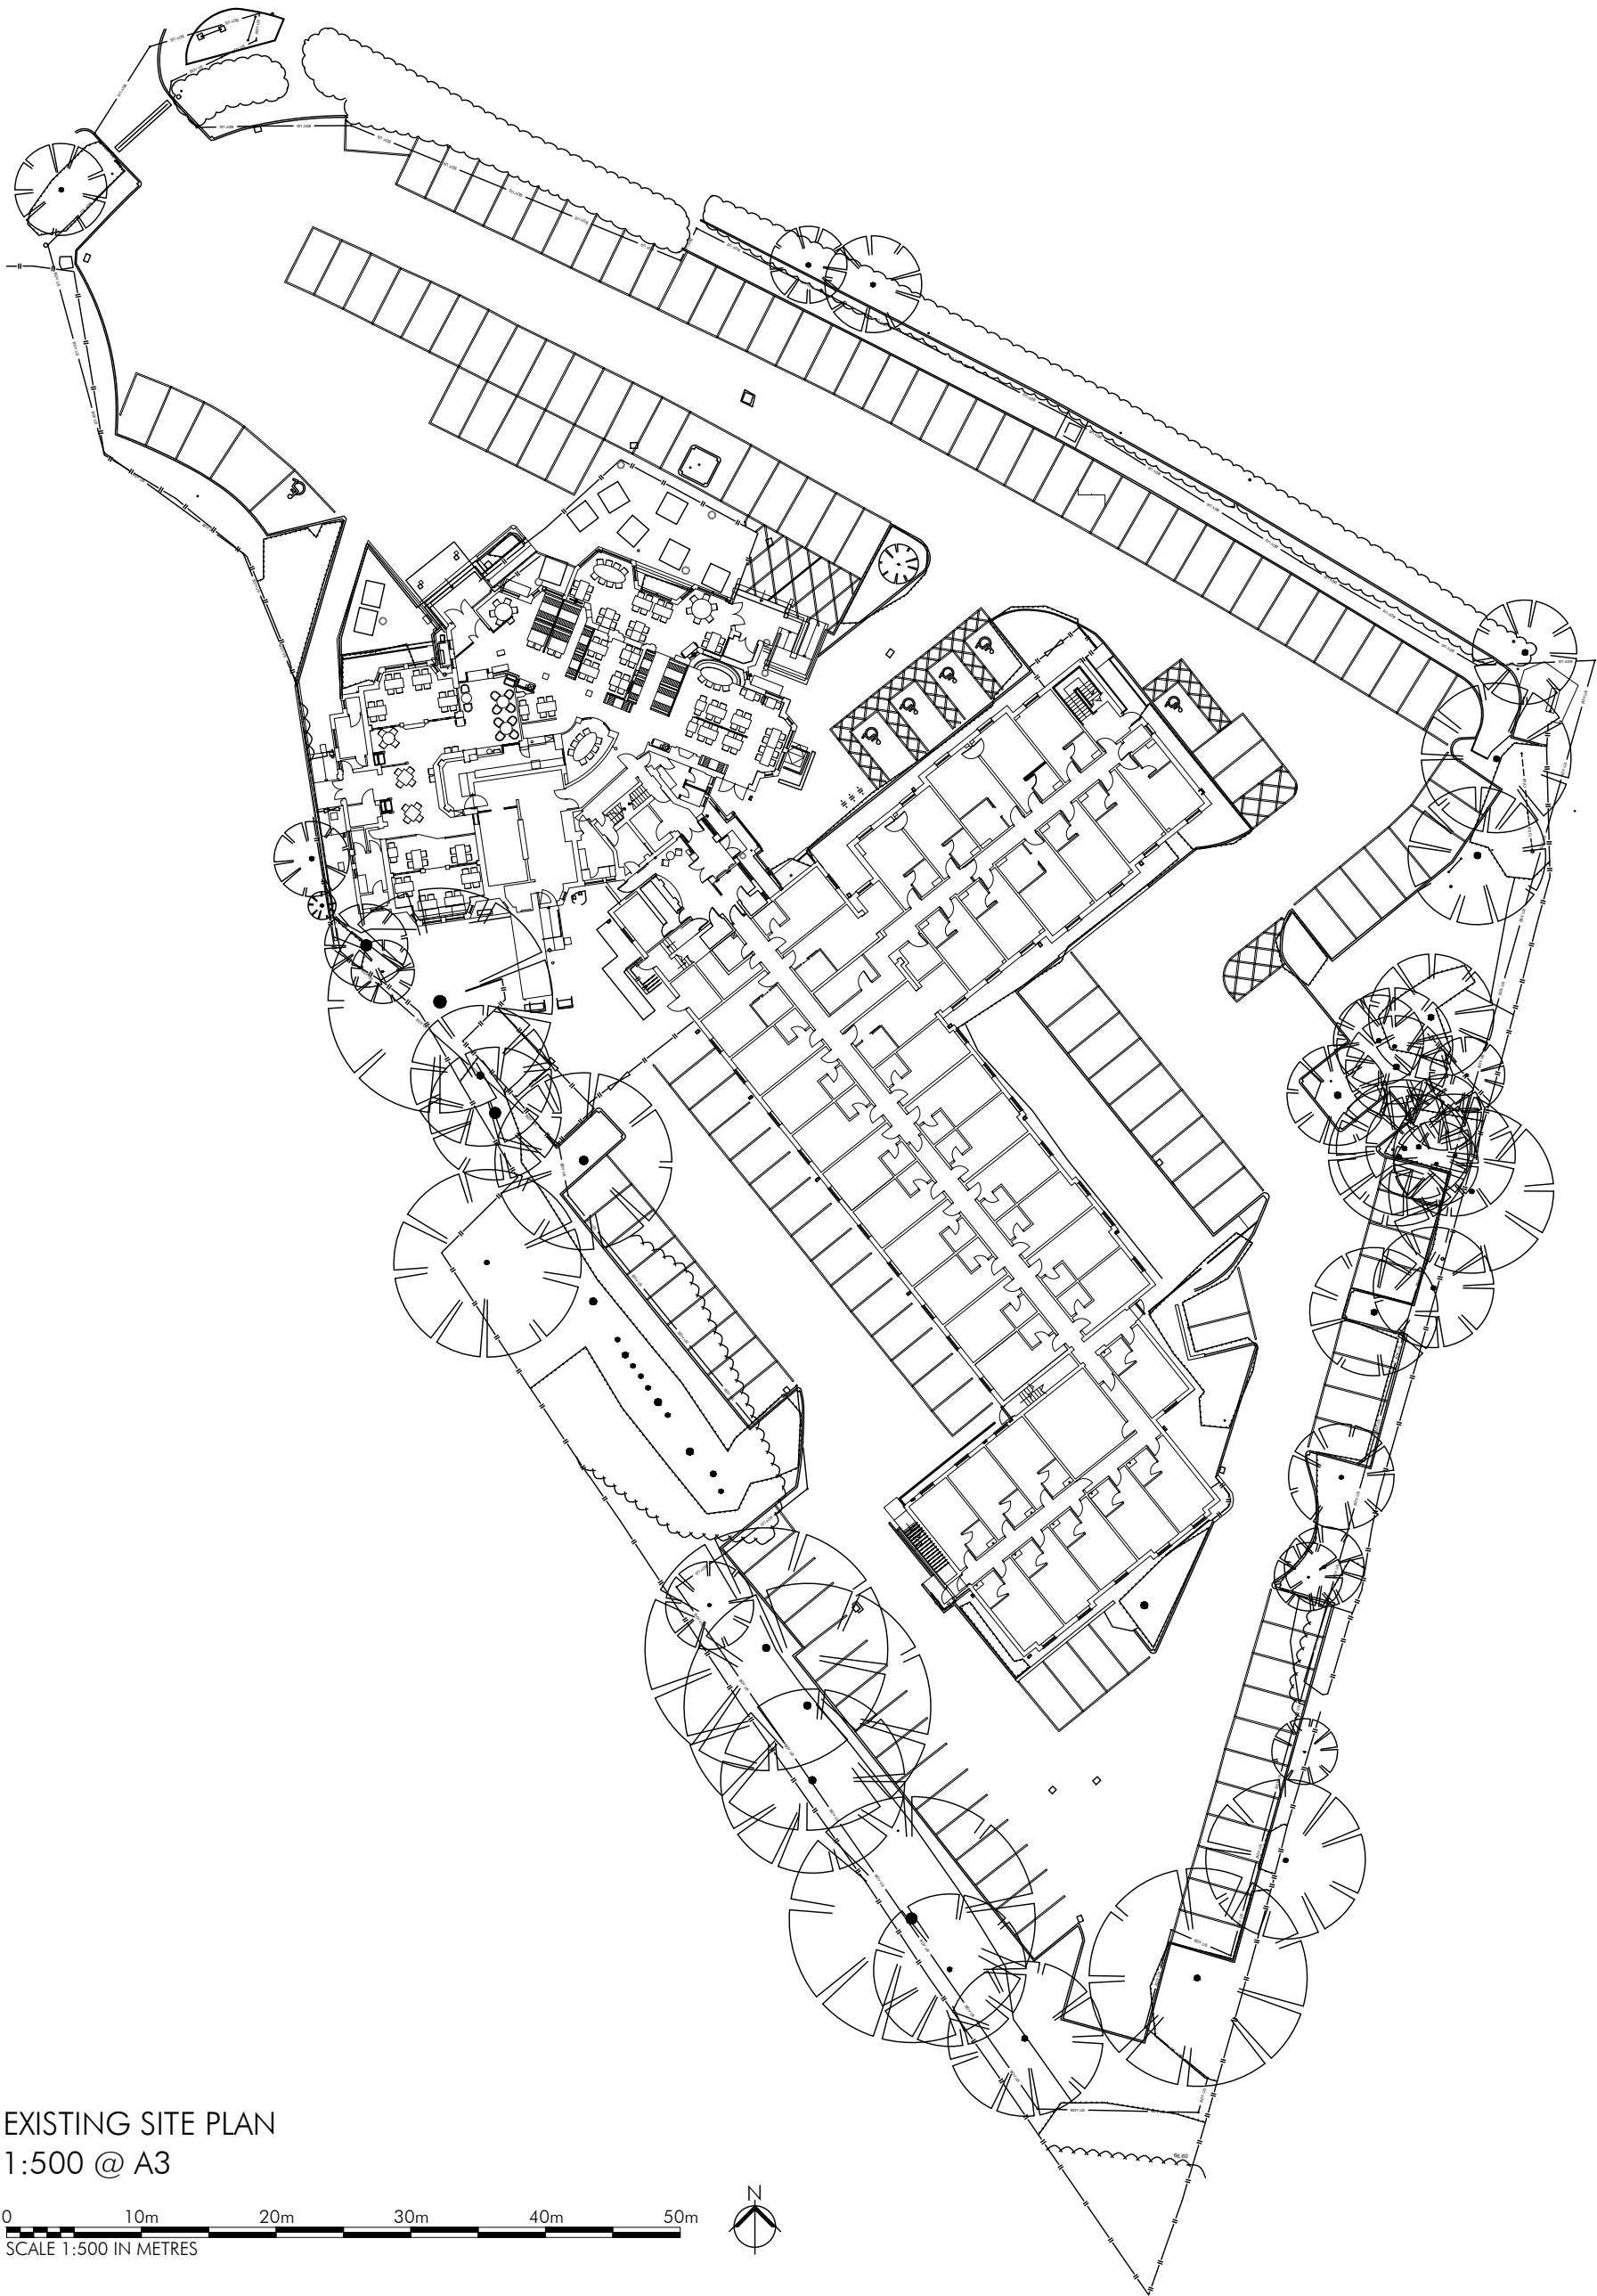

EXISTING SITE PLAN
1:500 @ A3

 

PHD	REV B: RED LINE REMOVED	17/4/26	
PHD	REV A: RED LINE ADDED	12/12/24	
JBR	DRAWN	16/8/24	
DRAWN	REVISION	DATE	VER
PROJECT PREMIER INN EXTENSION WITH BREAKFAST ROOM PREMIER INN MANCHESTER AIRPORT HEALD GREEN		<div> ALLISON PIKE ARCHITECTS & DESIGNERS</div> <div><div>7 Buxton Road West, Disley, Stockport, Cheshire, SK12 2AE. Website: www.allisonpike.com</div><div><div>Telephone: 01663 763000 Facsimile: 01663 766772 Email: studio@allisonpike.com</div><div>© Allison Pike Partnership Limited.</div></div></div>	
TITLE EXISTING SITE PLAN			
SCALE 1:500 @ A3			
JOB No PI1096	DRAWING No AP01	REV B	