

A photograph of a red brick building with white-framed windows and a black metal fence in the foreground. The building has a traditional architectural style with multiple windows. The fence is made of black metal with vertical bars and decorative elements. The ground in front of the fence is paved.

2No non-original external doors to be replaced - see photographs below of existing doors




D.EXT.01
Front door to be replaced with new doorset to meet current thermal and security requirements

D.EXT.02
Side door and roller shutter to be replaced with new double-glazed window to meet current thermal and security requirements

9

Proposed roof plan - 1:200 @ A3

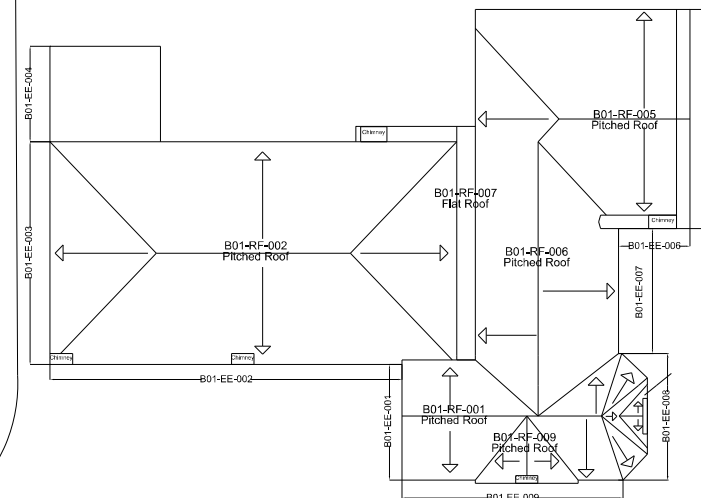

Proposed ground floor plan - 1:100 @ A3

Scale 1:100



0 1m 2m 5m

address 14 Old Mill Street, Manchester, M4 6DZ
directors Russell Bridge RIBA ARB Victoria Hilton ARB

phone 0161 879 2828 **web** www.bridgearchitects.com
company # 07793934 **email** info@bridgearchitects.com

revision notes
d utility room added
moved, doors noted
disabled parking bay
(by Planning Officer)

project St George's Building, Barrack St.
client Care and Repair Manchester
job no. 0275
drawing no. SK008

St. drawing title
drawing scale
drawing created
drawing rev

Proposed ground floor plan and roof plan - Option H
1:100 and 1:200 @ A3
August 2025
C

bridge
architects

Do not scale from this drawing - use figured dimensions only.
This design and drawing is the copyright of bridge architects ltd and
may not be reproduced in any form without prior written consent.
Issue of the drawing does not impart any real or implied copyright licence.