


Key:


	Existing
	Proposed
	Demolitions
	Direction of roof fall

C	23.07.26	DORMER SET BEHIND CHIMNEY AND LINK DORMER
B	08.01.26	REDUCED PITCH
A	10.10.25	REVISED PLANNING ISSUE - REDUCED REAR PROJECTION
-	11.06.25	REVISED PLANNING ISSUE
-	-	PLANNING ISSUE
REV	DATE	AMENDMENT

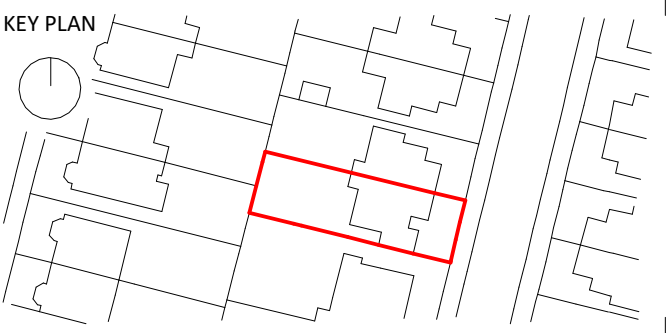

TITLE

**20 HARTINGTON ROAD
CHORLTON-CUM-HARDY
M21 8UY**

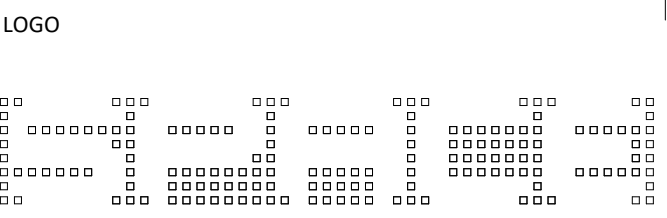

SPACE | ARCHITECTURE+PLANNING

THE OLD TOWN HALL | LAPWING LANE | DIDSBURY

LOCATION M20 2NR WEBSITE www.spaceap.com
PHONE +44 (0) 161 713 2718 E-MAIL info@spaceap.com

DRAWING


PROPOSED PLANS

SCALE@A1	DATE	ORIGINATOR	CHECKED	AUTHORISED
1 : 50	250416	OC	SPT	SPT

STATUS


PLANNING

DRAWING NO.	REV
0296_20_200	C

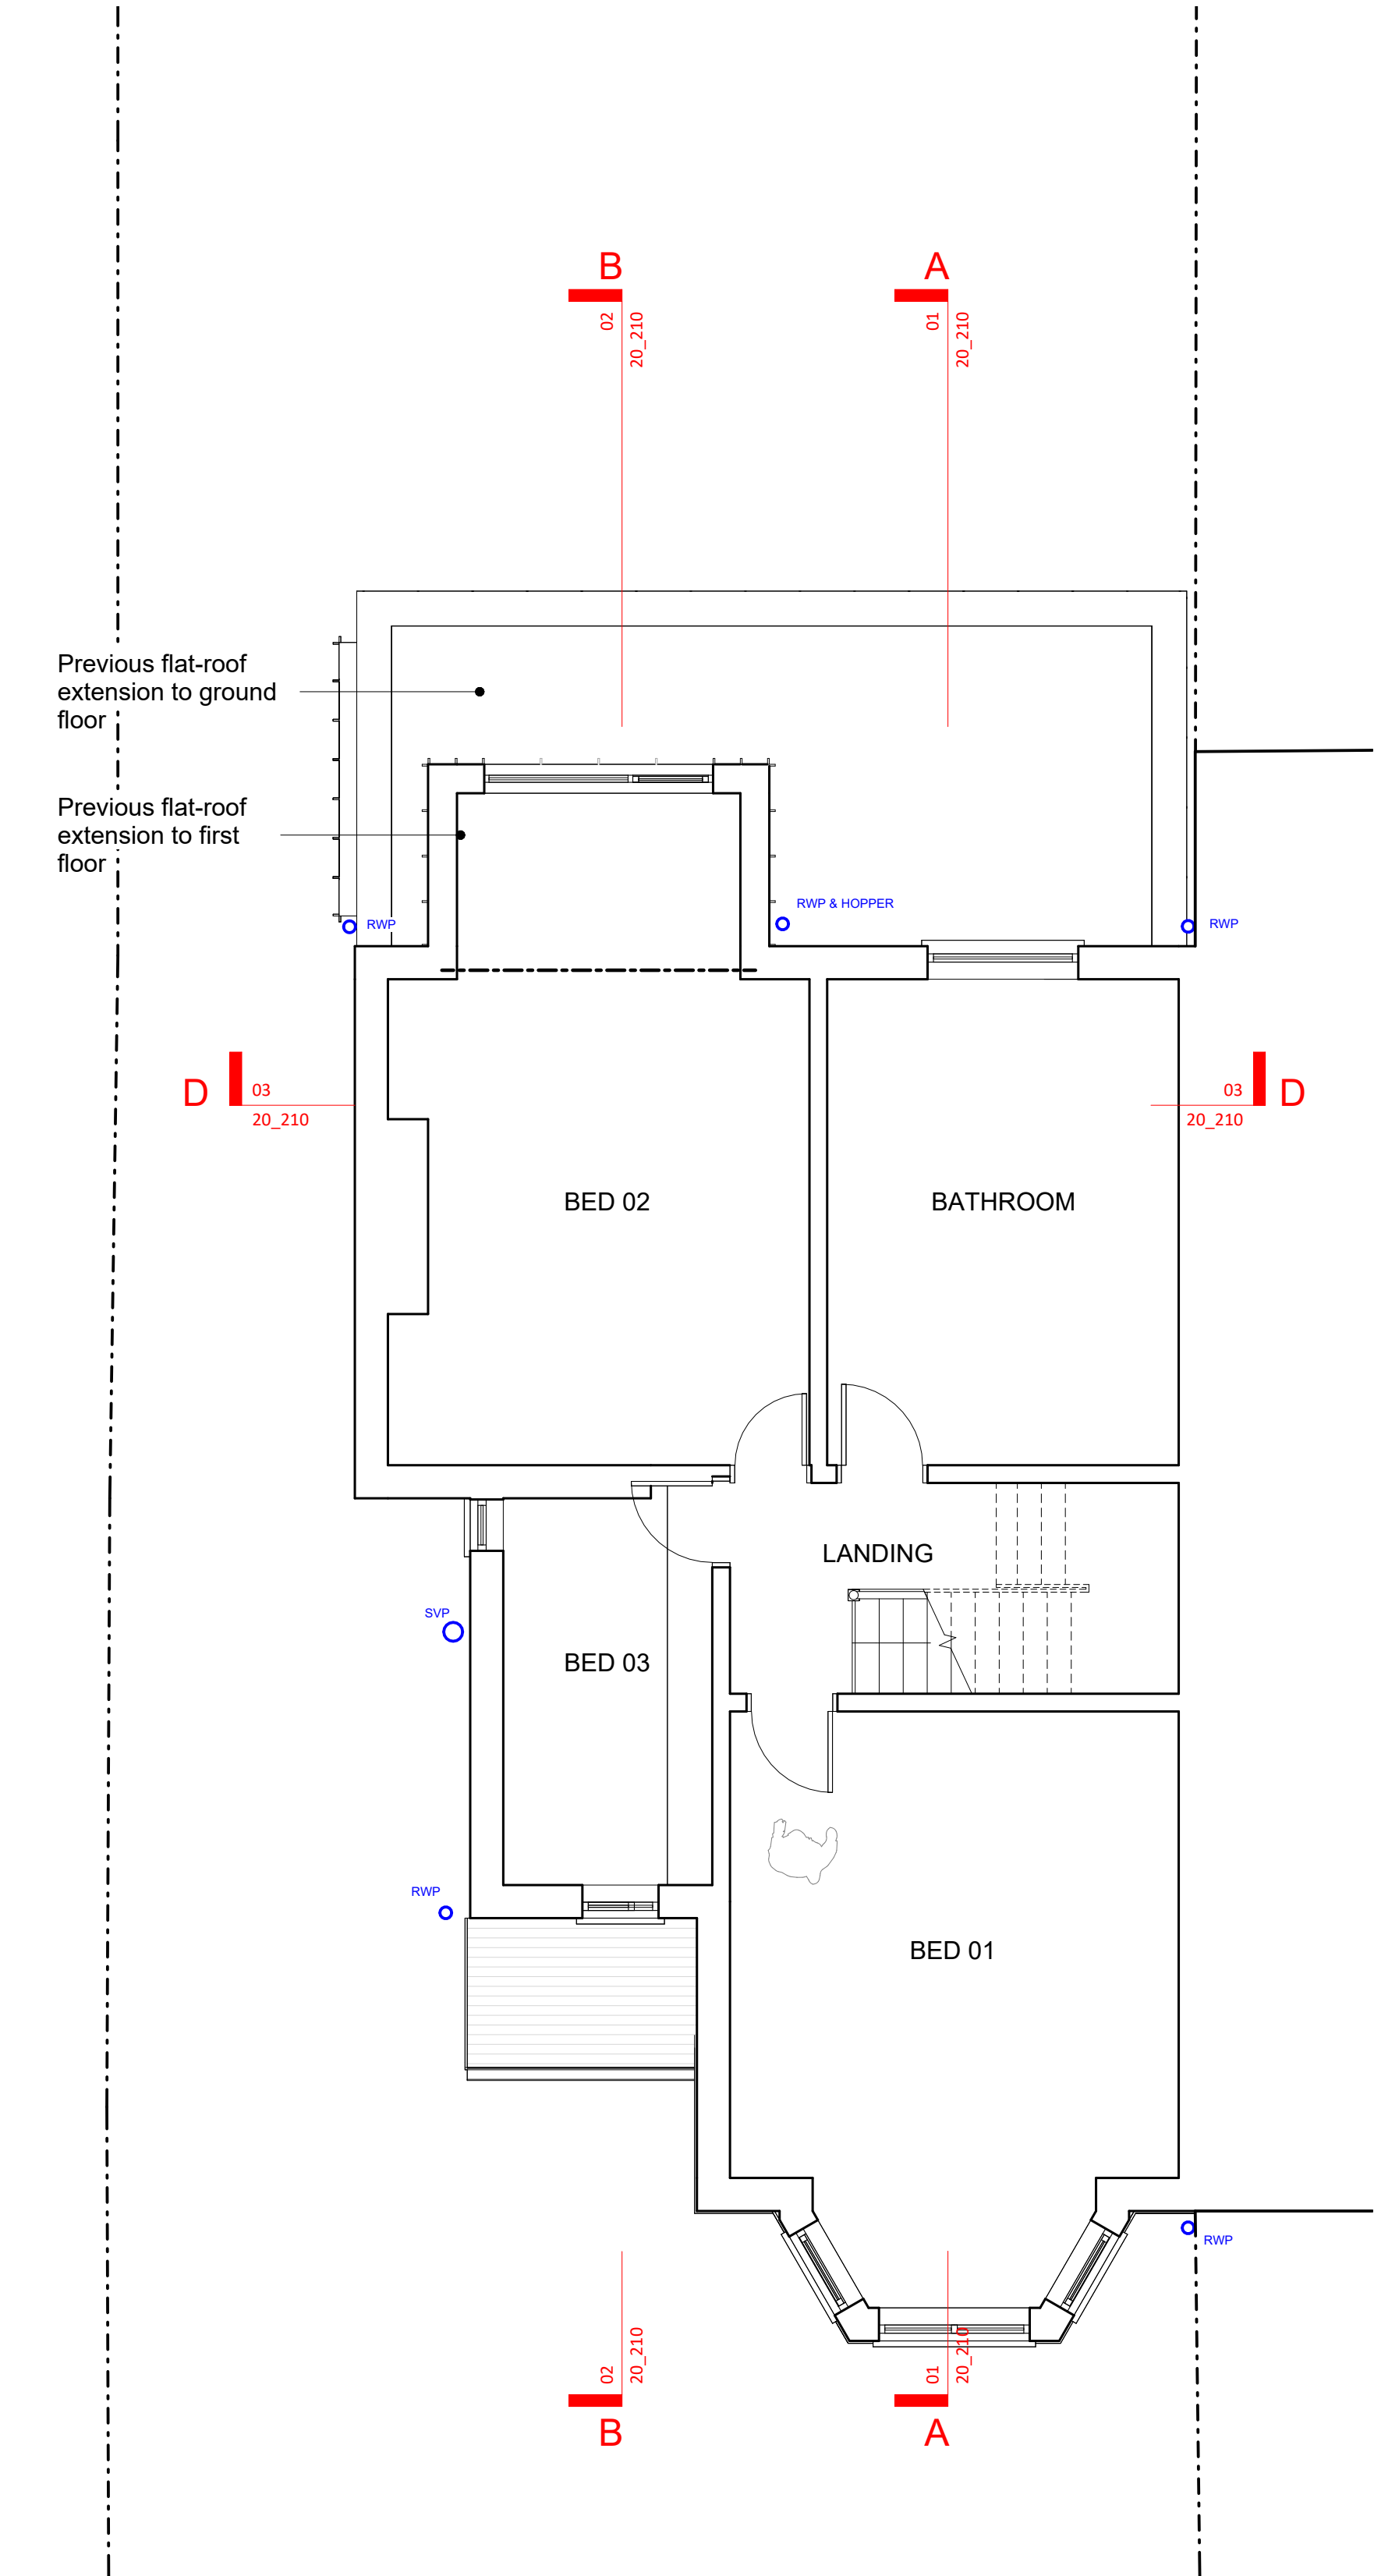


01 PROPOSED L1 PLAN

1 : 50

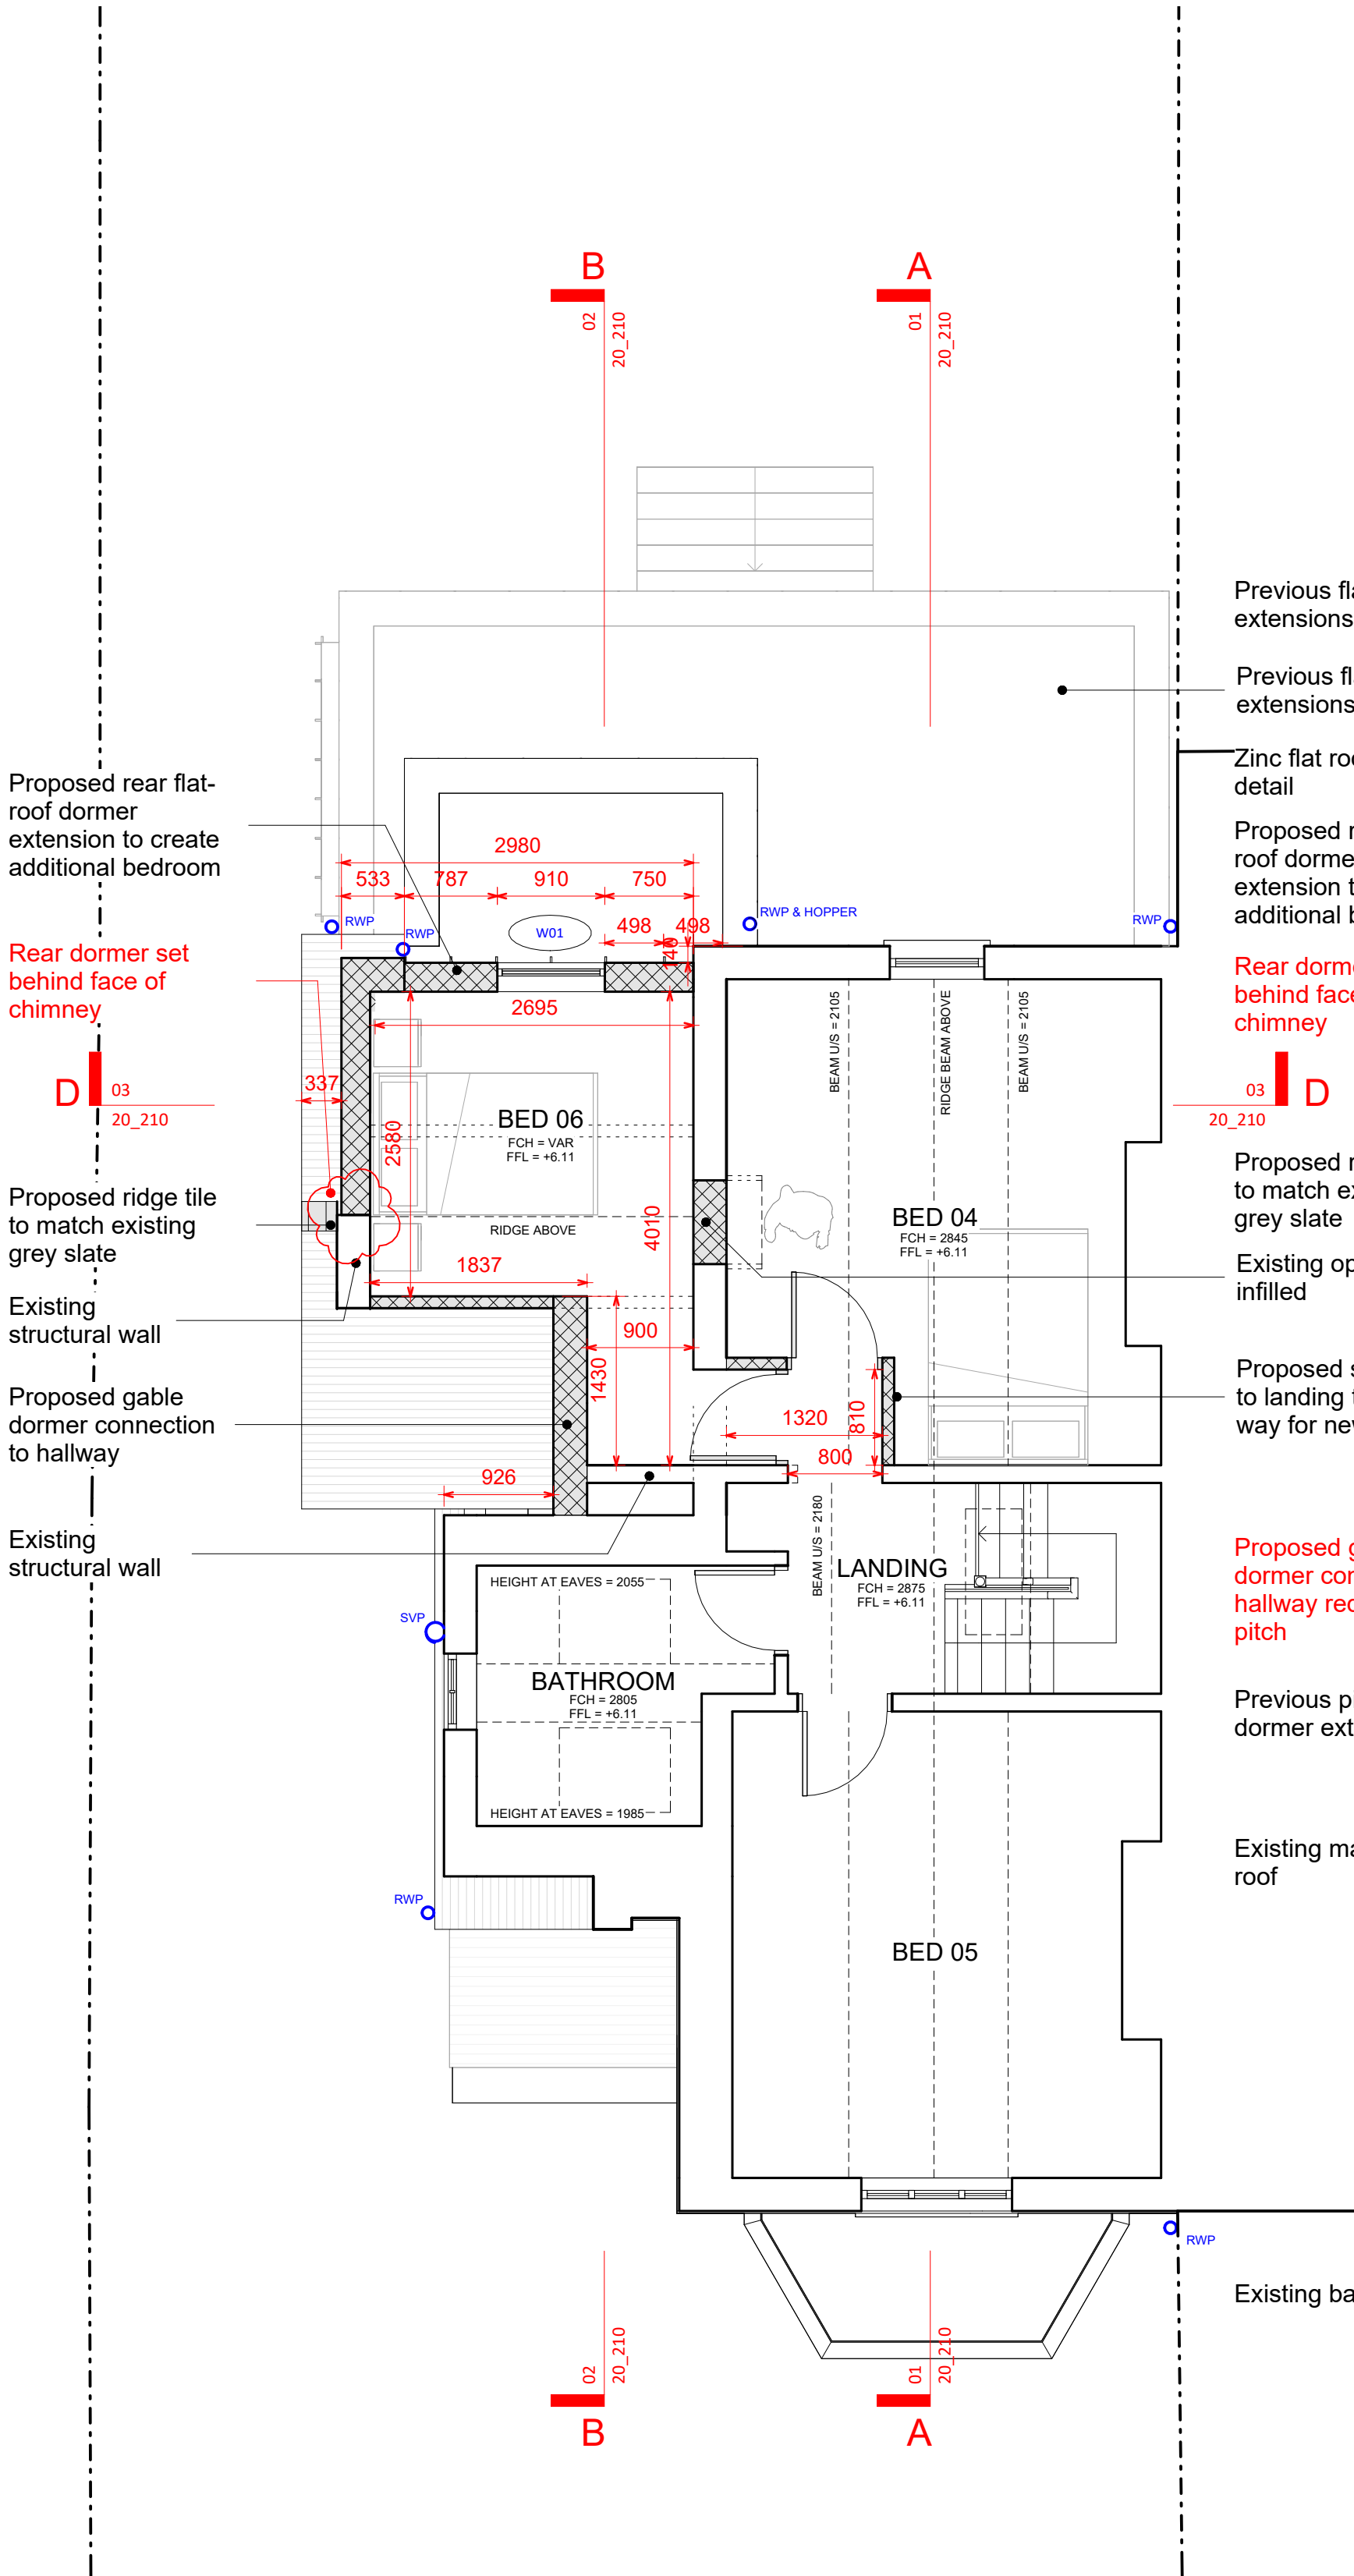

02 PROPOSED L2 PLAN

1 : 50

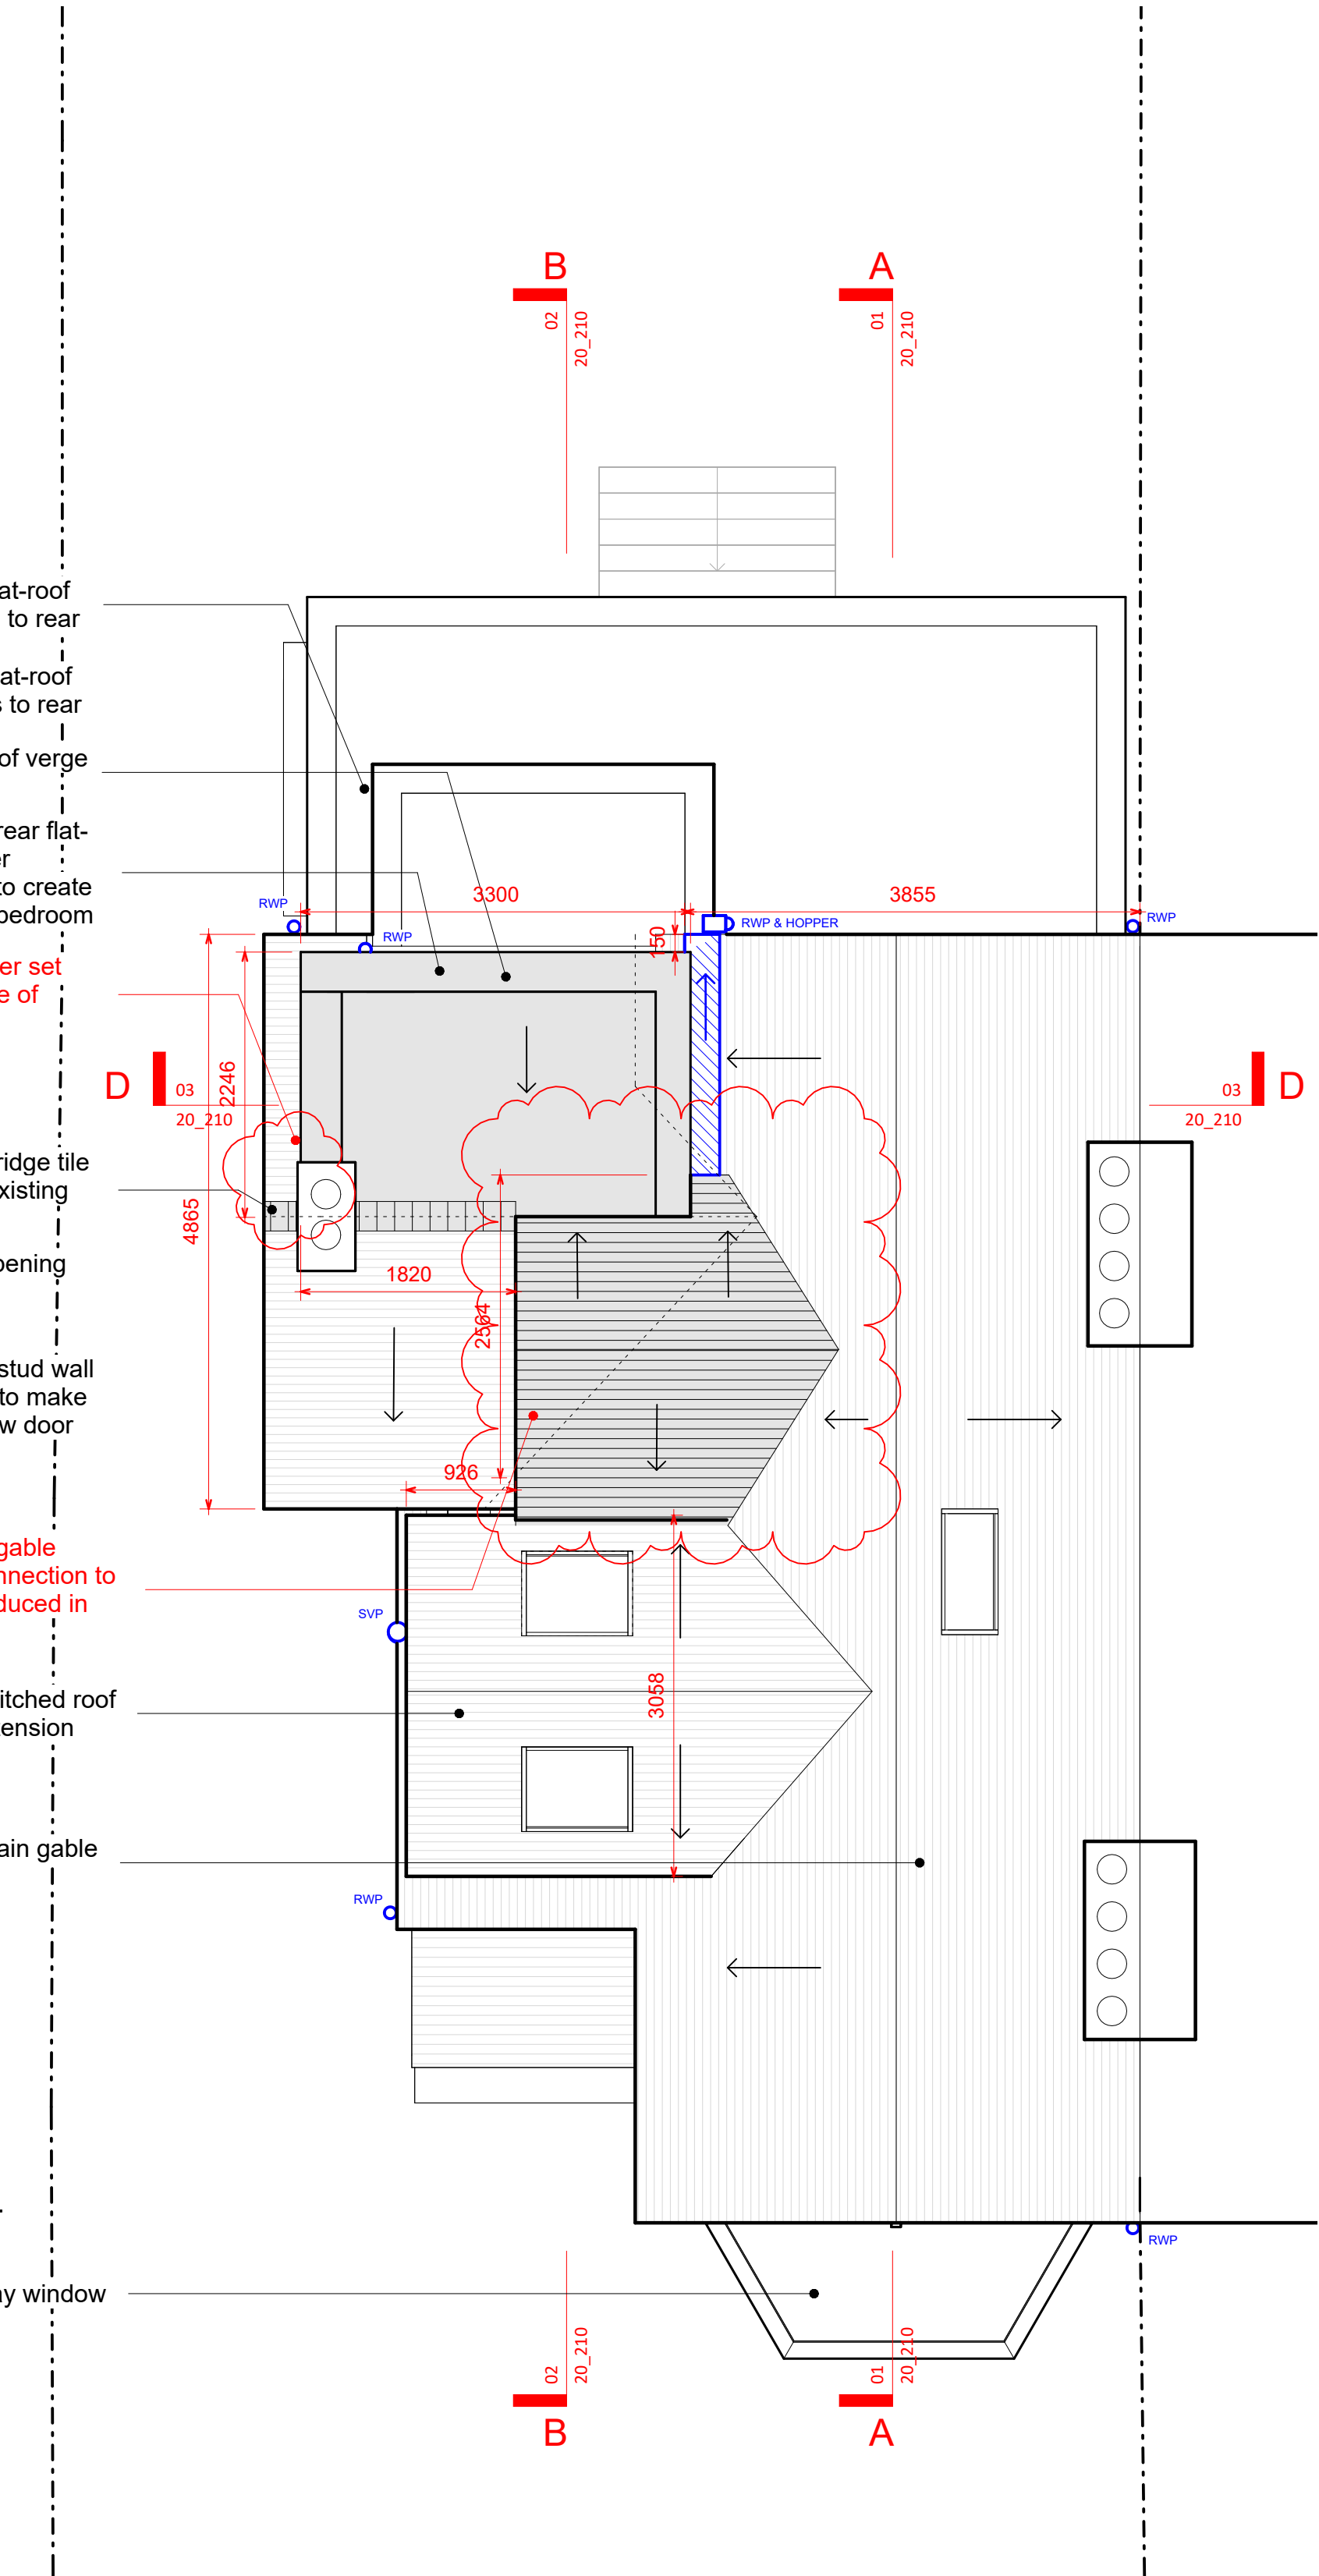

03 PROPOSED ROOF PLAN

1 : 50

