



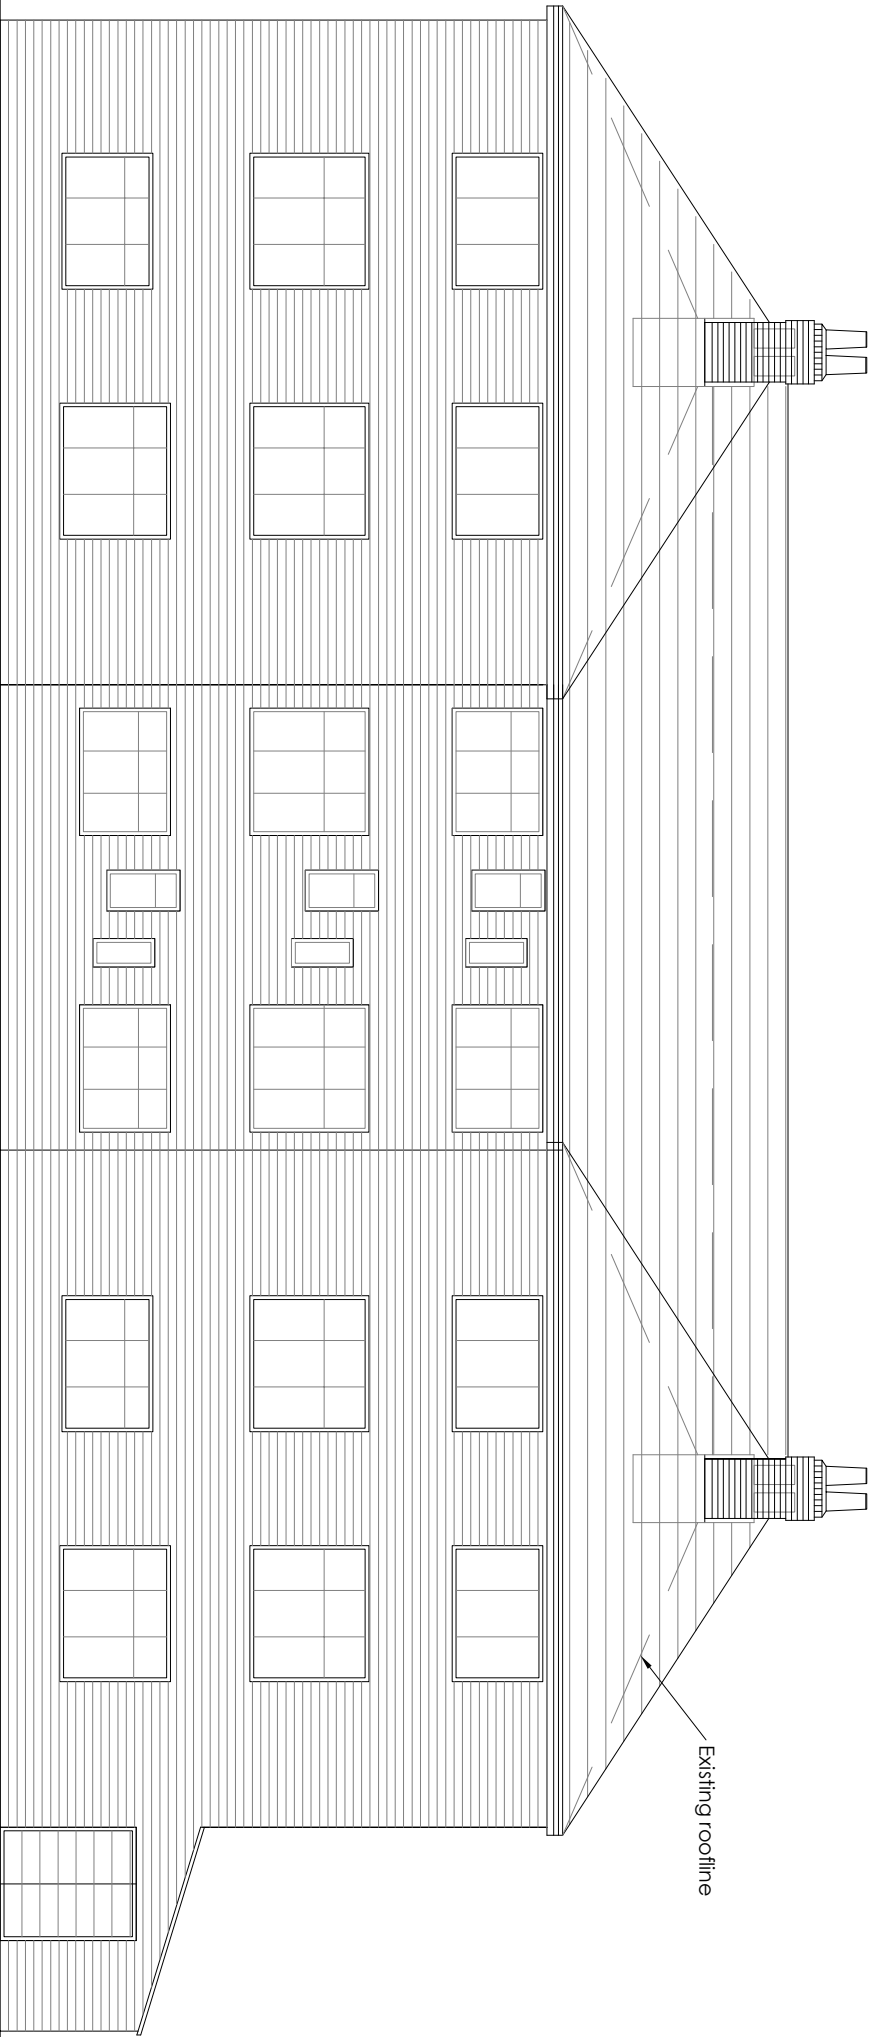

PROPOSED REAR ELEVATION

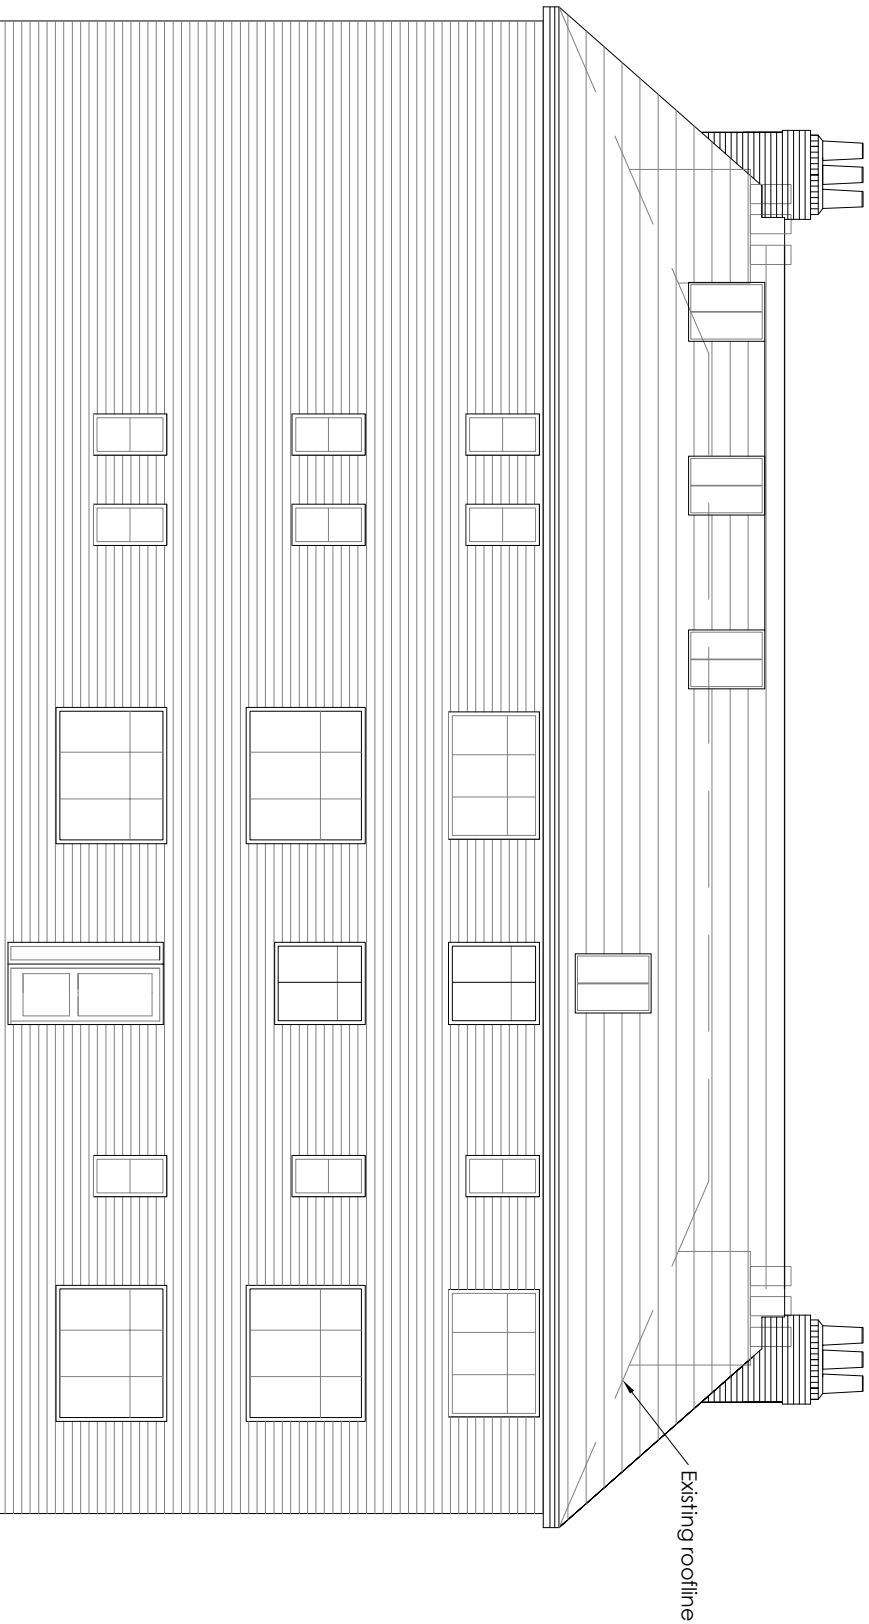

PROPOSED SIDE ELEVATION

REVISIONS

NO.	DATE	BY	SCALE	AREA	SQ. FT.
1	Jul 24	FW	1:100		

PROJECT: Roof extension to Corfax Court
Lower Park Rd, Manchester

CLIENT: Njoy Student Living

TITLE: Proposed rear and side elevations

Wylie
Architecture
Residential Architecture Design and Planning
07825551825
www.wyliearchitecture.co.uk

DRAWING NUMBER	REV
03.05	F