


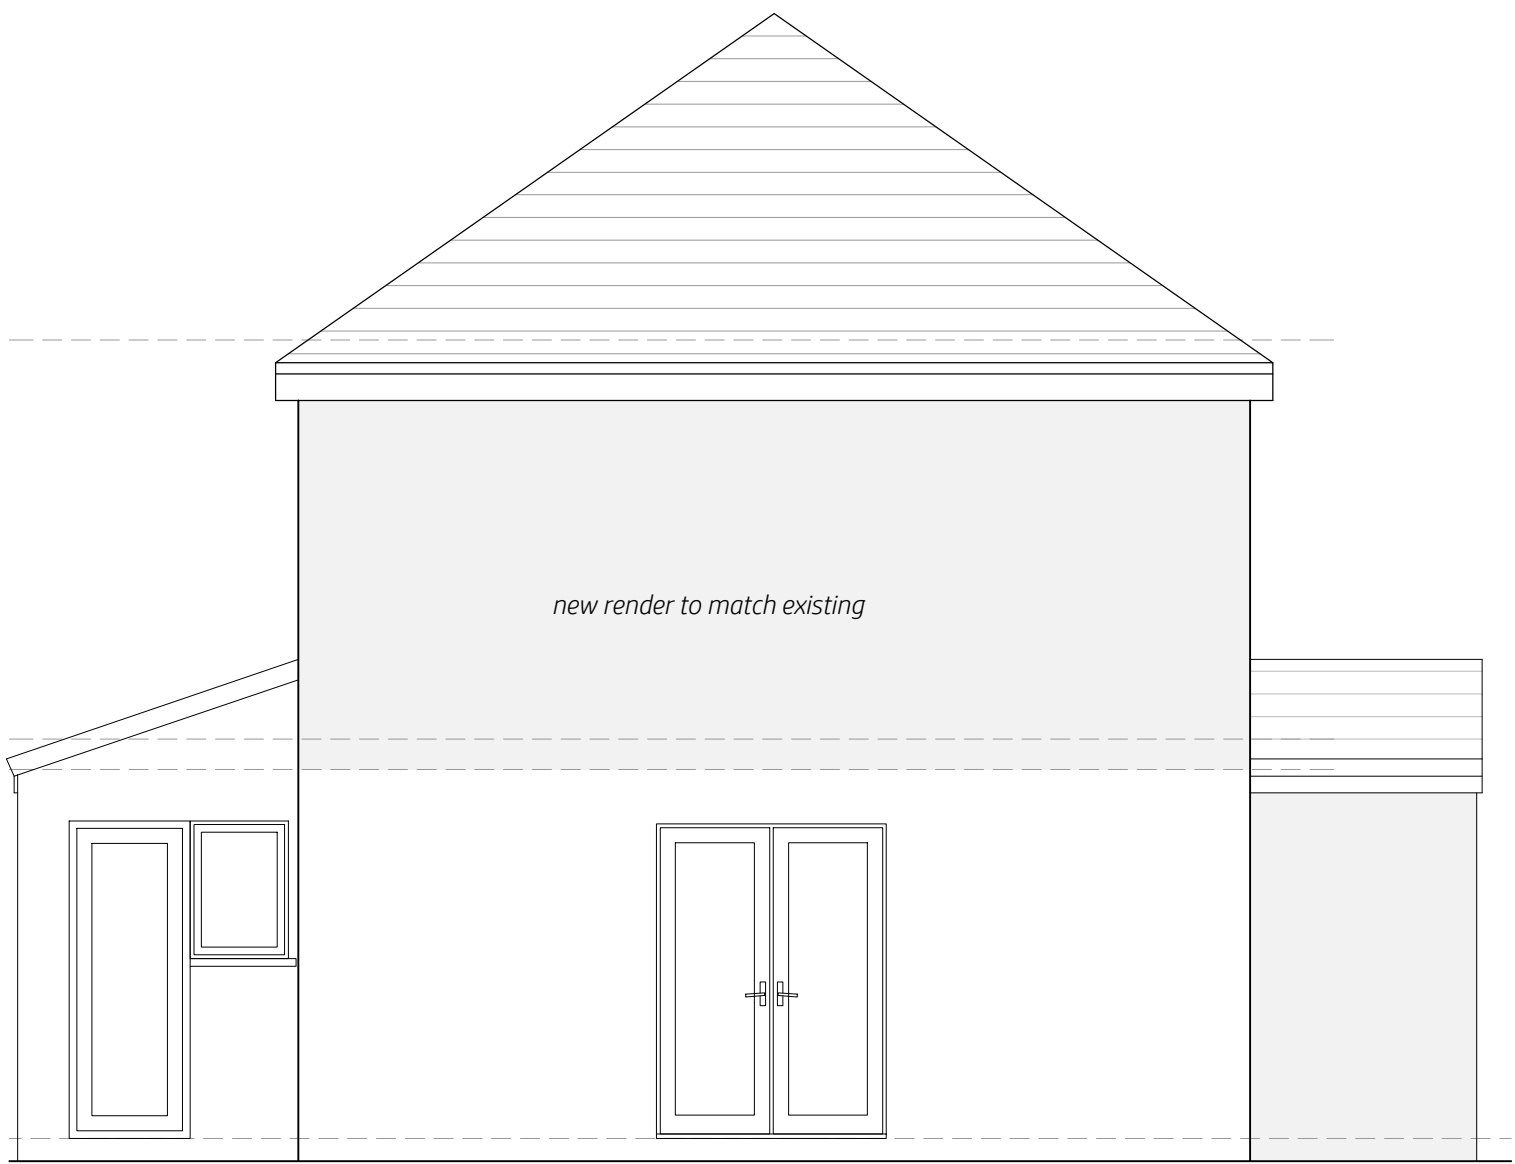


Proposed Rear Elevation




Proposed Side Elevation




Proposed Front Elevation

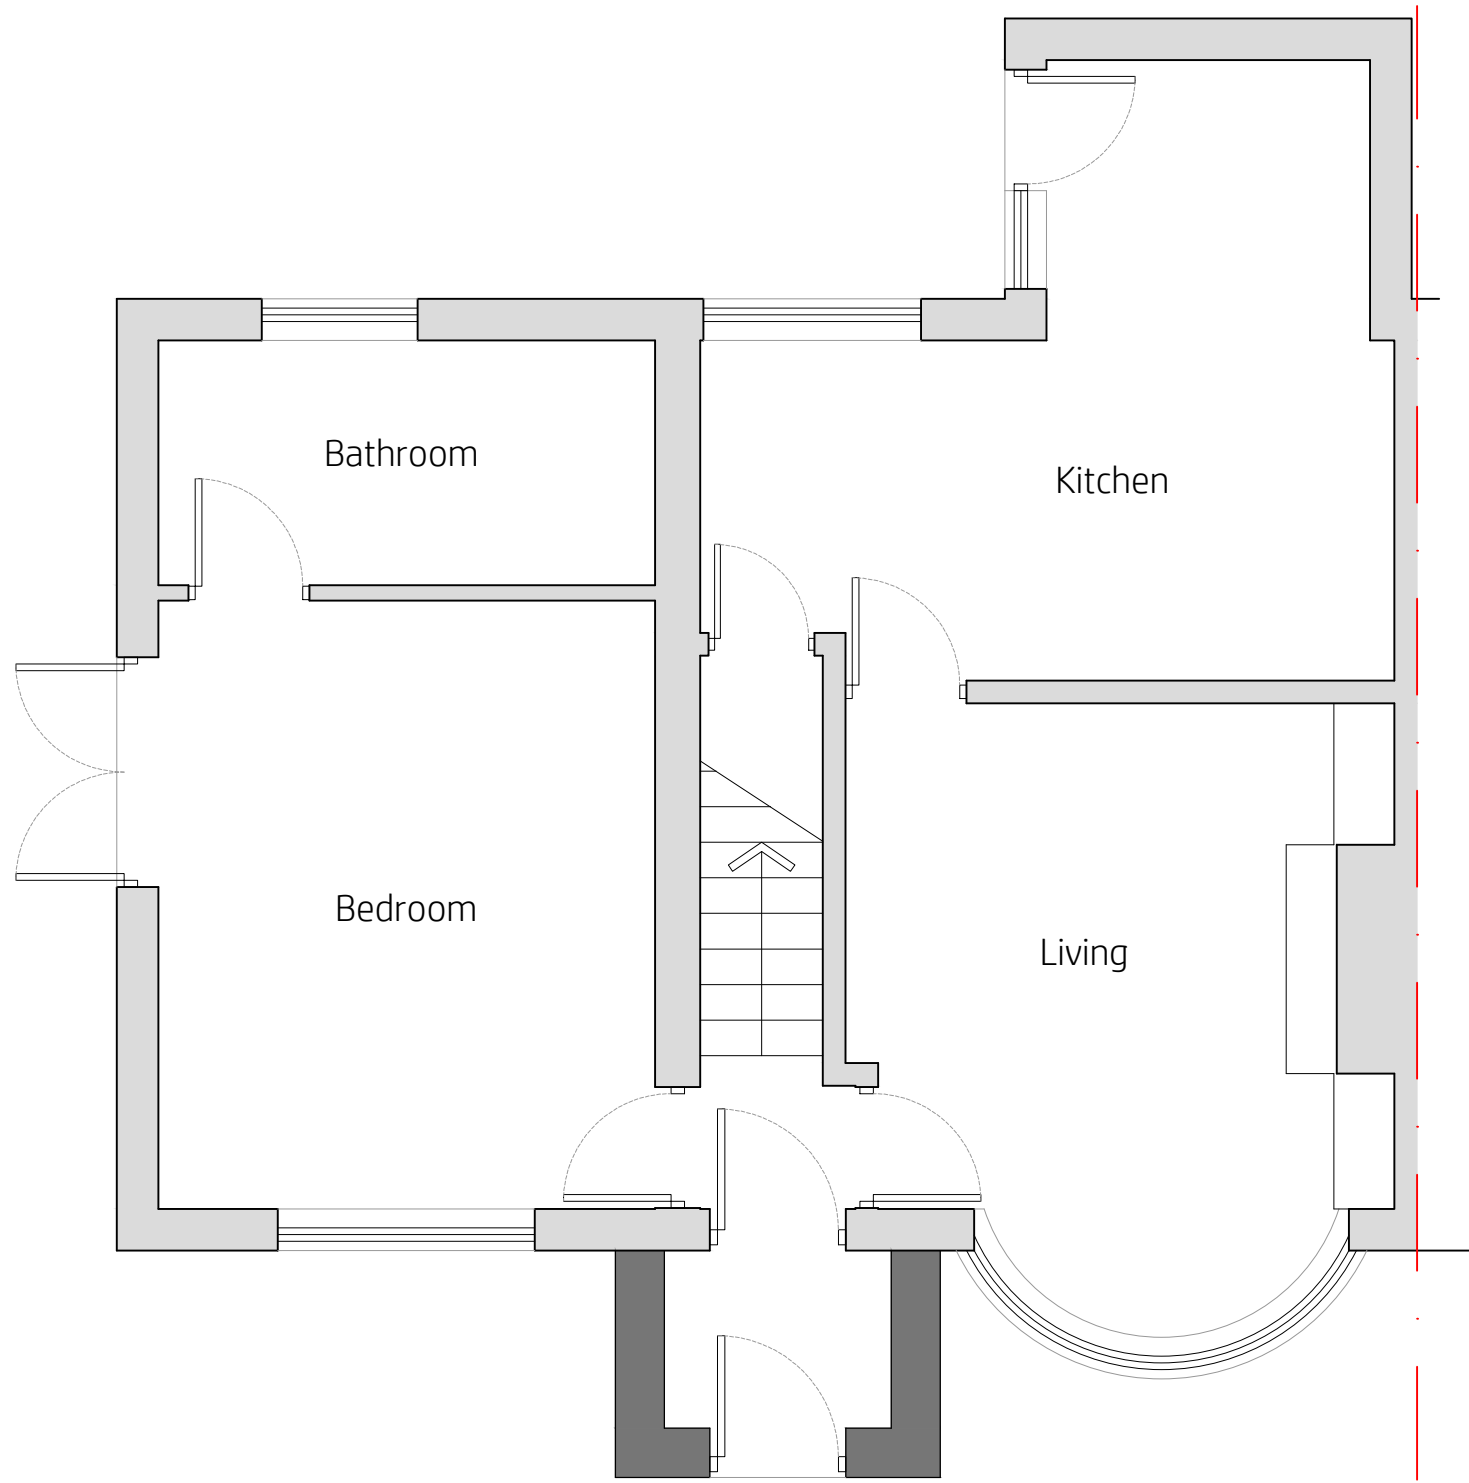

Proposed Ground Floor

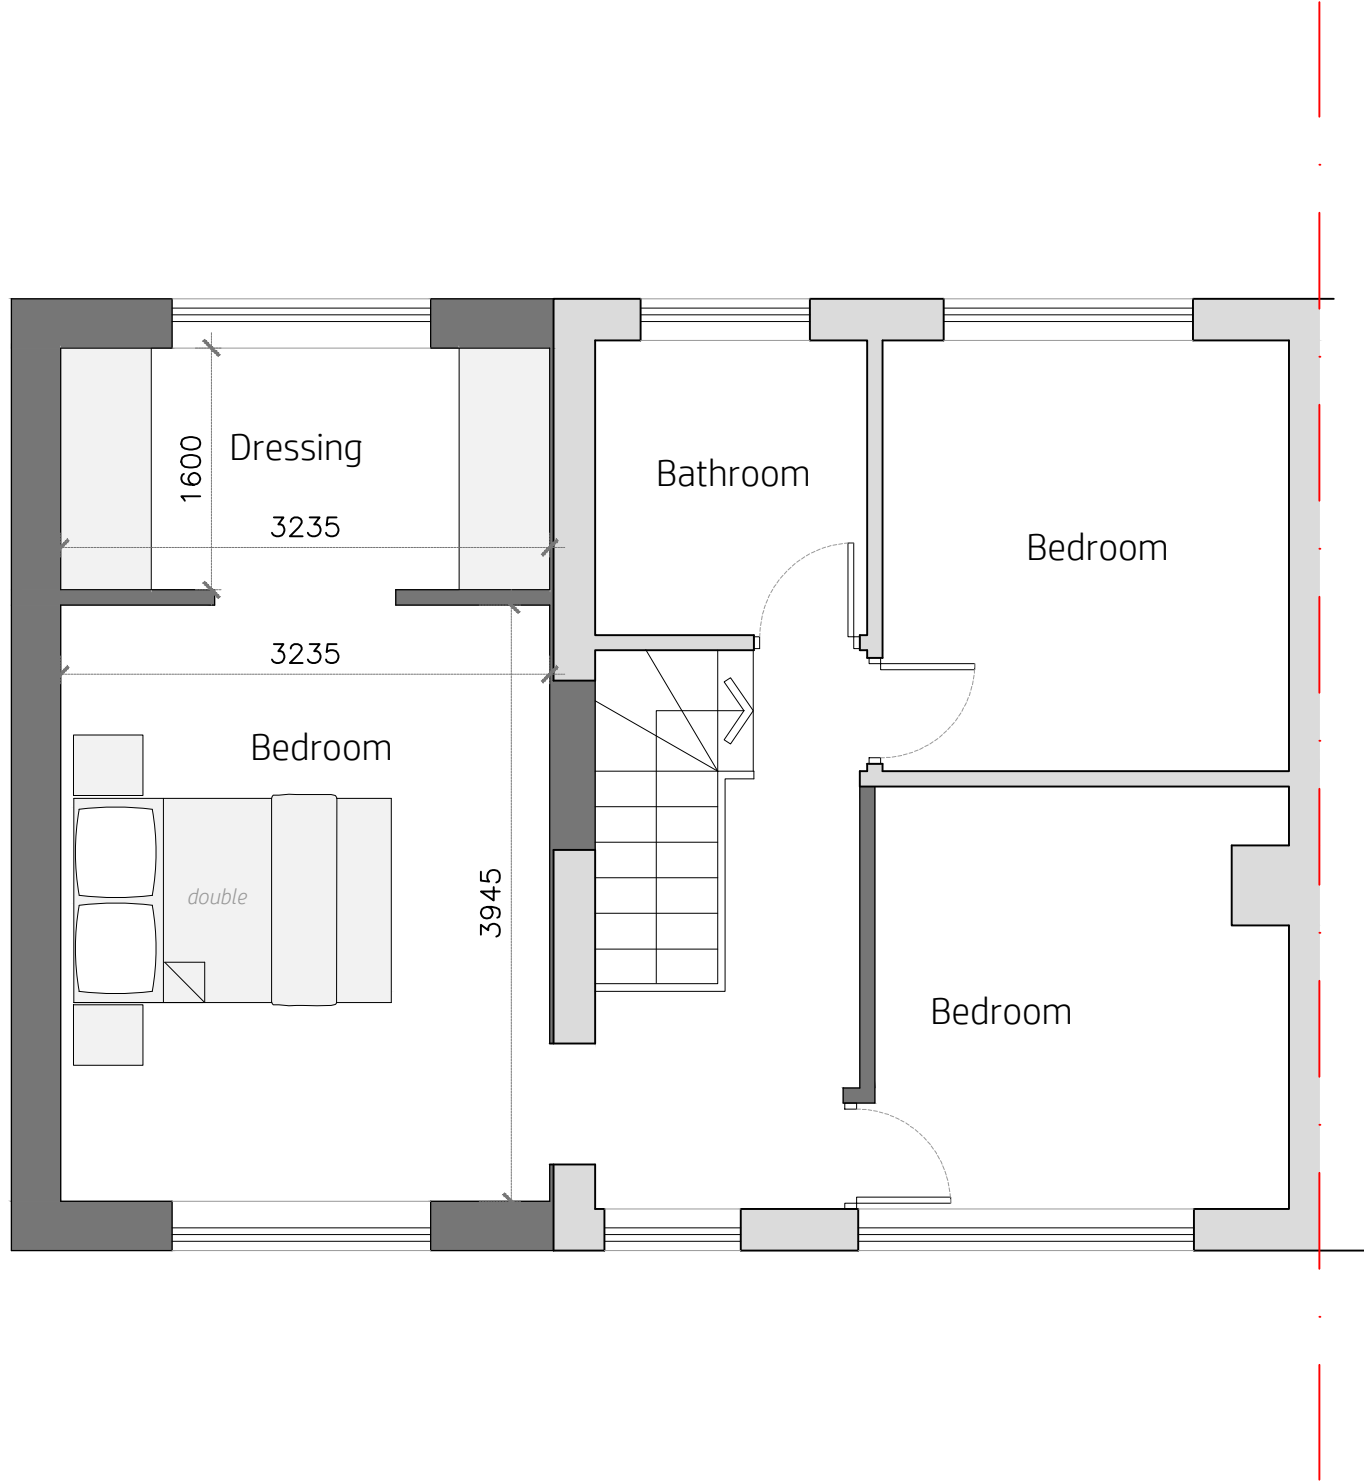

Proposed First Floor

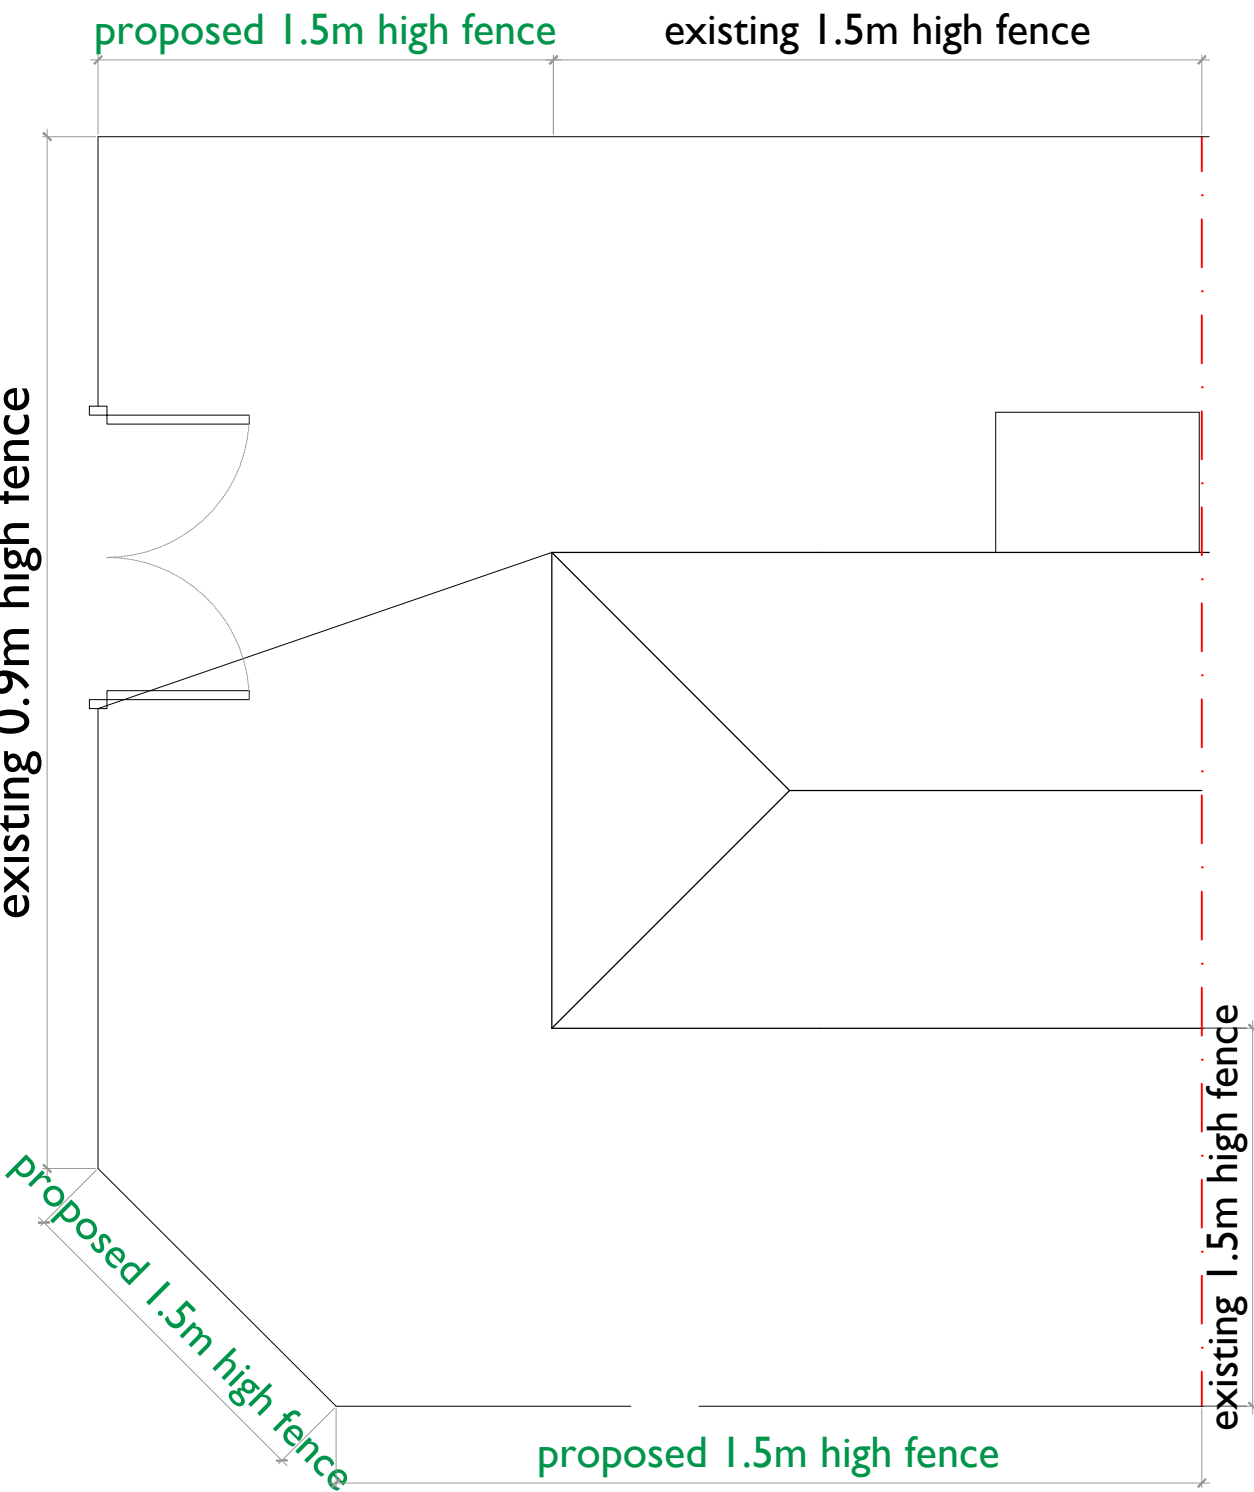

Proposed Site Plan



Proposed fencing to match existing but taller

project  
18 Eagar Street  
Manchester  
M40 1EP

scale  
1:50@A1  
1:100@A3  
drawn by  
klh  
drawing number  
KH1147-102

| revision | description                                        | date       |
|----------|----------------------------------------------------|------------|
| A        | for Planning and updated first floor configuration | 18.08.2025 |
| B        | retained existing fence either side of gateway     | 11.09.2025 |
|          |                                                    | 03.11.2025 |

## Proposed Plans PHASE TWO

kieranhibbsarchitecture  
27 Pioneer Road  
Macclesfield  
SK11 7ZB

kieranhibbs@gmail.com  
Mobile: 07584049322

kieranhibbsarchitecture