



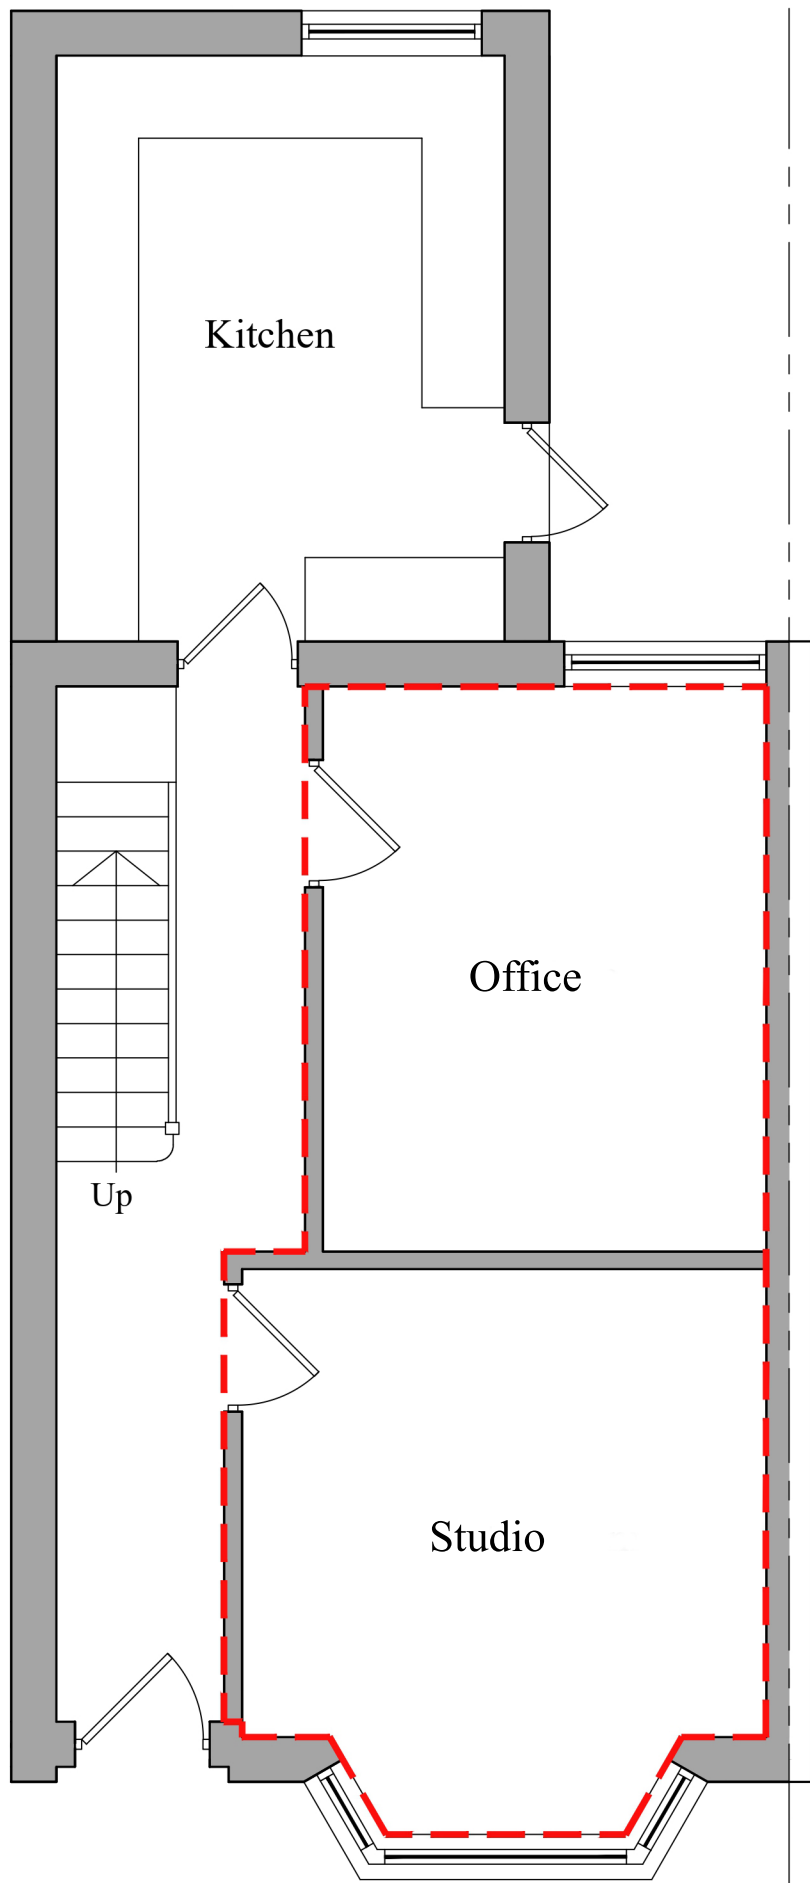


Proposed Ground Floor Plan
Scale 1:50

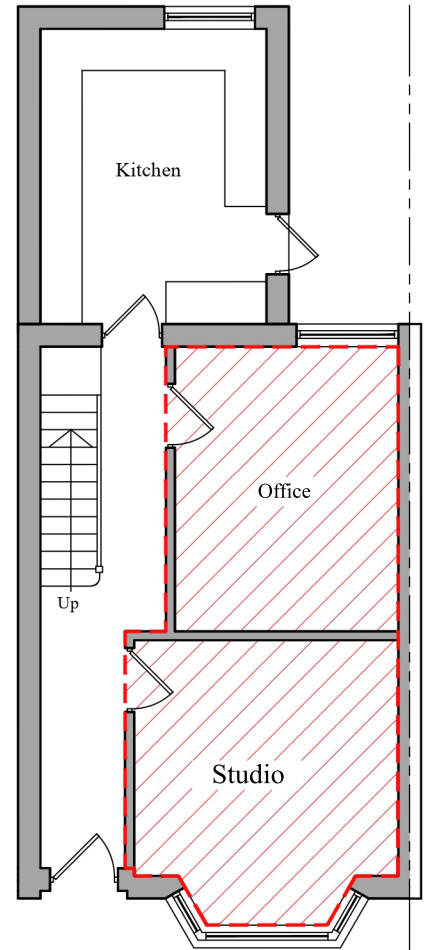

Ground Floor Plan 1:100
Change of Use
Area 24.4m²

Scale 1:50

 

Drawing Title :

Drawing No. :

Change of Use Plan

DR-03

Checked By :

Amjad Tahir

Scale :

1:50@A3

Date :

24-10-2025