
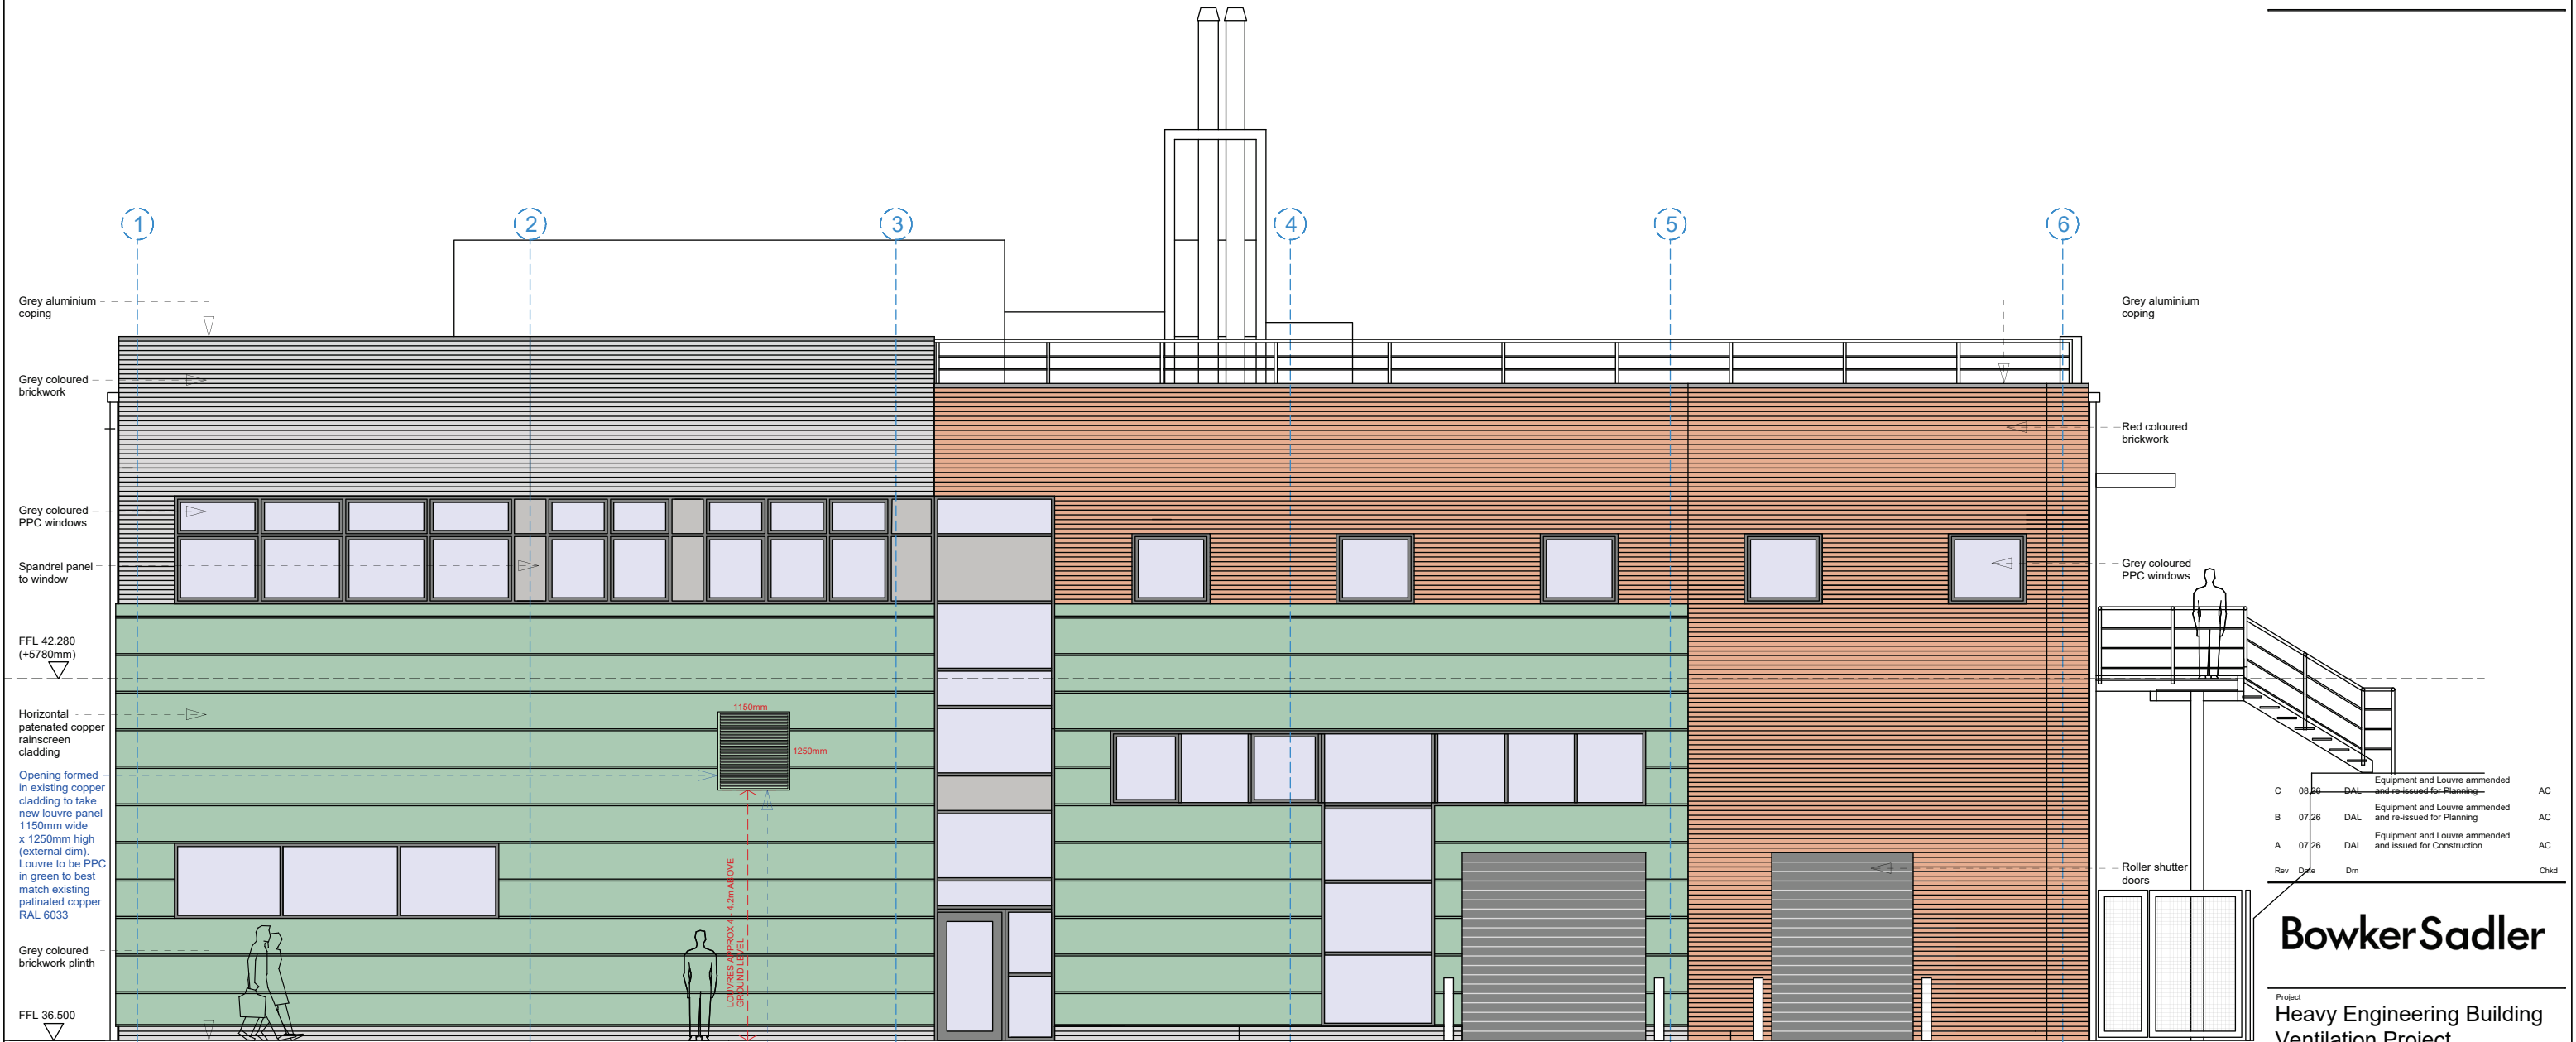


Bowker SadlerPartnership Limited  
 This drawing is the subject of copyright which vests in Bowker Sadler Partnership Limited. It is an infringement of copyright to reproduce this drawing, by whatever means, including electronic, without the express written consent of Bowker Sadler Partnership Limited which reserves all its rights.  
 Bowker Sadler Partnership Limited asserts its rights to be identified as the author of this design

- Report Errors and Omissions to the Architect.  
 Check all dimensions on site  
 Drawing to be read in conjunction with the Health and Safety Plan and all relevant Risk Assessments

 

| Rev | Date  | Drn | Chkd |
|-----|-------|-----|------|
| C   | 08/26 | DAL | AC   |
| B   | 07/26 | DAL | AC   |
| A   | 07/26 | DAL | AC   |

Equipment and Louvre amended and re-issued for Planning  
 Equipment and Louvre amended and re-issued for Planning  
 Equipment and Louvre amended and issued for Construction

Project  
 Heavy Engineering Building Ventilation Project

Client  
 Manchester Metropolitan University


Drawing  
 Proposed South Elevation

|               |            |           |           |                 |          |               |
|---------------|------------|-----------|-----------|-----------------|----------|---------------|
| Scale         | Sheet Size | Drawn     | Checked   | Date            |          |               |
| 1:100         | @A3        | DAL       | AC        | 02.03.26        |          |               |
| Project No.   | Originator | Zone      | Level     | Form Discipline | Number   | Revision      |
| <b>26-004</b> | <b>BSA</b> | <b>XX</b> | <b>XX</b> | <b>D</b>        | <b>A</b> | <b>2011 C</b> |
| Status        |            |           |           |                 |          |               |

Status  
 Planning

Hatherlow House, Hatherlow, Romiley, Stockport, SK6 3DY  
 0161 406 7333 office@bowker-sadler.co.uk www.bowker-sadler.co.uk

WGF-38

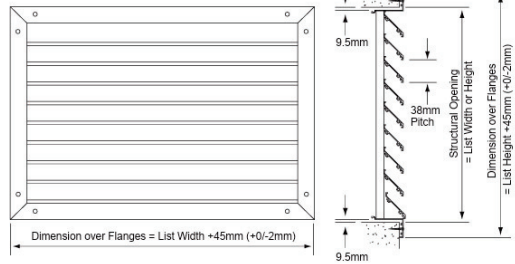

DETAIL OF 'GILBERTS WGF-38' LOUVRE