


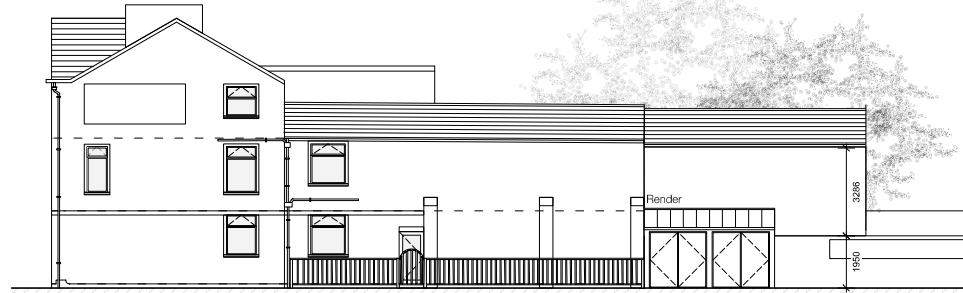


South East Elevation

scale 1:100 @ A1




North East Elevation

scale 1:100 @ A1

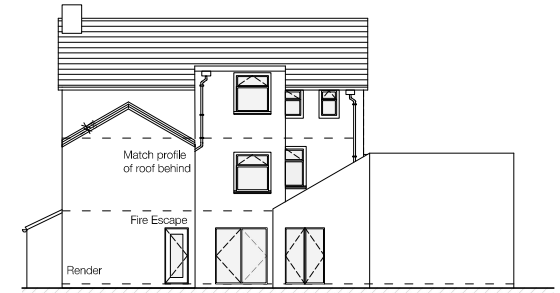


North West Elevation

scale 1:100 @ A1

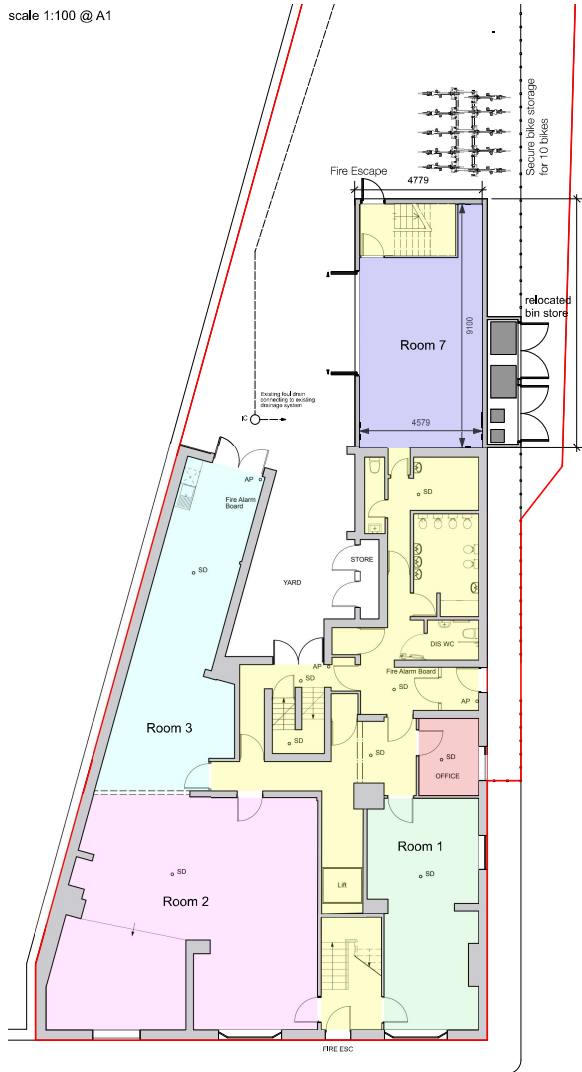


Ground Floor Plan

scale 1:100 @ A1

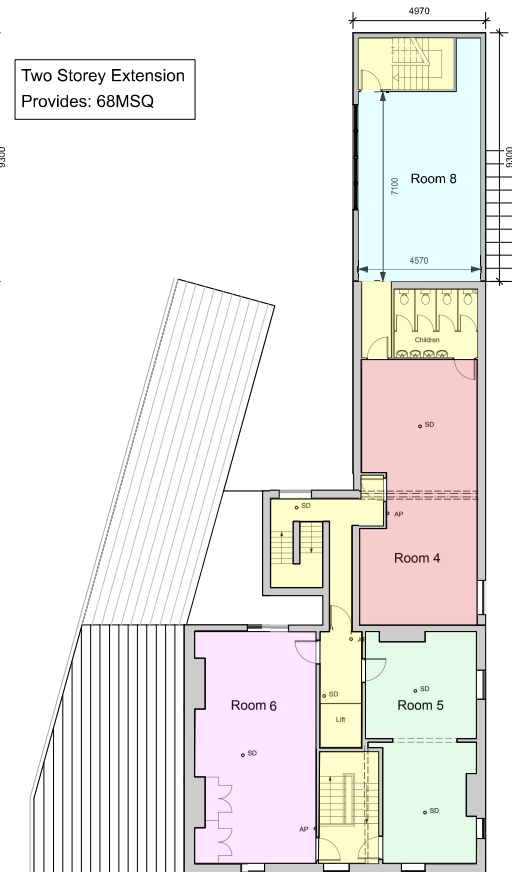

First Floor Plan

scale 1:100 @ A1

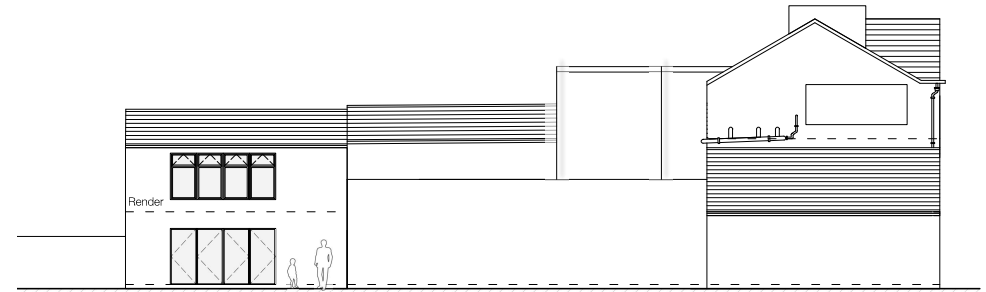

South West Elevation

scale 1:100 @ A1

Revision 20/08/26 MB Bike storage position shown
Revision 26/03/26 AB Design Revised
Project

New Accommodation

Address
Heaton Park View Nursery,
315 Middleton Road,
Manchester, M24 4GY

Client
Prosperity Children's Services

Drawings
Proposed Plans and Elevations

storah architecture
Chartered Architects
RIBA Chartered Practice

www.storah.com mail@storah.com 01706 813214
Scale Sheet Size Date Drawn
1100 ISO A1 March 26 AB

Drawing Number
25-019-212 B

© Storah Architecture Ltd.