


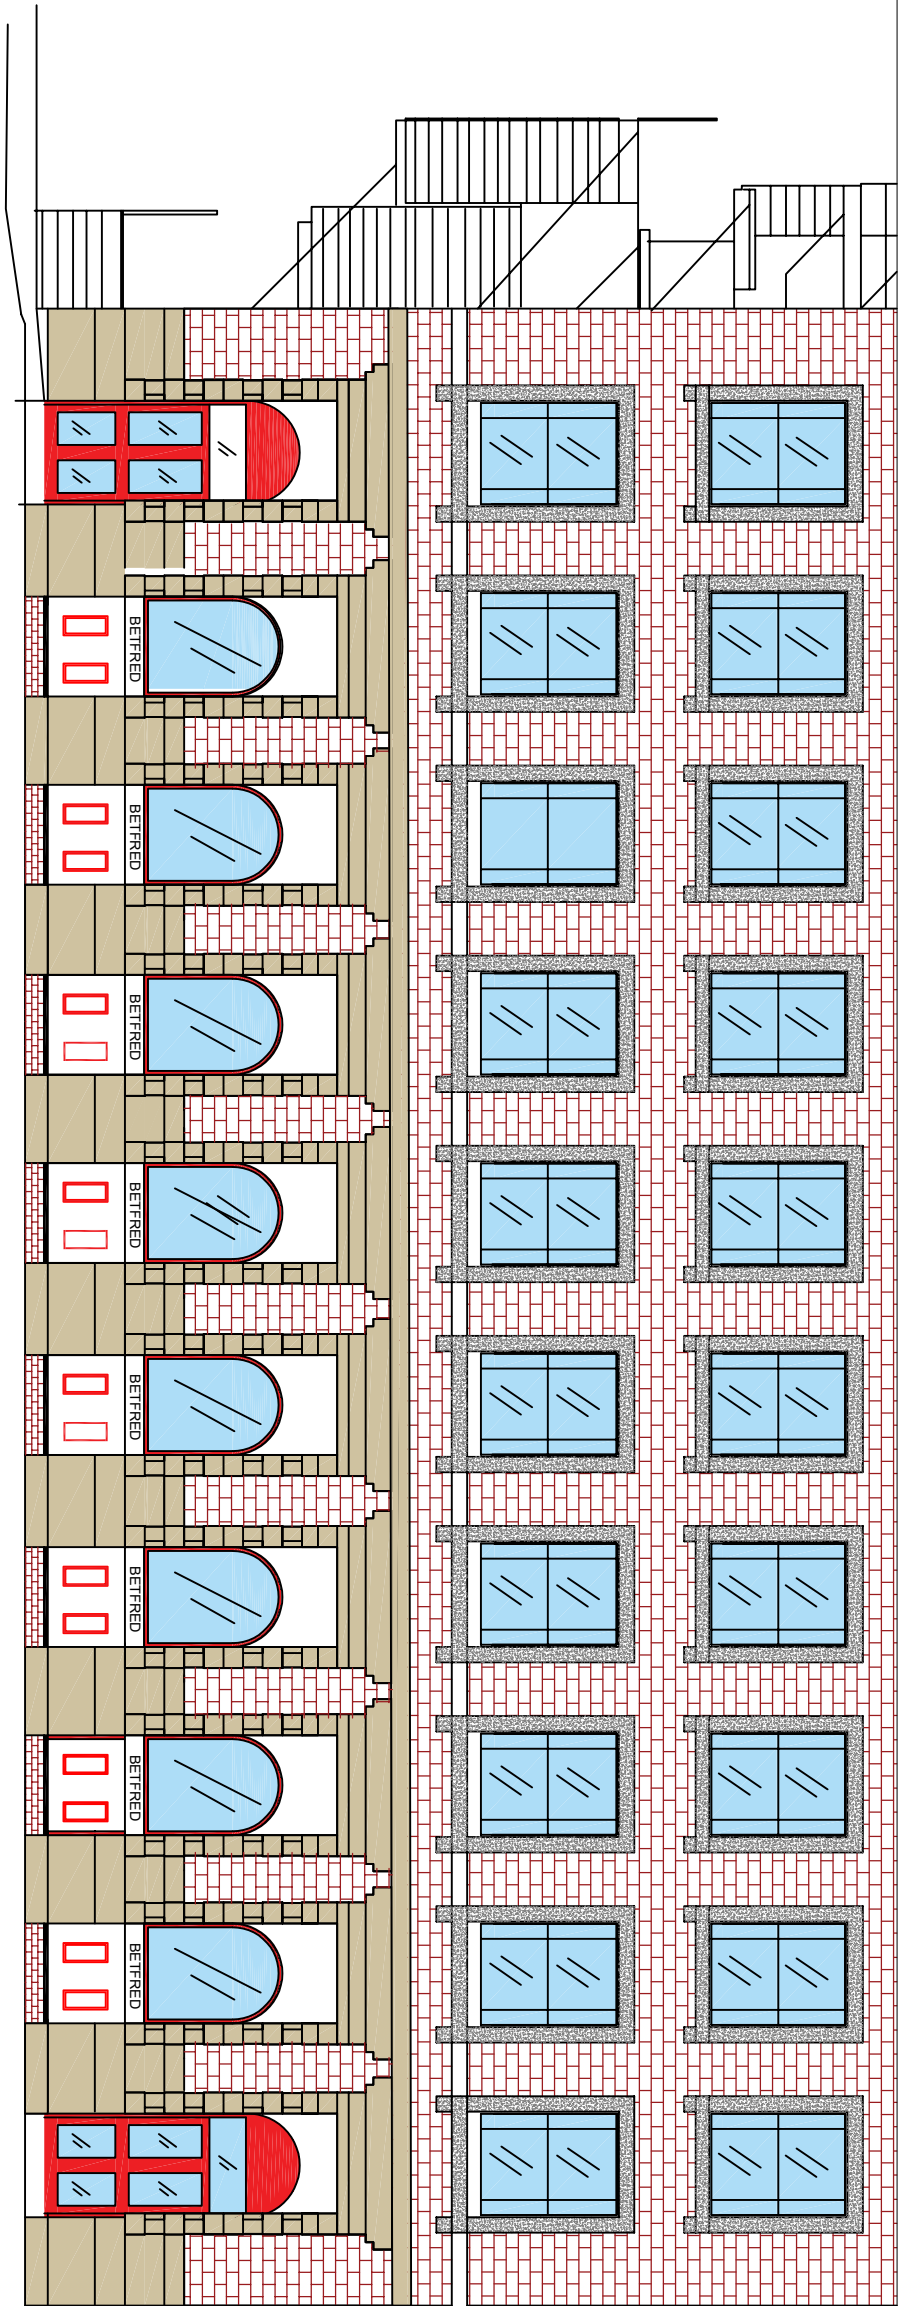

Nicholas Street Elevation - Canopy Removed

Nicholas Street Elevation Canopy Removed 1 - 100 @A3

Notes: Gateley Vinden accept no responsibility for any costs, losses, or claims arising from these drawings, specifications and related documents unless there is full compliance with the client and any authorised user of the following:

- 1: All boundaries, dimensions and levels are to be checked on site before construction and any discrepancies are to be report to the architect/designer.
- 2: Partial Service: Any discrepancies with site or other information is to be advised to the Architect/Designer and direction or approval is to be sought before the implementation of the detail.
- 3: Block and site plans are reproduced under licence from the ordnance survey.
- 4: Do not scale this drawing.
- 5: For the purpose of coordination, all relevant parties must check this information prior to implementation and report any discrepancies to the Architect / Designer

Client: Peachside Limited		Drawing Title: Nicholas Street Elevation Prie Canopy Removal	Notes Replacement window design remains to be confirmed. Windows to be fitted within existing stone openings.	Gateley Vinden Ship Canal House 98 King St Manchester M2 4WU Tel: 0161 836 7700
Scale: As specified	Date: March 2026			
Drawing No: 003	Drawn By: NC	Status: For Approval		