


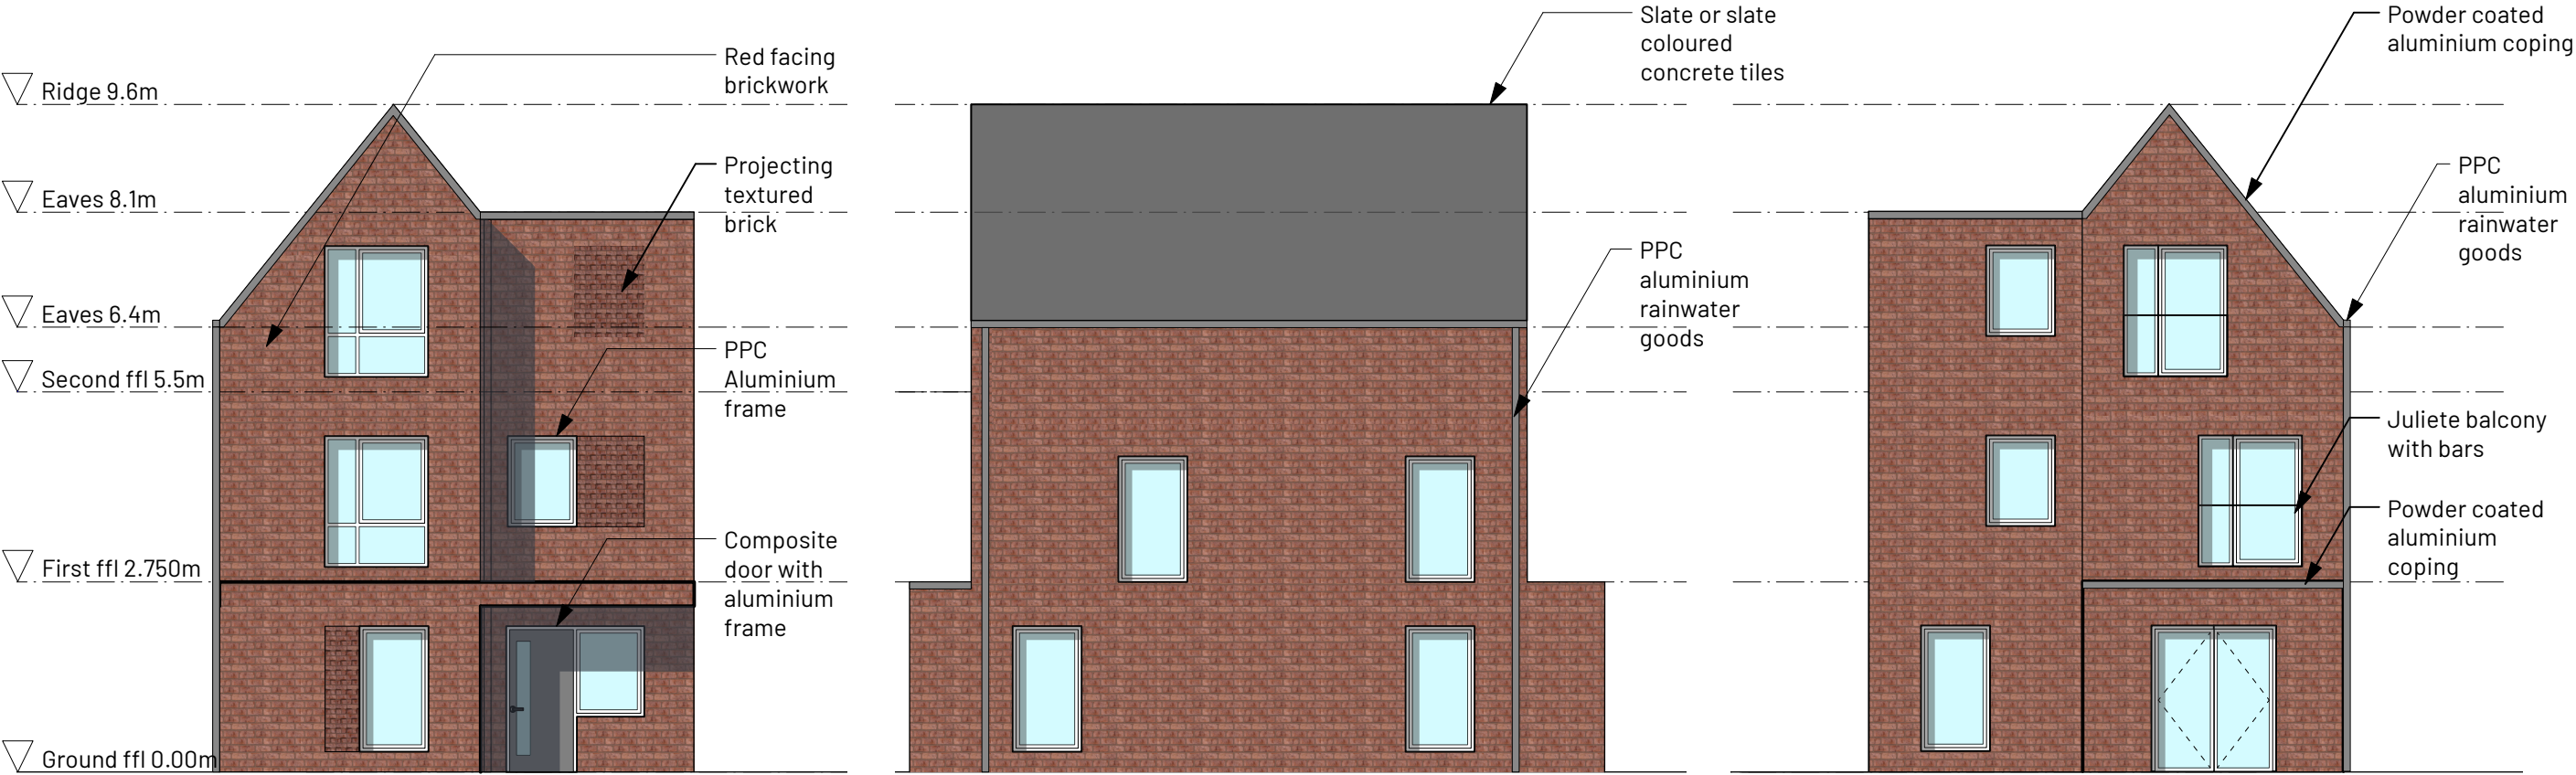

1 Front Elevation (Type B)
Scale: 1:100

2 Side Elevation (Type B)
Scale: 1:100

3 Rear Elevation (Type B)
Scale: 1:100

REV	NOTE	DRN	CHK
	The Band Stand, Gorton		


House Type B - Elevations

SCHEME	2023
DRWG NO.	P(252)
REVISION	
SCALE	1:100
DATE 1st	Apr 26
DRAWN	MM

SK sketch E existing P proposed T tender C construction FI final issue

+44 161 236 0051
ARCHITECT@ATELIERMB.CO.UK

ATELIER.MB

 

1:100 @A3