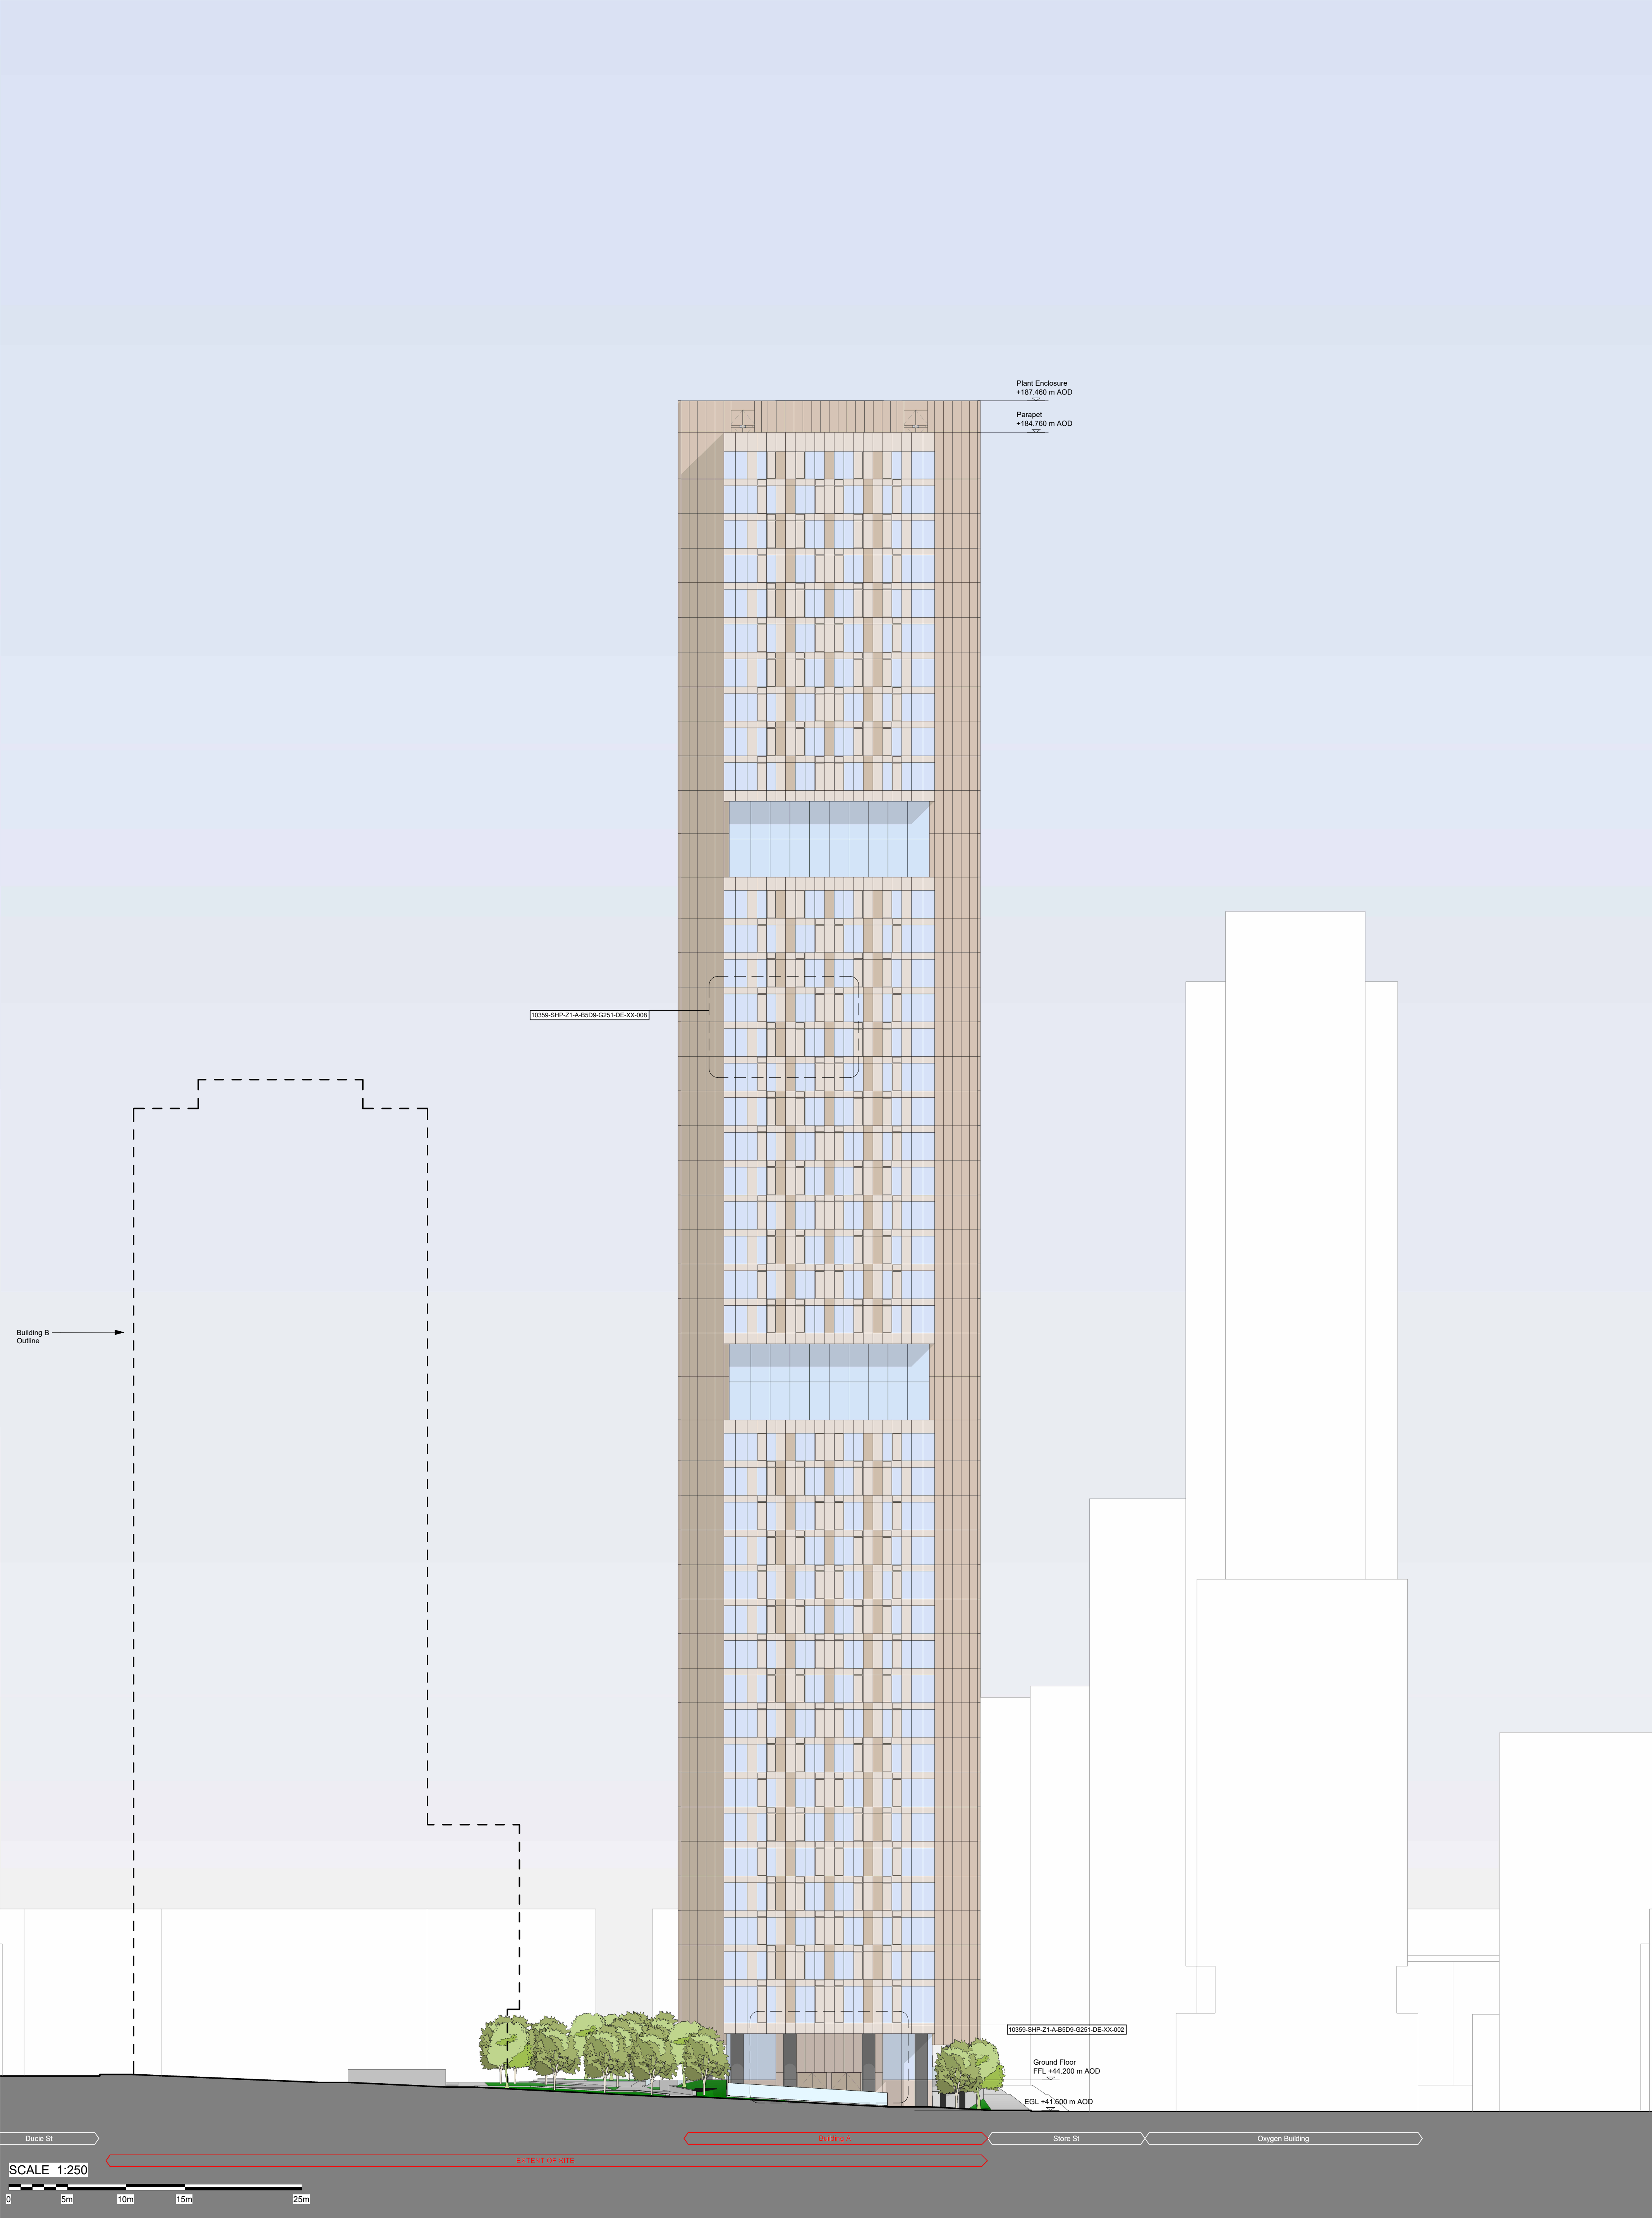


This drawing is copyright  
Do not scale off dimensions.

All dimensions to be checked  
on site by contractor.

Contractor to report any  
dimensional discrepancies,  
errors or omissions prior to  
commencing on site.

| Rev | Date       | Description                                   |
|-----|------------|-----------------------------------------------|
| P01 | 2024-12-20 | Planning Submission                           |
| P02 | 2026-06-05 | Planning Submission Amendment                 |
| P03 | 2026-07-09 | Planning Submission Amendment - Facade Update |
|     |            |                                               |
|     |            |                                               |
Project Title

Stocktons Site

Status

PLANNING

Drawing Title

Building A  
General Arrangement - Proposed  
South West Elevation

|            |              |
|------------|--------------|
| Project No | Scale        |
| 10359      | 1 : 250 @ A1 |

10359-SHP-Z1-A-B5D9-G200-EL-SW-001

Revision

P03

**simpsonhaugh**

|                                   |                               |                                   |
|-----------------------------------|-------------------------------|-----------------------------------|
| Manchester<br>+44 (0)161 835 2345 | London<br>+44 (0)20 7549 4000 | Birmingham<br>+44 (0)121 233 1874 |
|-----------------------------------|-------------------------------|-----------------------------------|

© SimpsonHaugh Architects Ltd 2020