


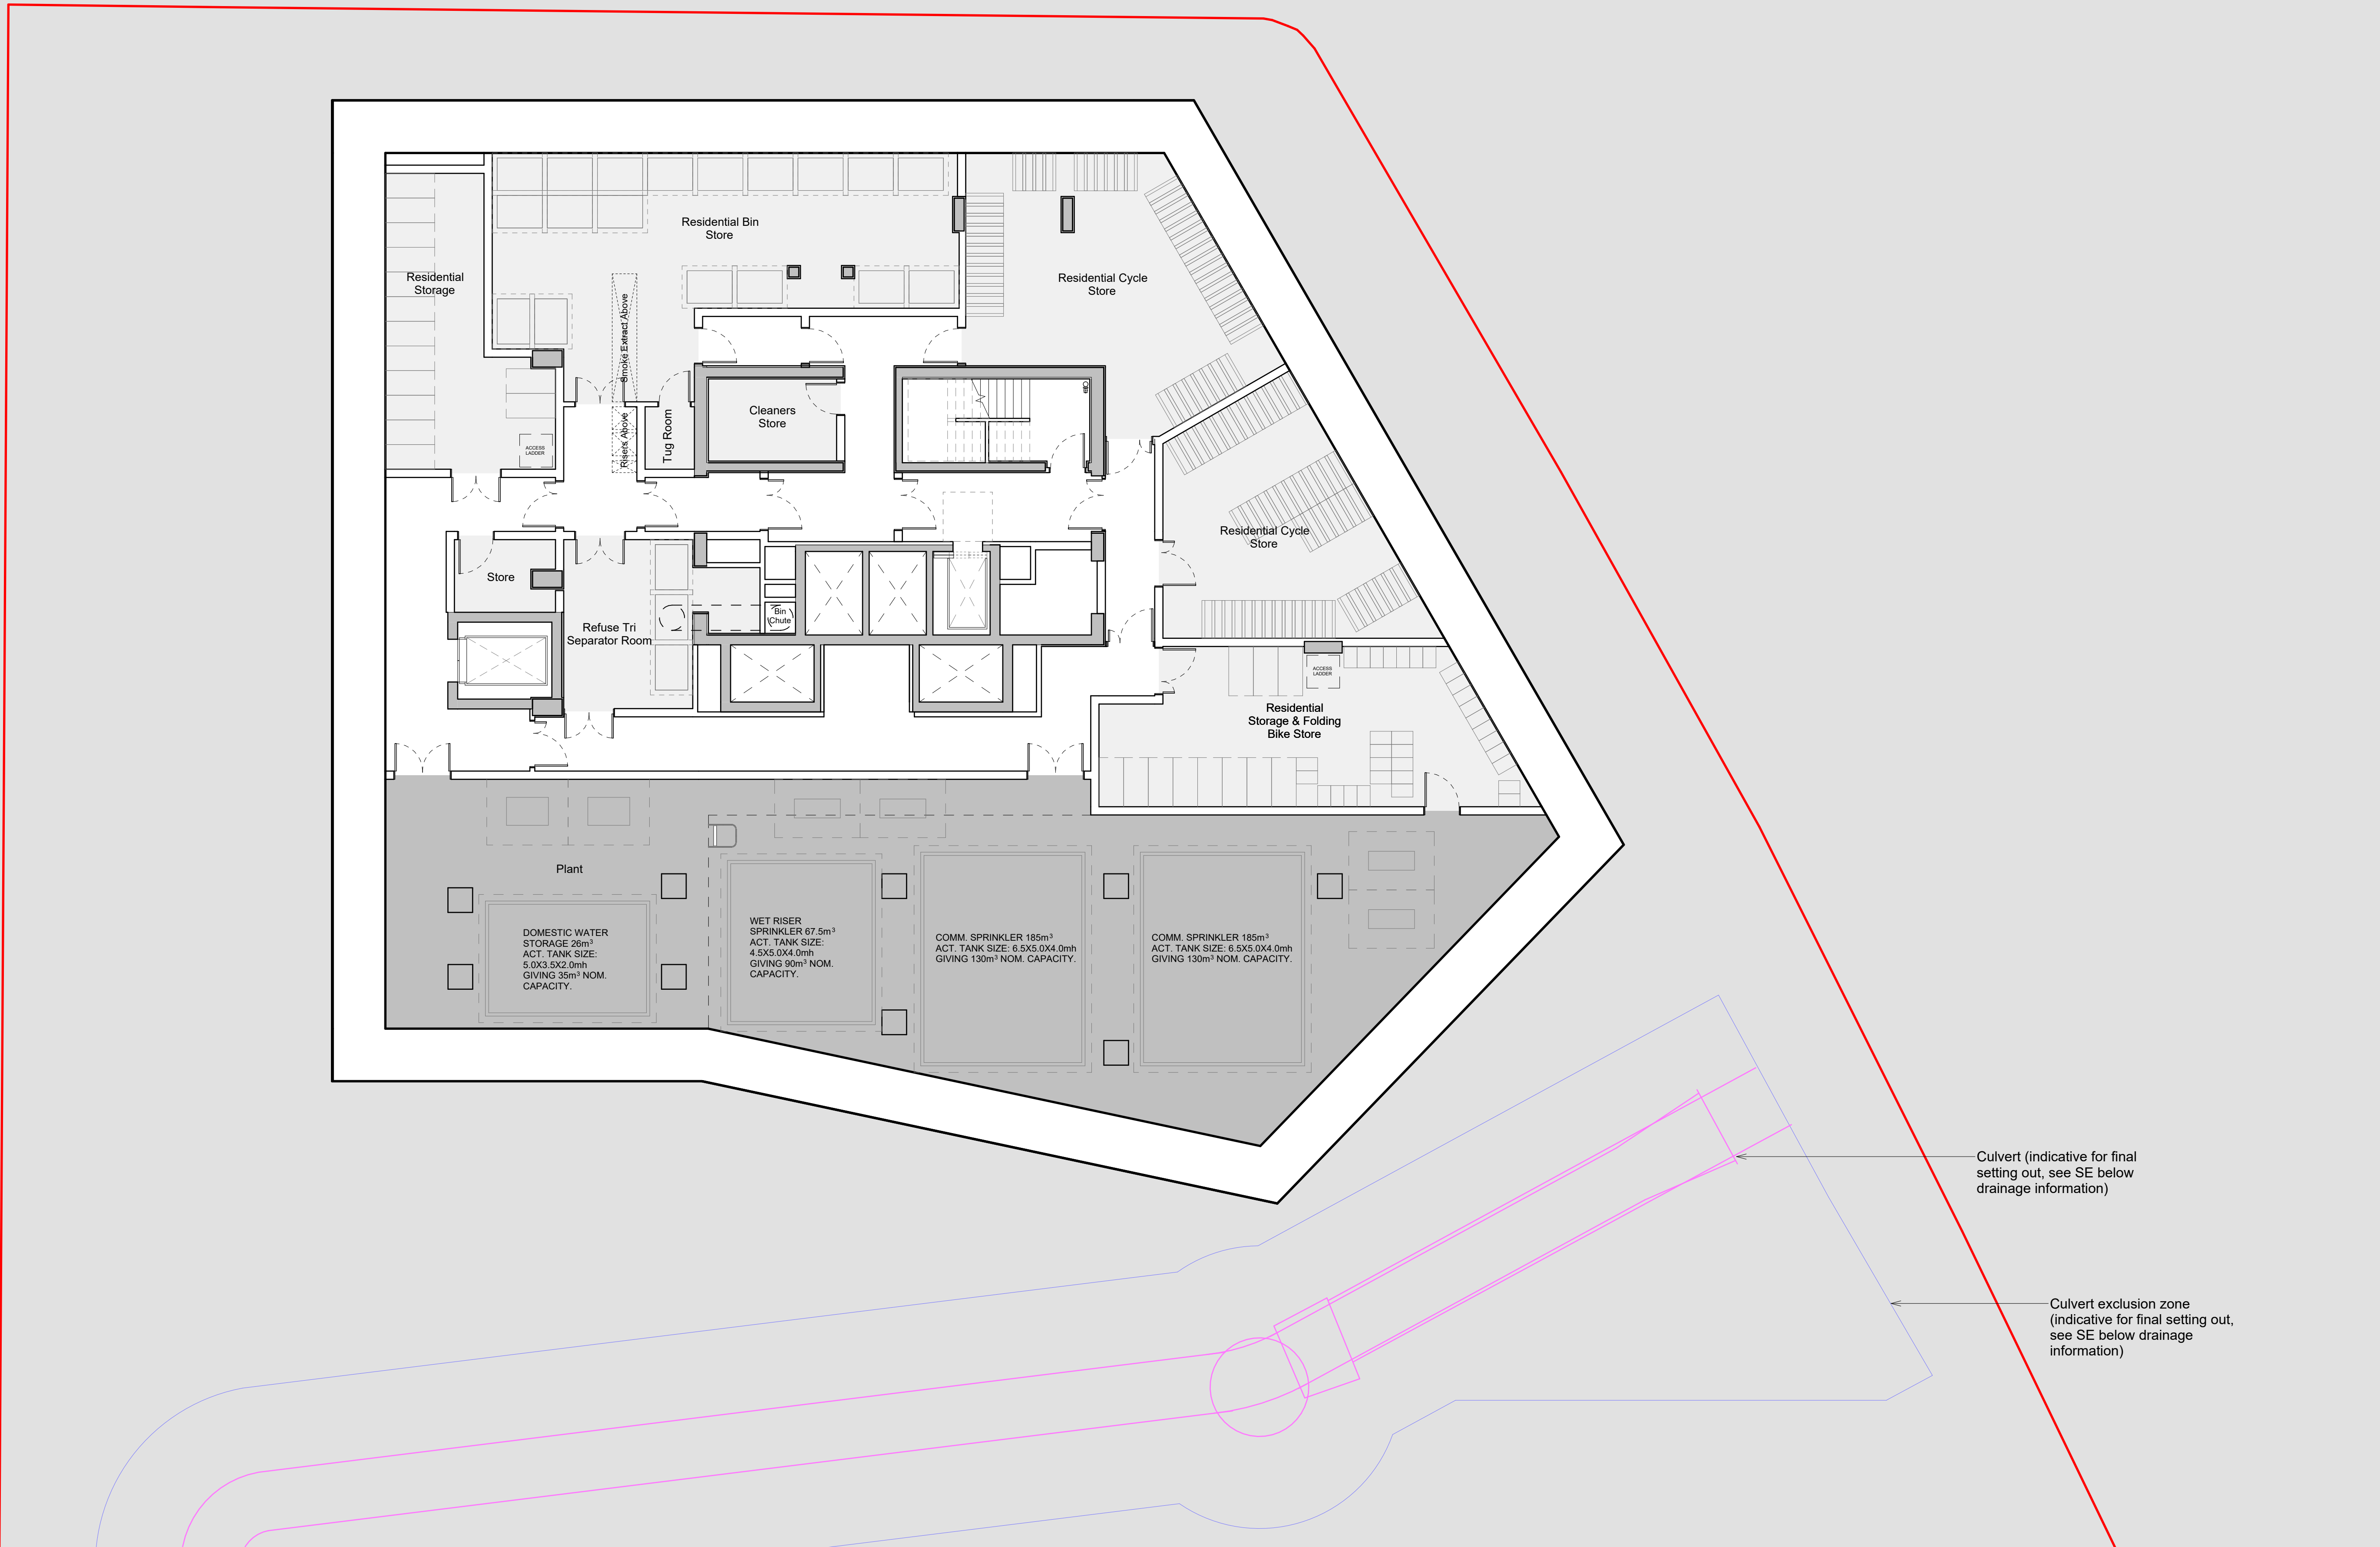

Culvert (indicative for final setting out, see SE below drainage information)

Culvert exclusion zone (indicative for final setting out, see SE below drainage information)

This drawing is copyright. Do not scale off dimensions.

All dimensions to be checked on site by contractor.

Contractor to report any dimensional discrepancies, errors or omissions prior to commencing on site.

SCALE 1:100

0 2m 4m 6m 10m

Studio	Amenity	Fire Escape
One Bed Apartment	Plant	Residential Entrance
Two Bed Apartment	Office	Office Entrance
Three Bed Apartment	Cafe	Cafe Entrance
		BOH Entrance
		Cycle Entrance

NORTH

Rev	Date	Description
P01	2024-12-20	Planning Submission
P02	2026-06-05	Planning Submission Amendment

Project Title

Stocktons Site

Status

PLANNING

Drawing Title

Building B

General Arrangement - Proposed

Level B2 Floor Plan

Project No	Scale
10359	1 : 100@ A1

10359-SHP-Z2-A-B5D9-G200-PL-B2-001 | P02

simpsonhaugh

Manchester +44 (0)161 835 2345 London +44 (0)20 7549 4000 Birmingham +44 (0)121 233 1874

© SimpsonHaugh Architects Ltd 2020