


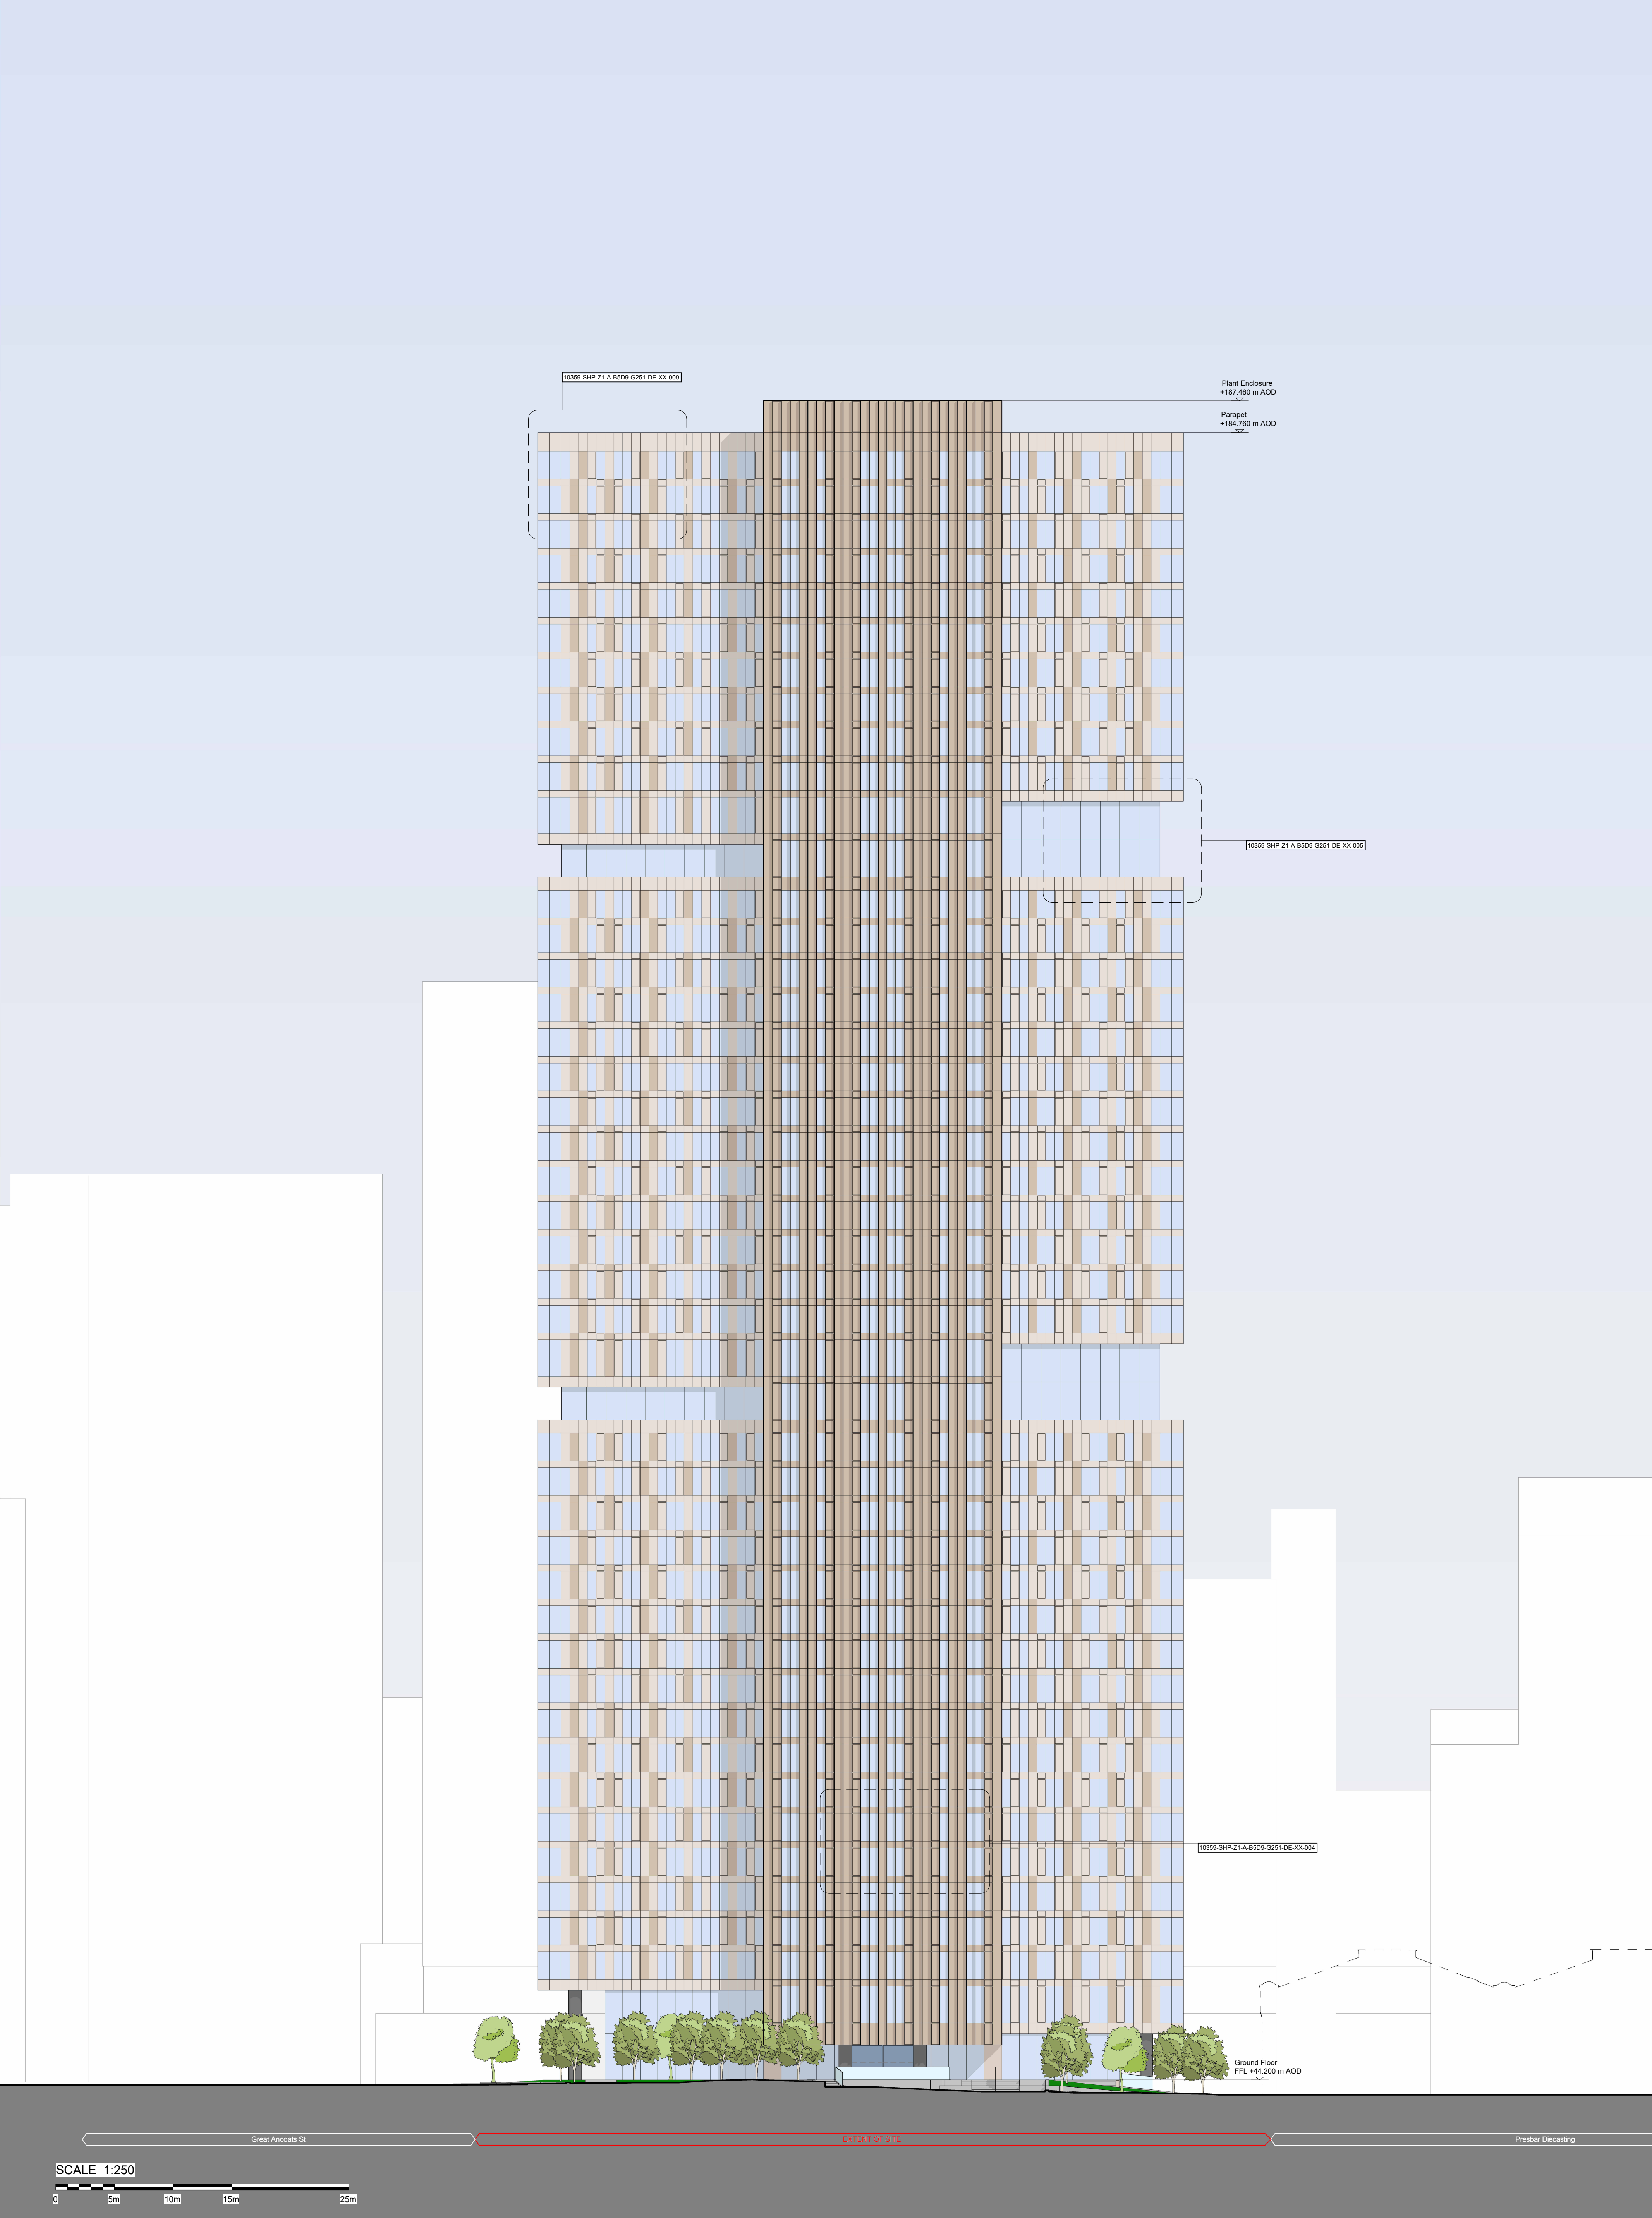


This drawing is copyright
Do not scale off dimensions.

All dimensions to be checked
on site by contractor.

Contractor to report any
dimensional discrepancies,
errors or omissions prior to
commencing on site.

Rev	Date	Description
P01	2024-12-20	Planning Submission
P02	2026-06-05	Planning Submission Amendment
P03	2026-07-09	Planning Submission Amendment - Facade Update

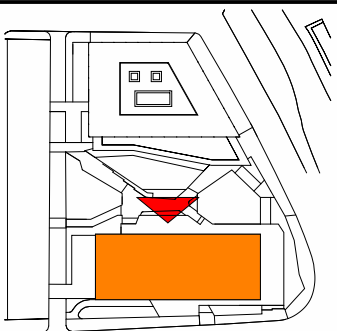

Project Title
Stocktons Site

Status
PLANNING

Drawing Title
**Building A
General Arrangement - Proposed
North West Elevation**

Project No 10359	Scale 1 : 250 @ A1
Revision 10359-SHP-Z1-A-B5D9-G200-EL-NW-001 P03	

PROJ : 10359 - 2024 - 12 - 20 - 10359 - 2026 - 06 - 05 - 10359 - 2026 - 07 - 09



Manchester
+44 (0)161 835 2345

London
+44 (0)20 7549 4000

Birmingham
+44 (0)121 233 1874

© SimpsonHaugh Architects Ltd 2020