


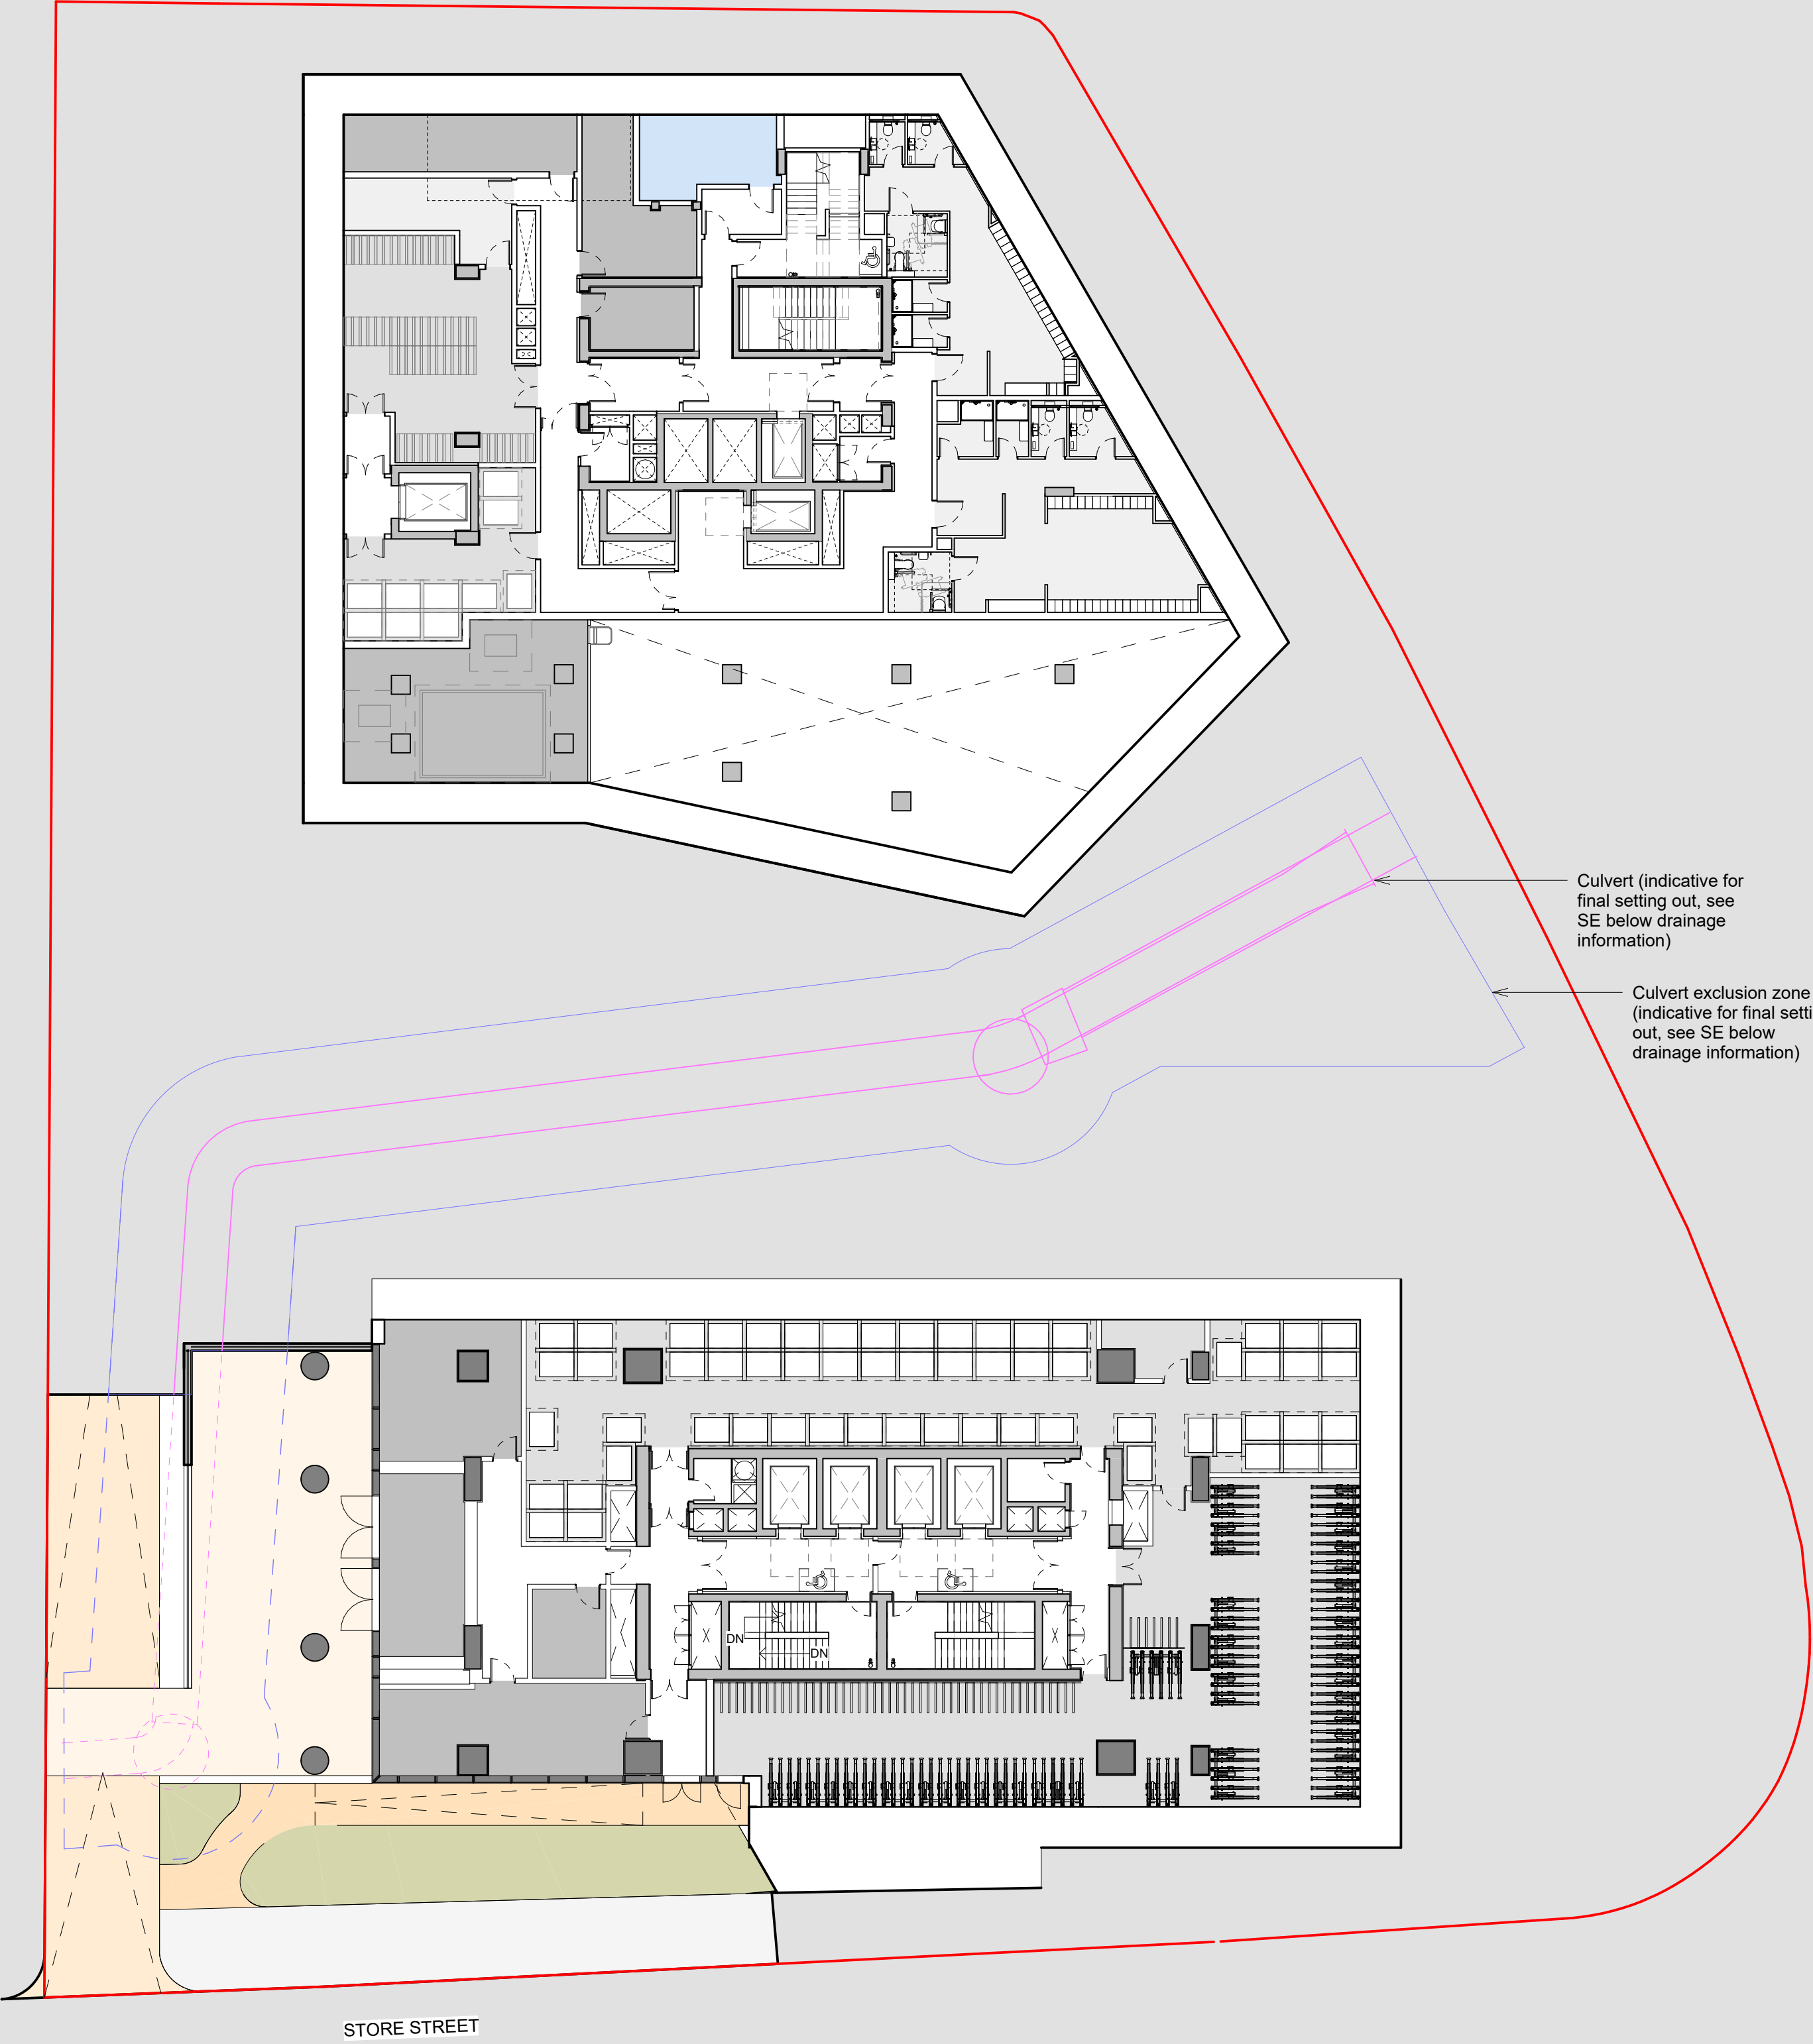

Culvert (indicative for final setting out, see SE below drainage information)

Culvert exclusion zone (indicative for final setting out, see SE below drainage information)

STORE STREET

This drawing is copyright. Do not scale off dimensions.

All dimensions to be checked on site by contractor.

Contractor to report any dimensional discrepancies, errors or omissions prior to commencing on site.

SCALE 1:200

NORTH

Rev	Date	Description
P01	2024-12-20	Planning Submission
P02	2026-06-05	Planning Submission Amendment
P03	2026-07-09	Planning Submission Amendment - Basement Update

Project Title

Stocktons Site

Status

PLANNING

Drawing Title

Site Wide Proposed Level B1 Site Plan

Project No	Scale
10359	1 : 200@ A1

10359-SHP-Z0-A-B5D9-G100-PL-B1-001 | P03

simpsonhaugh

Manchester	London	Birmingham
+44 (0)161 835 2345	+44 (0)20 7549 4000	+44 (0)121 233 1874

© SimpsonHaugh Architects Ltd 2020