


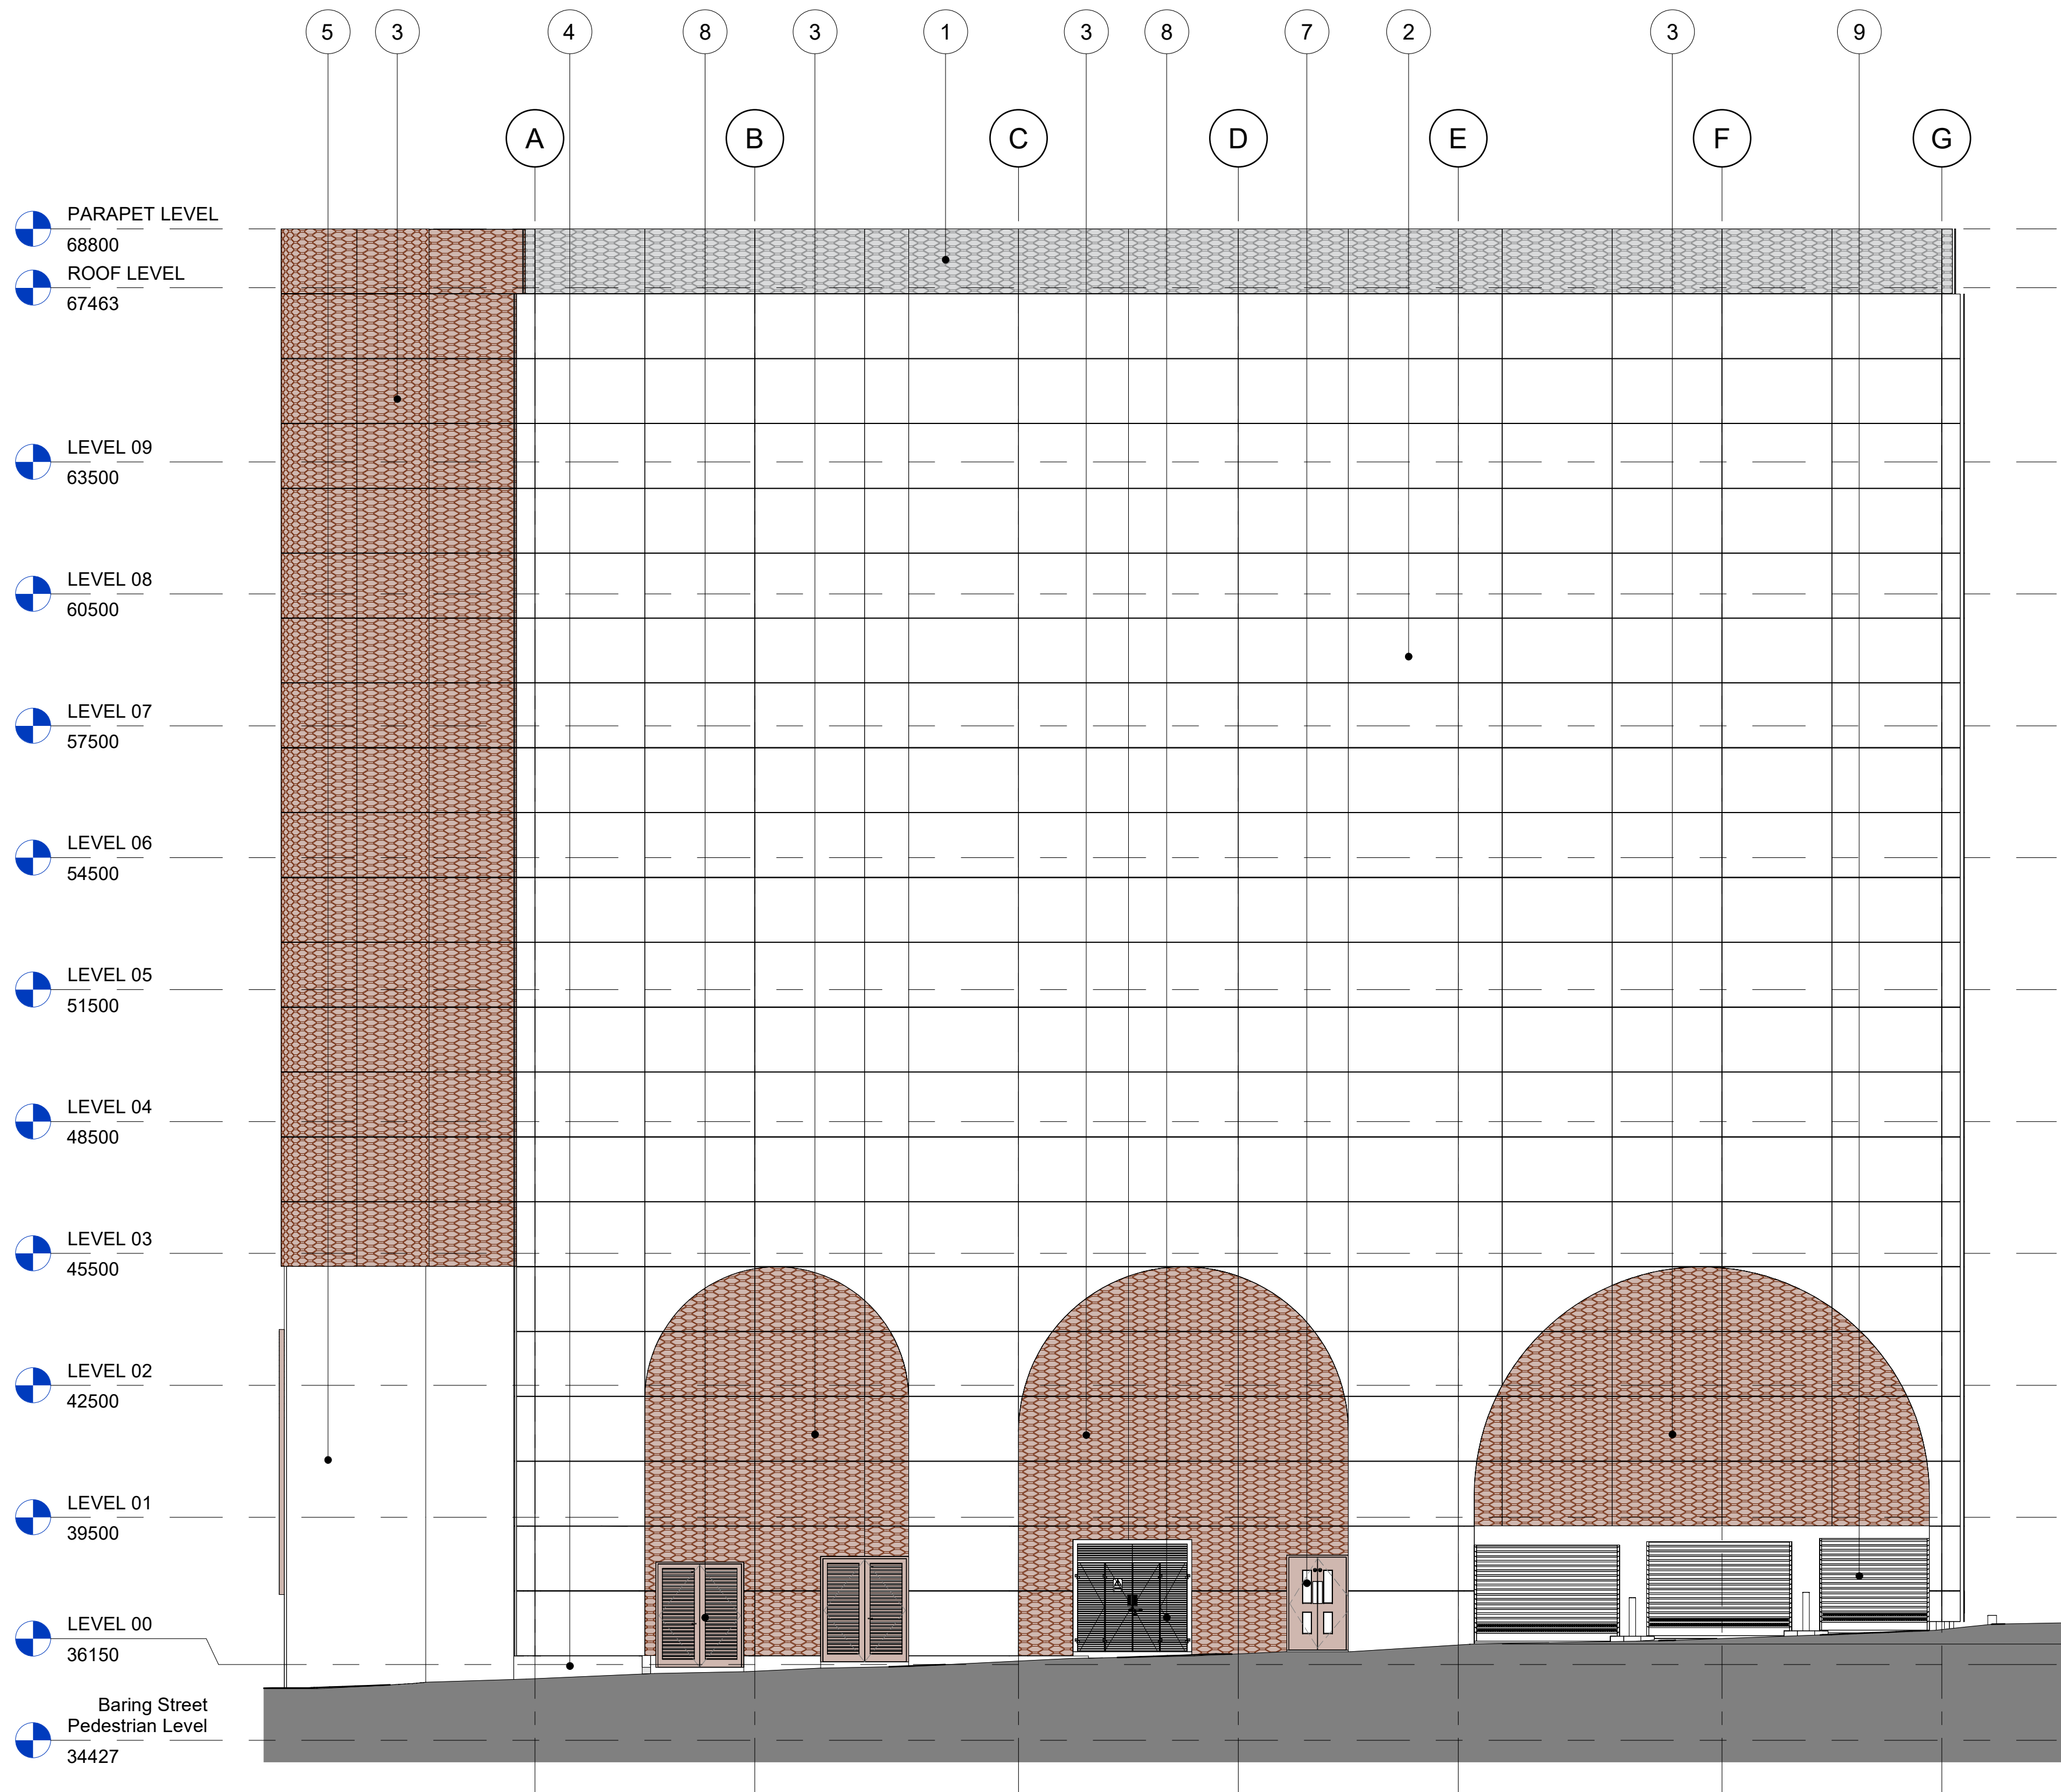

1 South Elevation
1 : 100



- Notes:
- Do not scale from this drawing.
 - All dimensions are in millimetres unless noted otherwise.
 - This drawing is to be read in conjunction with all relevant Architect's and Engineer's drawings.
 - All dimensions to be checked on site.

Elevation Key

- Anodised Expanded Mesh, colour - Silver, class A1 fire rated - NBS SS_25_20_50_05 Cladding Architectural Mesh
- Anodised Aluminium perforated panels, colour - Silver, class A1 fire rated - Final perforation design to be developed in the next stage in coordination with the facade specialist - NBS SS_25_20_50_05 Cladding Architectural Perforated
- Anodised Expanded Mesh, colour - Red, class A1 fire rated - NBS SS_25_20_50_05 Cladding Architectural Mesh
- Reinforced Concrete Upstand
- Precast concrete with smooth finish
- Aluminium PPC glazed curtain walling system, colour to match the red expanded mesh
- Aluminium PPC glazed door colour-TBC
- Steel double door, with louvre decorative panel to be incorporated into the final design, colour to match the red expanded mesh
- Roller Shutter, colour to match the red expanded mesh
- Louvre with decorative panel to be incorporated into the final design, colour to match the red expanded mesh - NBS Ss_25_50_45_45 Louvre screen system
- AOV Aluminium Windows - Pr_70_65_04_56 Natural Smoke and Heat exhaust ventilators

P04	07/09/2026	Revised to incorporate decorative louvre note
P03	01/09/2026	Substation door revised and mobility hub entrance shutter position and dimensions changed to incorporate civils comments.
P02	04/08/2026	Stage 4 work in progress
P01	02/04/2026	First Issue

Rev	Date	Description
© copyright		
Stripe Consulting Ltd.		
Somerset House		
47-49 London Road		
Reidhill		
Surrey		
RH11 1LU		



Client	LANDSEC				
Project	MAYFIELD MOBILITY HUB				
Title	PROPOSED SOUTH ELEVATION				
Purpose	STAGE 4				
Drawn by	AA	Checked by	CW	Approved by	CW
Issue Date	07/09/2026				
DO NOT SCALE					
Job Number	Scale		Revision	Original Size	
J2965	As indicated @ A1		P04	A1	
Drawing Number					
0198_MAY-STR-N01-XXXX-DR-A-3501					