


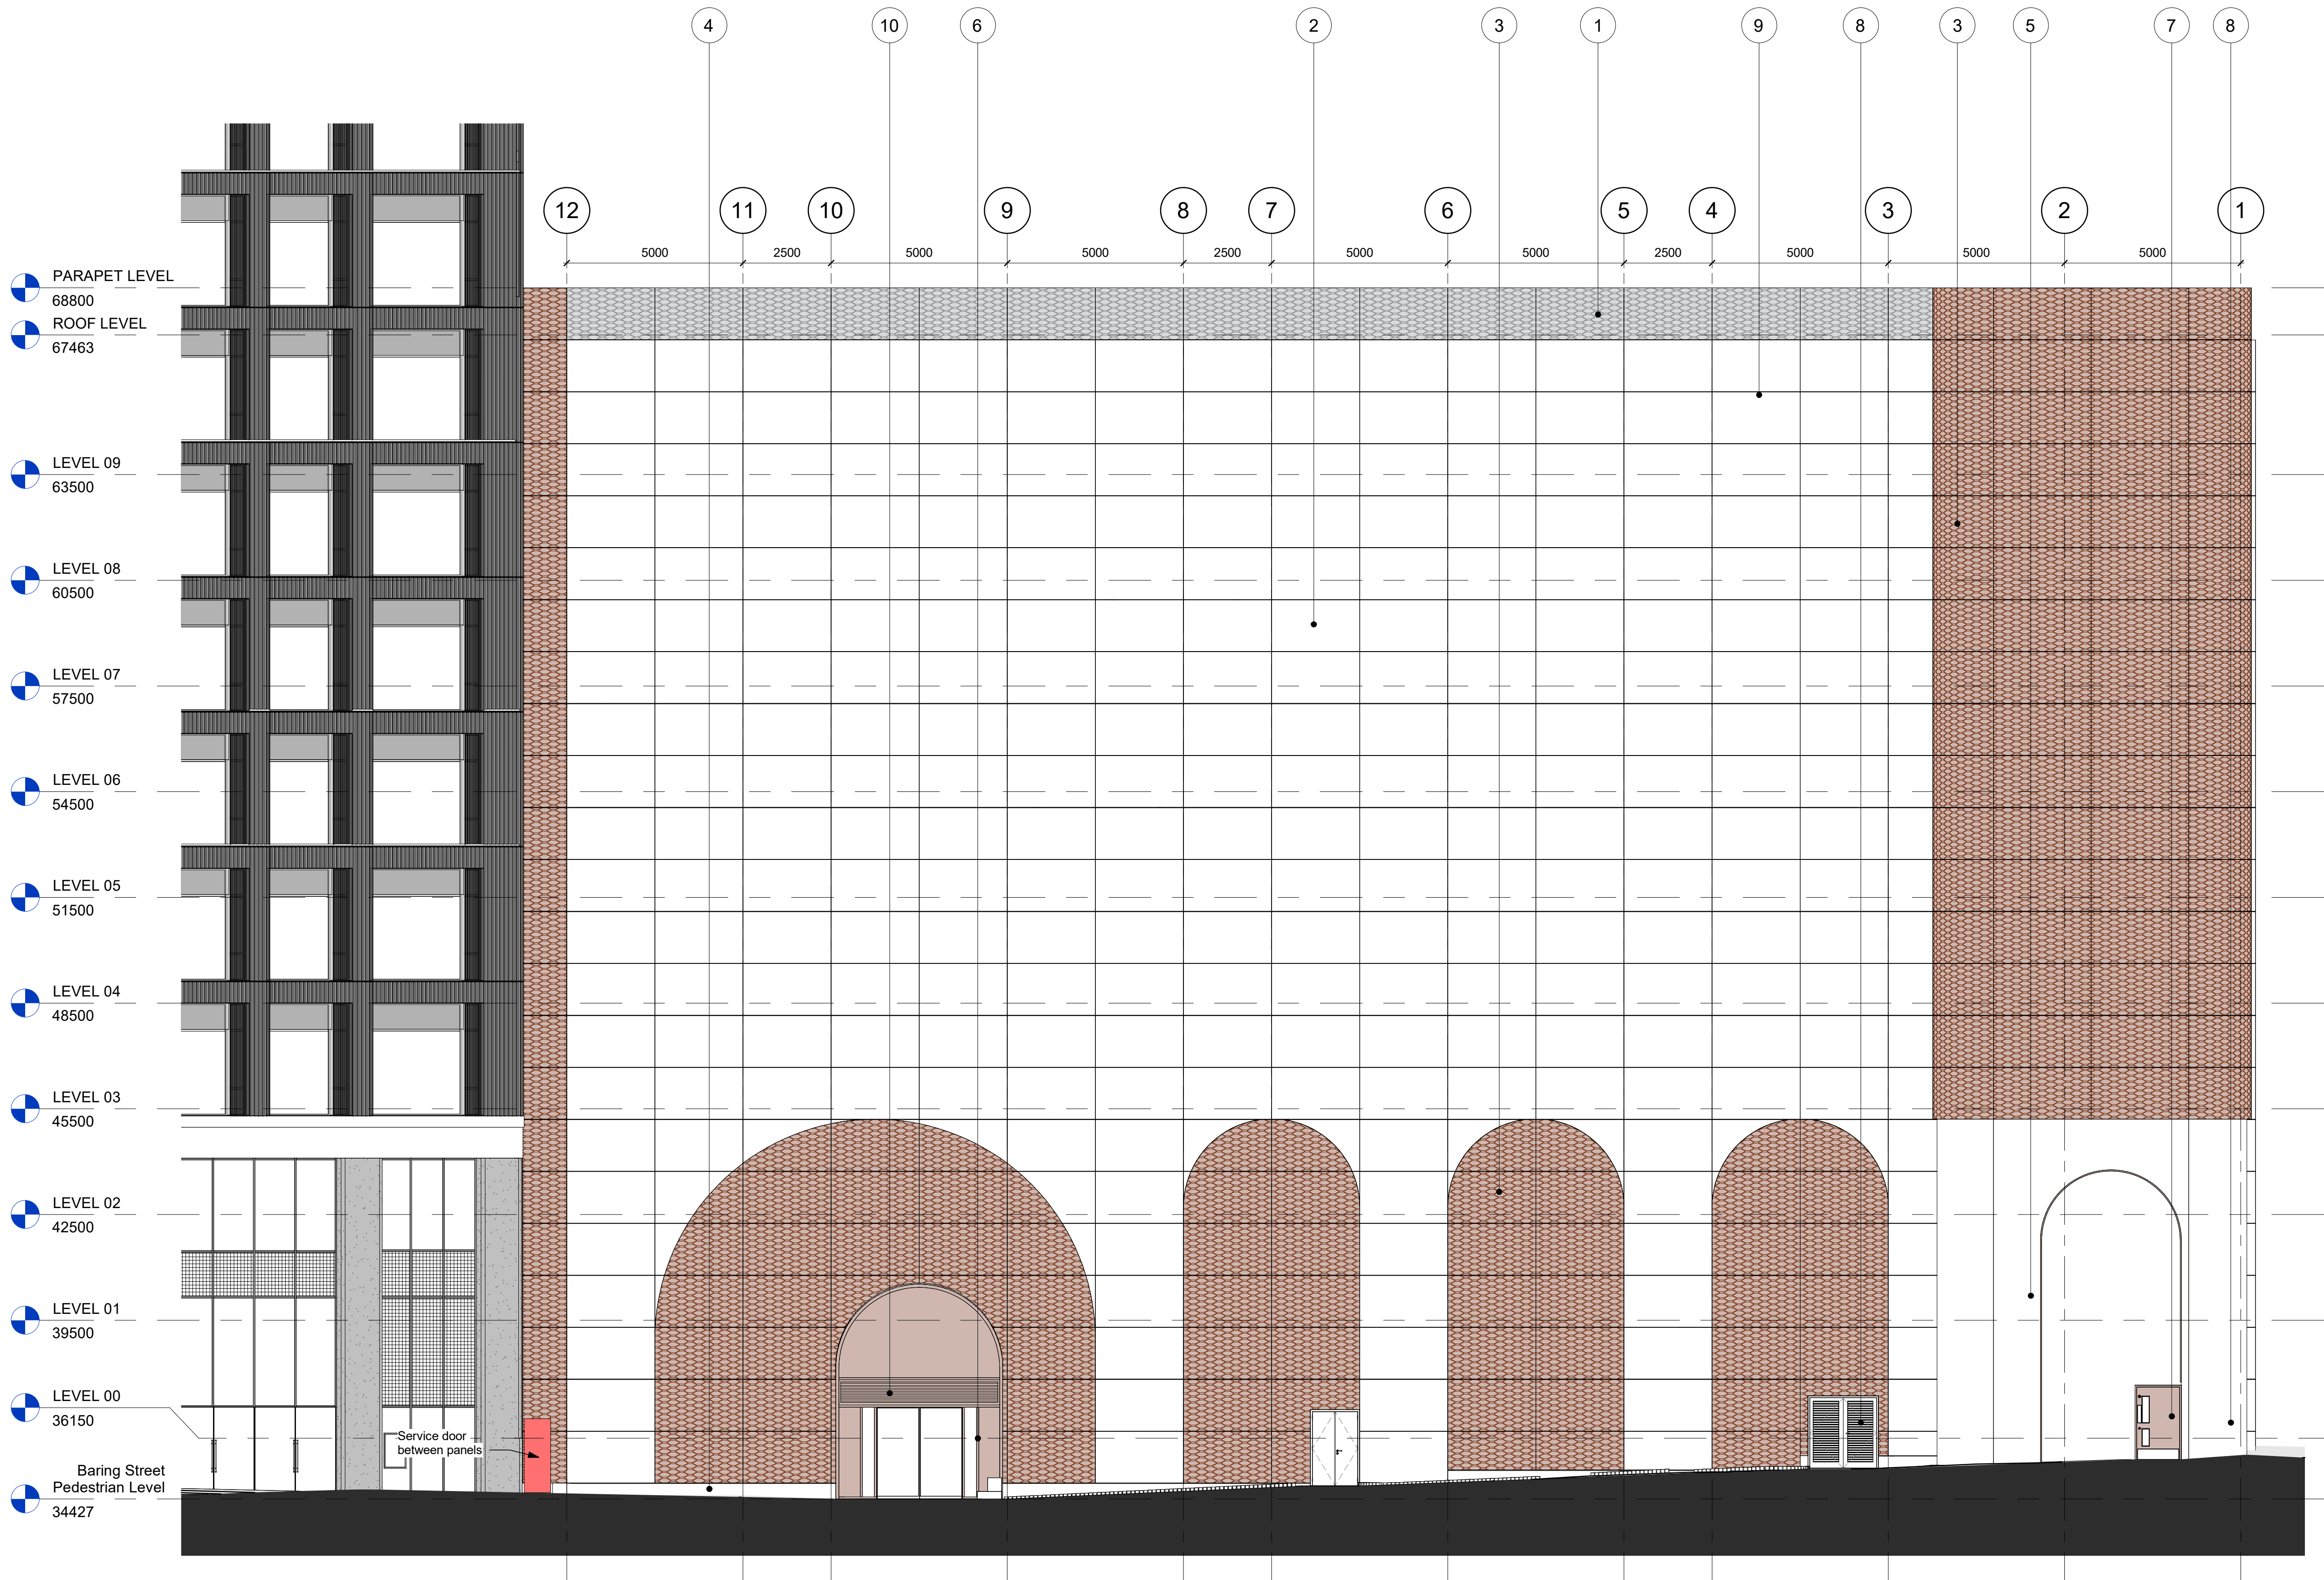

1 West Elevation
1 : 100

Notes:

- Do not scale from this drawing.
- All dimensions are in millimetres unless noted otherwise.
- This drawing is to be read in conjunction with all relevant Architect's and Engineer's drawings.
- All dimensions to be checked on site.

LEGEND



For details of the highlighted hazard refer to the project Designers Risk Assessment

Proposed Elevation Key

- Anodised Expanded Mesh, colour - Silver, class A1 fire rated - NBS SS_25_20_50_05 Cladding Architectural Mesh
- Anodised Aluminium perforated panels, colour - Silver, class A1 fire rated - Final perforation design to be developed in the next stage in coordination with the facade specialist - NBS SS_25_20_50_05 Cladding Architectural Perforated
- Anodised Expanded Mesh, colour - Red, class A1 fire rated - NBS SS_25_20_50_05 Cladding Architectural Mesh
- Reinforced Concrete Upstand
- Precast concrete with smooth finish
- Aluminium PPC glazed curtain walling system, colour to match the red expanded mesh
- Aluminium PPC-glazed door colour-TBC
- Steel double door, with louvre decorative panel to be incorporated into the final design, colour to match the red expanded mesh
- Roller Shutter, colour to match the red expanded mesh
- Louvre with decorative panel to be incorporated into the final design, colour to match the red expanded mesh - NBS Ss_25_50_45_45 Louvre screen system
- AQV Aluminium Windows - Pr_70_65_04_56 Natural Smoke and Heat exhaust ventilators

P03	07/09/2026	Revised to incorporate decorative louvre note
P02	04/08/2026	Stage 4 work in progress
P01	02/04/2026	First Issue
Rev	Date	Description
© copyright		
Stripe Consulting Ltd. Somerset House 47-49 London Road Reidhill Surrey RH11 1LU		Web: www.stripeuk.com Tel: 01293 850 794 Email: office@stripeuk.com
		STRIFE CONSULTING

Client	LANDSEC				
Project	MAYFIELD MOBILITY HUB				
Title	PROPOSED WEST ELEVATION				
Purpose	STAGE 4				
Drawn by	AA	Checked by	CW	Approved by	CW
Issue Date	07/09/2026				
DO NOT SCALE					
Job Number	Scale	Revision		Original Size	
J2965	As indicated @ A1	P03		A1	
Drawing Number					
0198_MAY-STR-N01-XXXX-DR-A-3500					

