



- Notes:
- Do not scale from this drawing.
 - All dimensions are in millimetres unless noted otherwise.
 - This drawing is to be read in conjunction with all relevant Architect's and Engineer's drawings.
 - All dimensions to be checked on site.

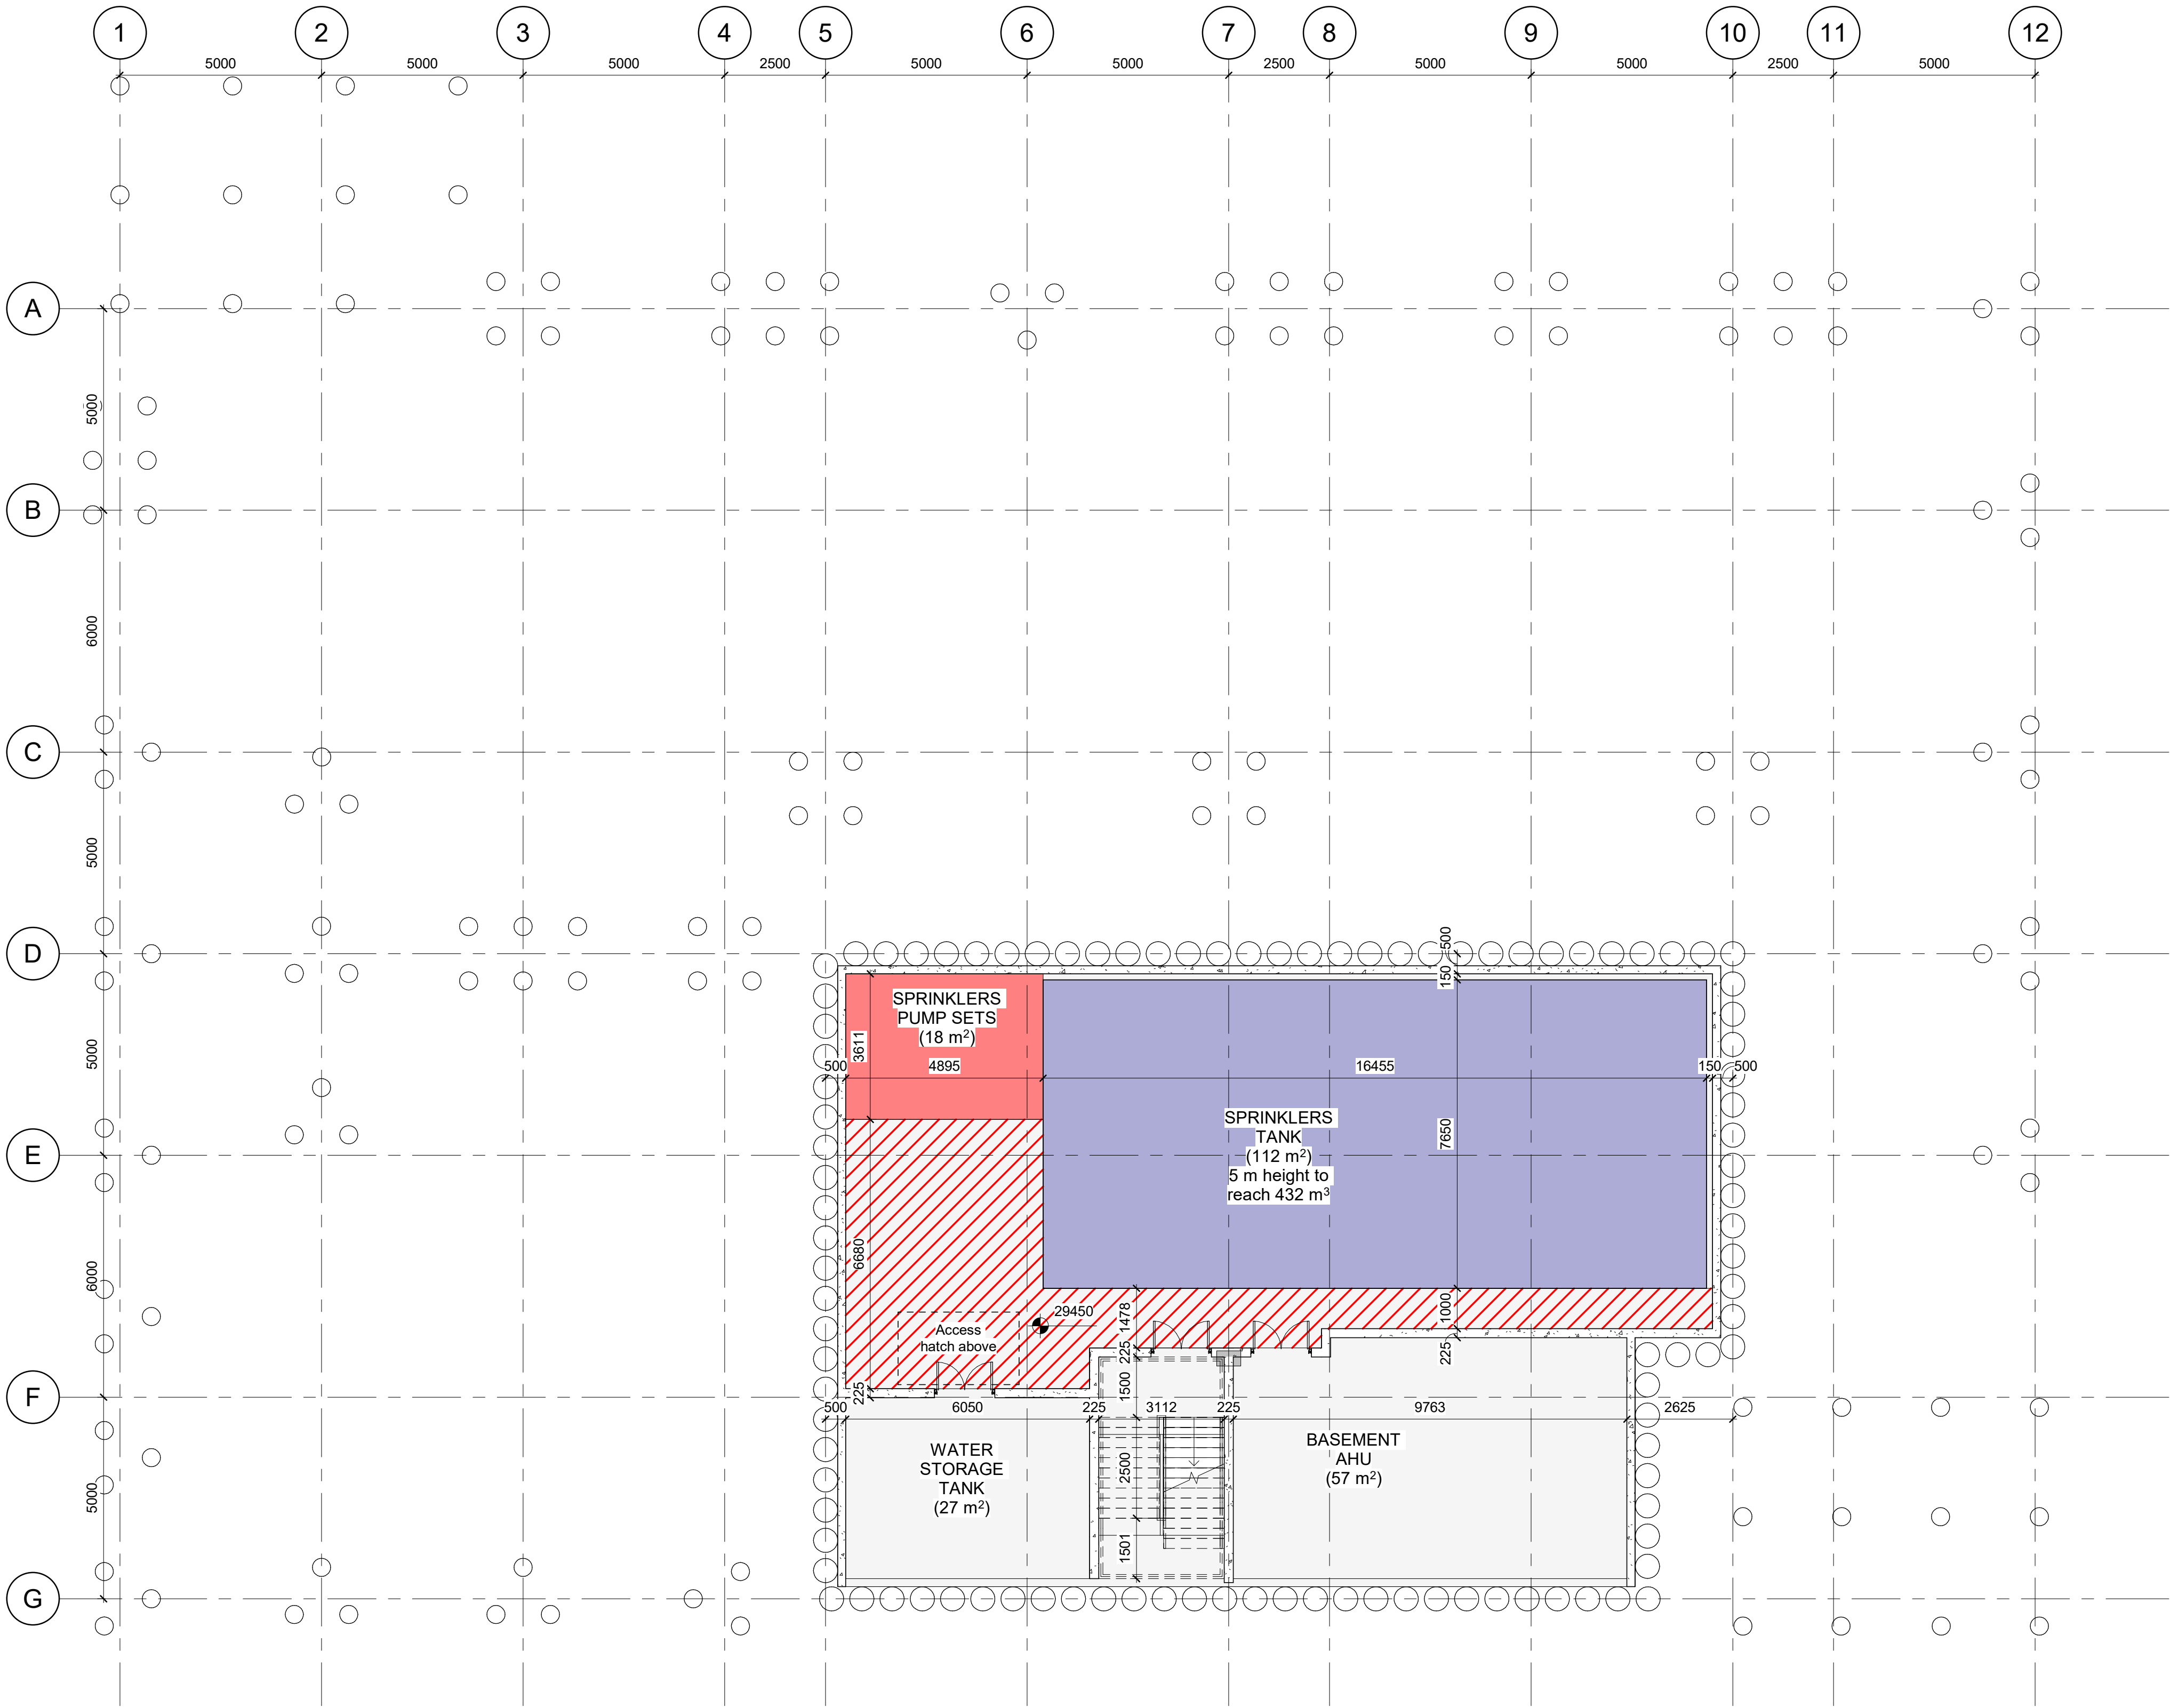

1 Basement Floor Plan
1 : 100

 

P04	26/08/2026	Dimensions to GL added
P03	24/08/2026	Stage 4 - Work In Progress
P02	02/04/2026	Drawing revised to incorporate structure
P01	08/03/2026	First Issue
Rev	Date	Description
© copyright Stripe Consulting Ltd. Somerset House 47-49 London Road Reidhill Surrey RH1 1LU		
Web: www.stripeuk.com Tel: 01293 850 794 Email: office@stripeuk.com		STRIPE CONSULTING
Client LANDSEC		
Project MAYFIELD MOBILITY HUB		
Title PROPOSED BASEMENT FLOOR PLAN		
Purpose STAGE 4		
Drawn by AA	Checked by CW	Approved by CW
Issue Date 26/08/2026		
DO NOT SCALE		
Job Number J2965	Scale As indicated @ A1	Revision P04
Drawing Number 0198_MAY-STR-N01-099B-DR-A-3100		Original Size A1