



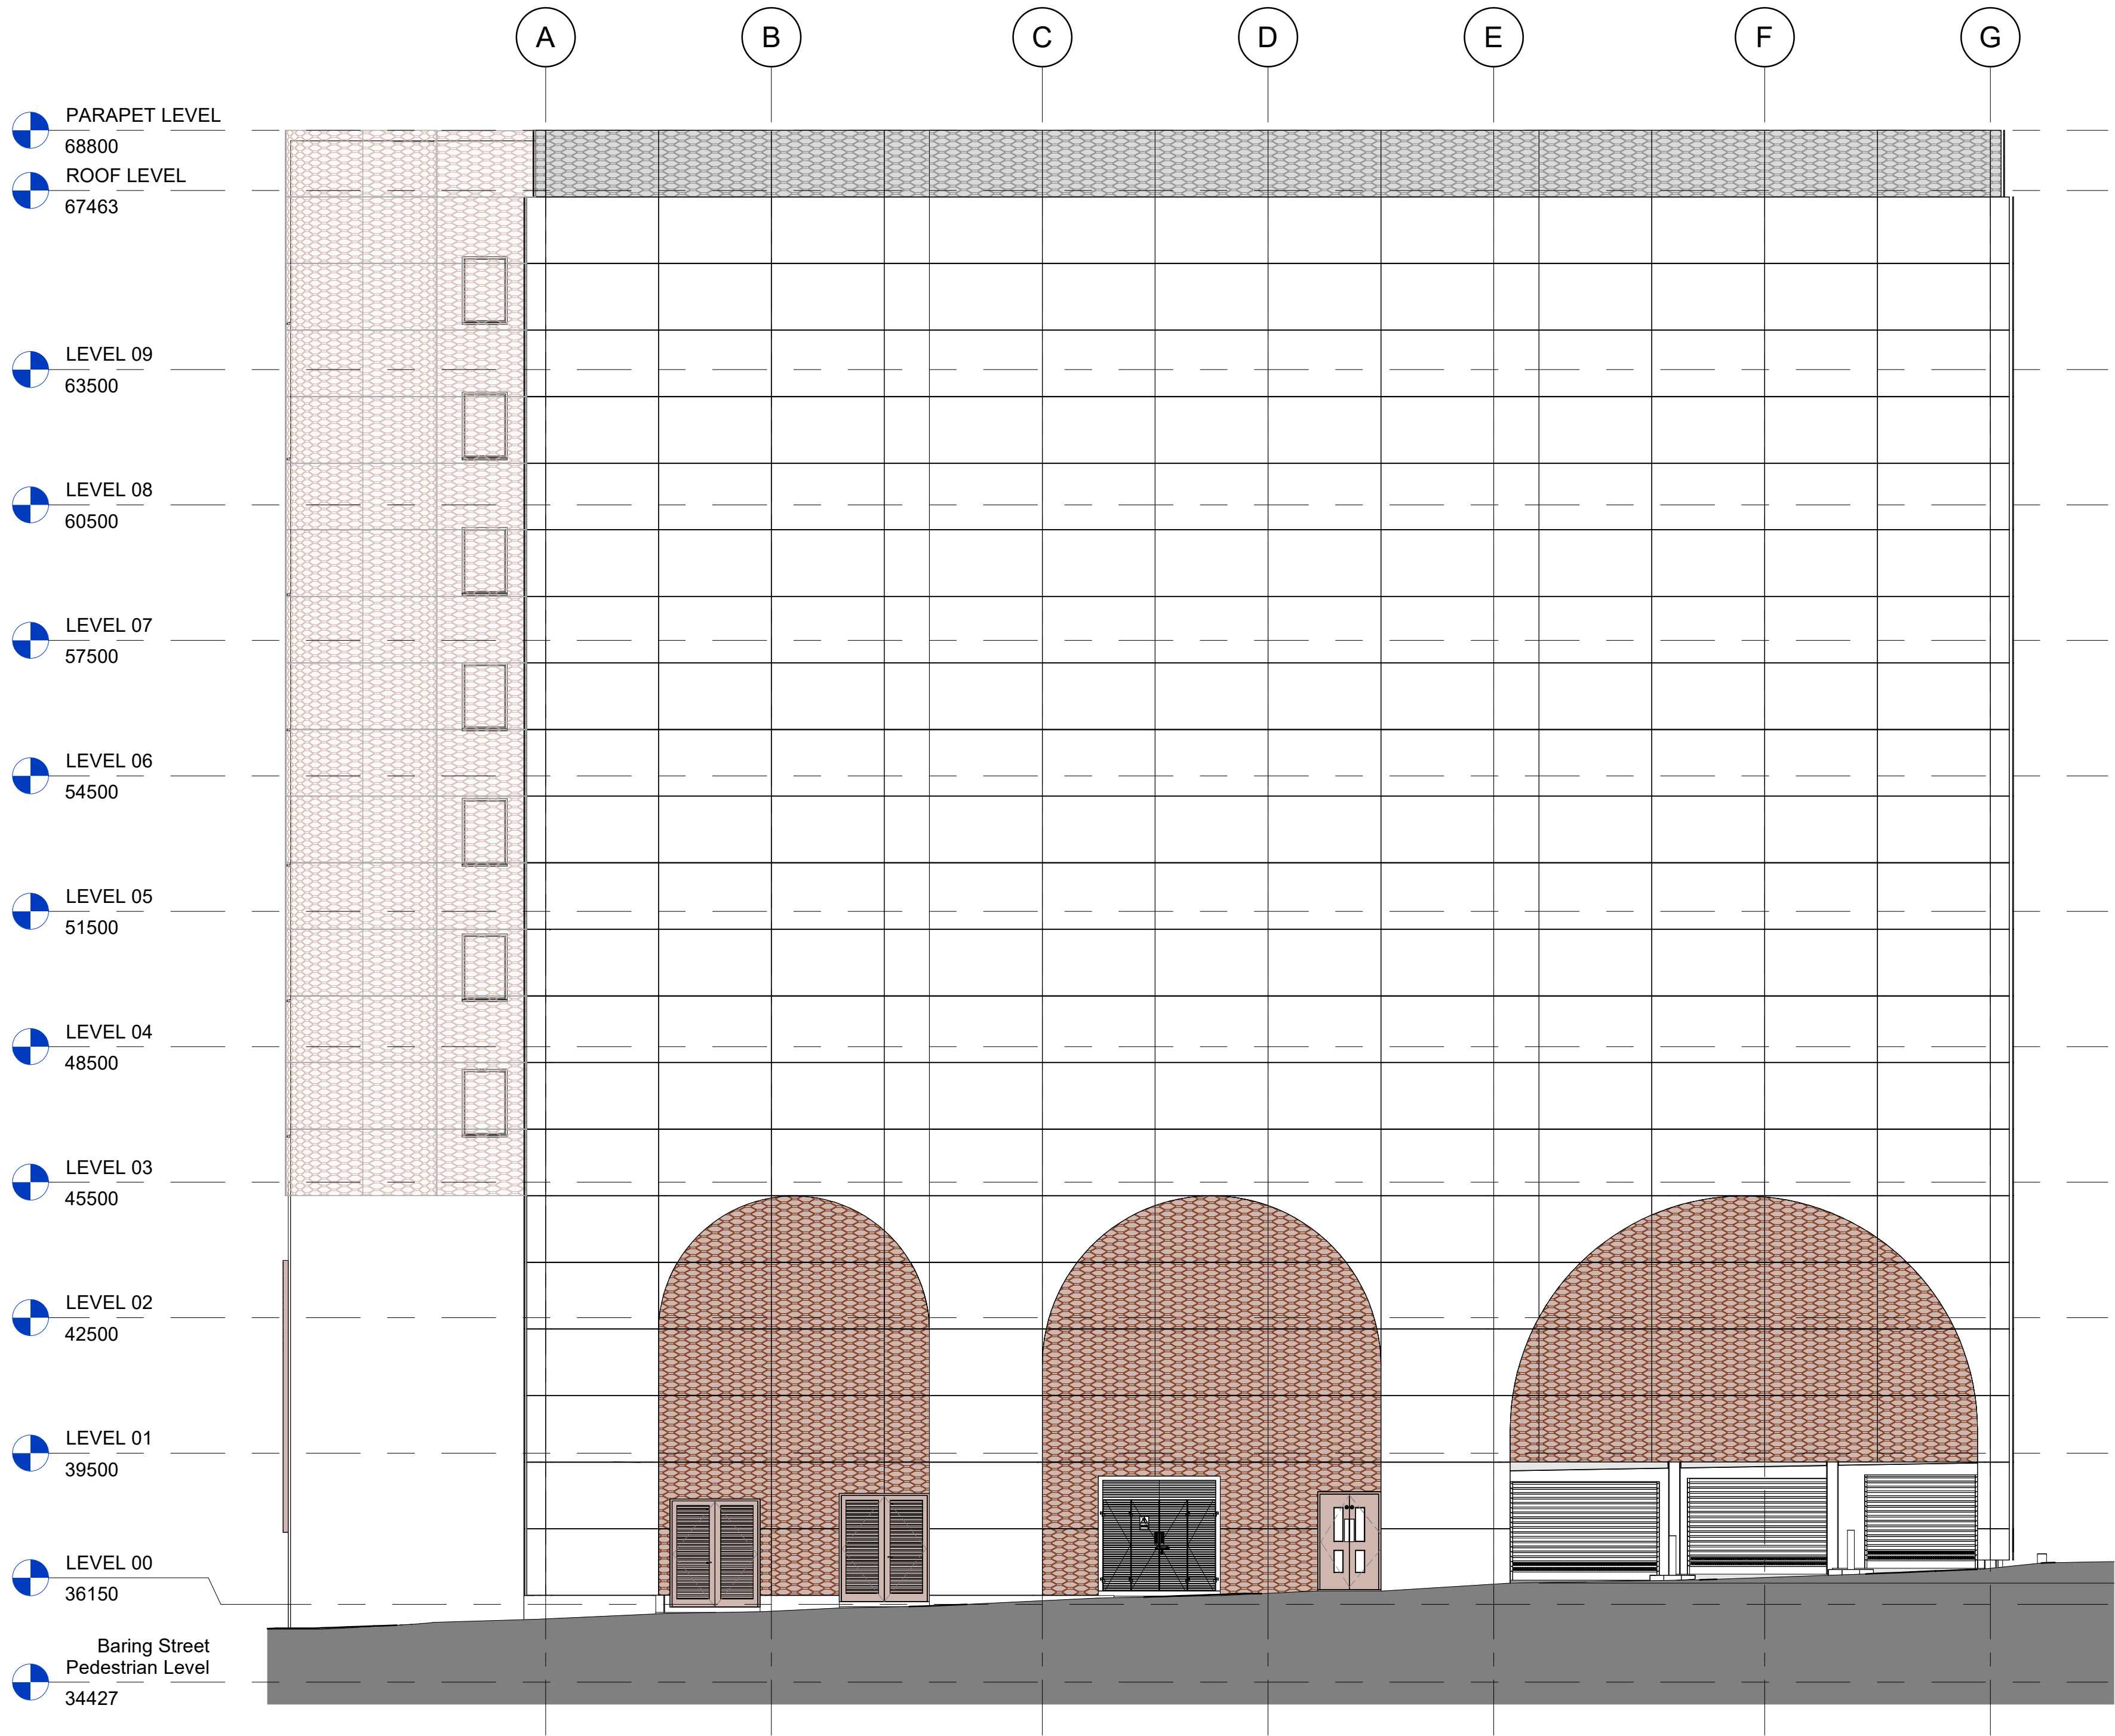

1 South Elevation
1 : 100

 

- Notes:
- Do not scale from this drawing.
 - All dimensions are in millimetres unless noted otherwise.
 - This drawing is to be read in conjunction with all relevant Architect's and Engineer's drawings.
 - All dimensions to be checked on site.

Rev	Date	Description
© copyright Stripe Consulting Ltd. Somerset House 47-49 London Road Reidhill Surrey RH1 1LU		
Web: www.stripeuk.com Tel: 01293 850 794 Email: office@stripeuk.com		
STRIPE CONSULTING		
Client		
LANDSEC		
Project		
MAYFIELD MOBILITY HUB		
Title		
PROPOSED SOUTH ELEVATION WITH WINDOW ARRANGEMENT		
Purpose		
STAGE 4		
Drawn by	Checked by	Approved by
AA	CW	CW
Issue Date		
DO NOT SCALE		
Job Number	Scale	Revision
J2965	As indicated @ A1	A1
Drawing Number		
0198_MAY-STR-N01-XXXX-DR-A-3516		