


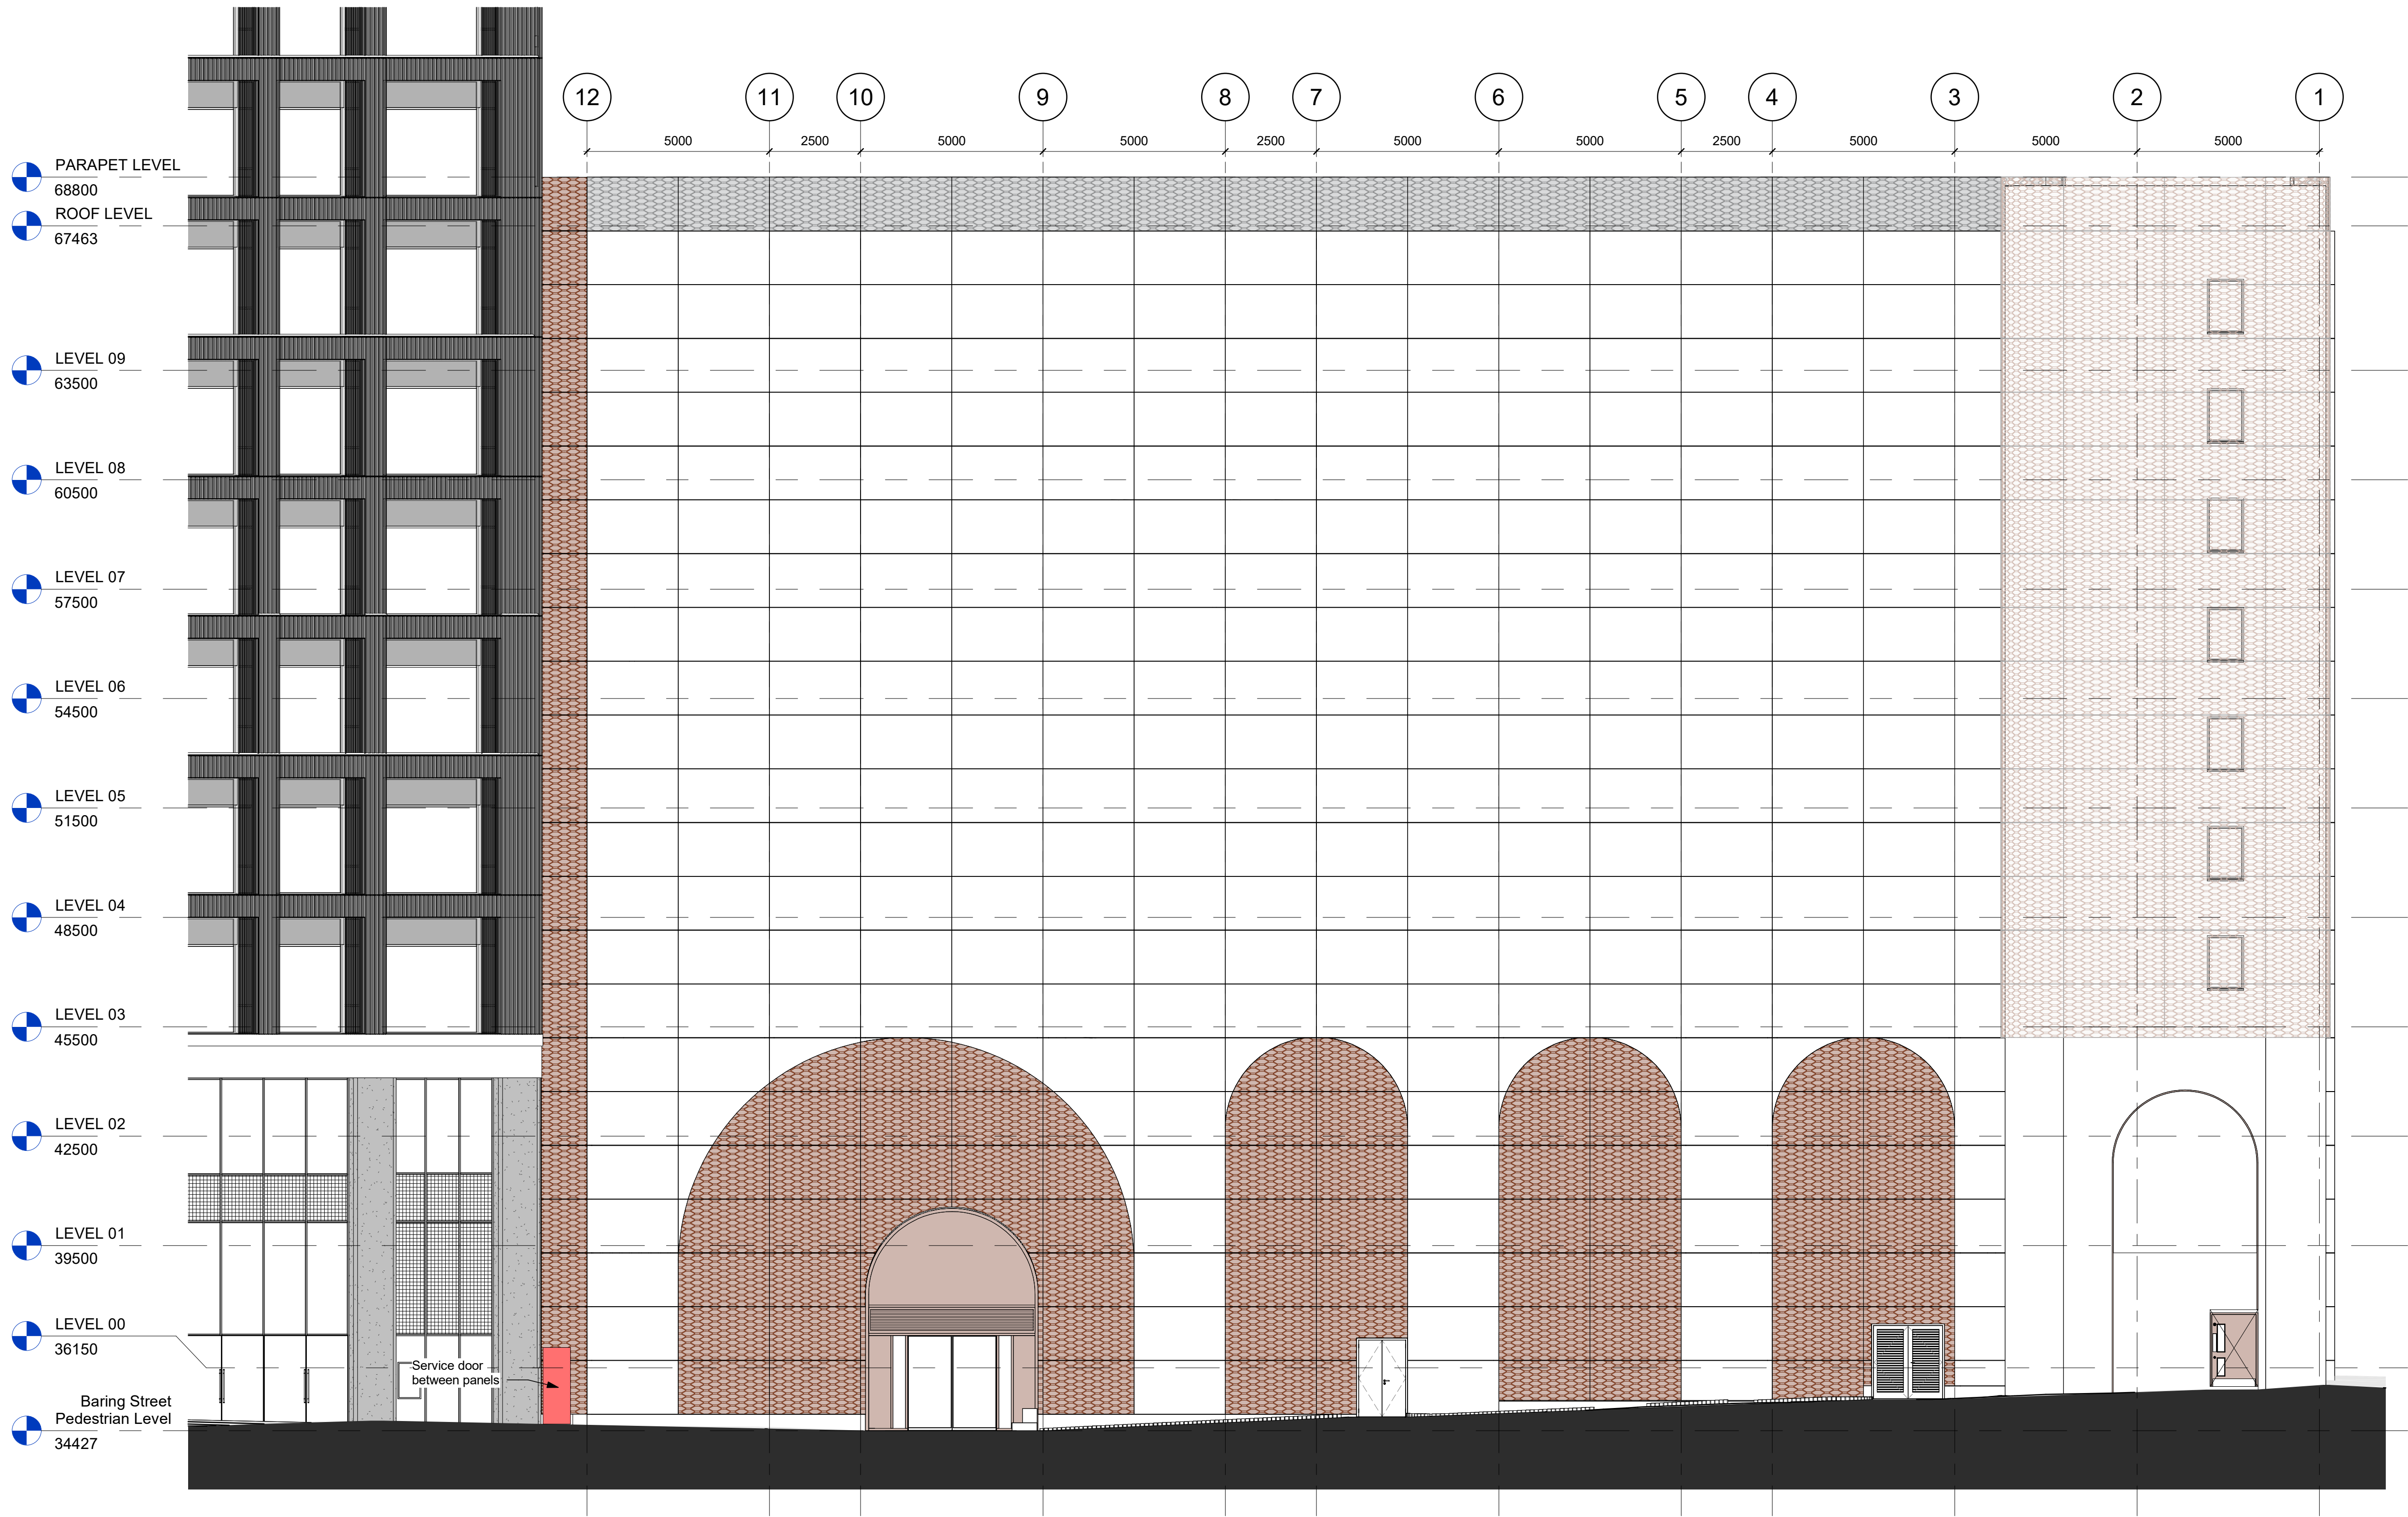

1 West Elevation
1 : 100

- Notes:
1. Do not scale from this drawing.
 2. All dimensions are in millimetres unless noted otherwise.
 3. This drawing is to be read in conjunction with all relevant Architect's and Engineer's drawings.
 4. All dimensions to be checked on site.

Rev	Date	Description
© copyright Stripe Consulting Ltd. Somerset House 47-49 London Road Reidhill Surrey RH1 1LU		
Web: www.stripeuk.com Tel: 01293 850 794 Email: office@stripeuk.com		STRIP CONSULTING
Client LANDSEC		
Project MAYFIELD MOBILITY HUB		
Title PROPOSED WEST ELEVATION WITH WINDOW ARRANGEMENT		
Purpose STAGE 4		
Drawn by AA	Checked by CW	Approved by CW
Issue Date		
DO NOT SCALE		
Job Number J2965	Scale As indicated @ A1	Revision
Drawing Number		Original Size A1
0198_MAY-STR-N01-XXXX-DR-A-3515		

