


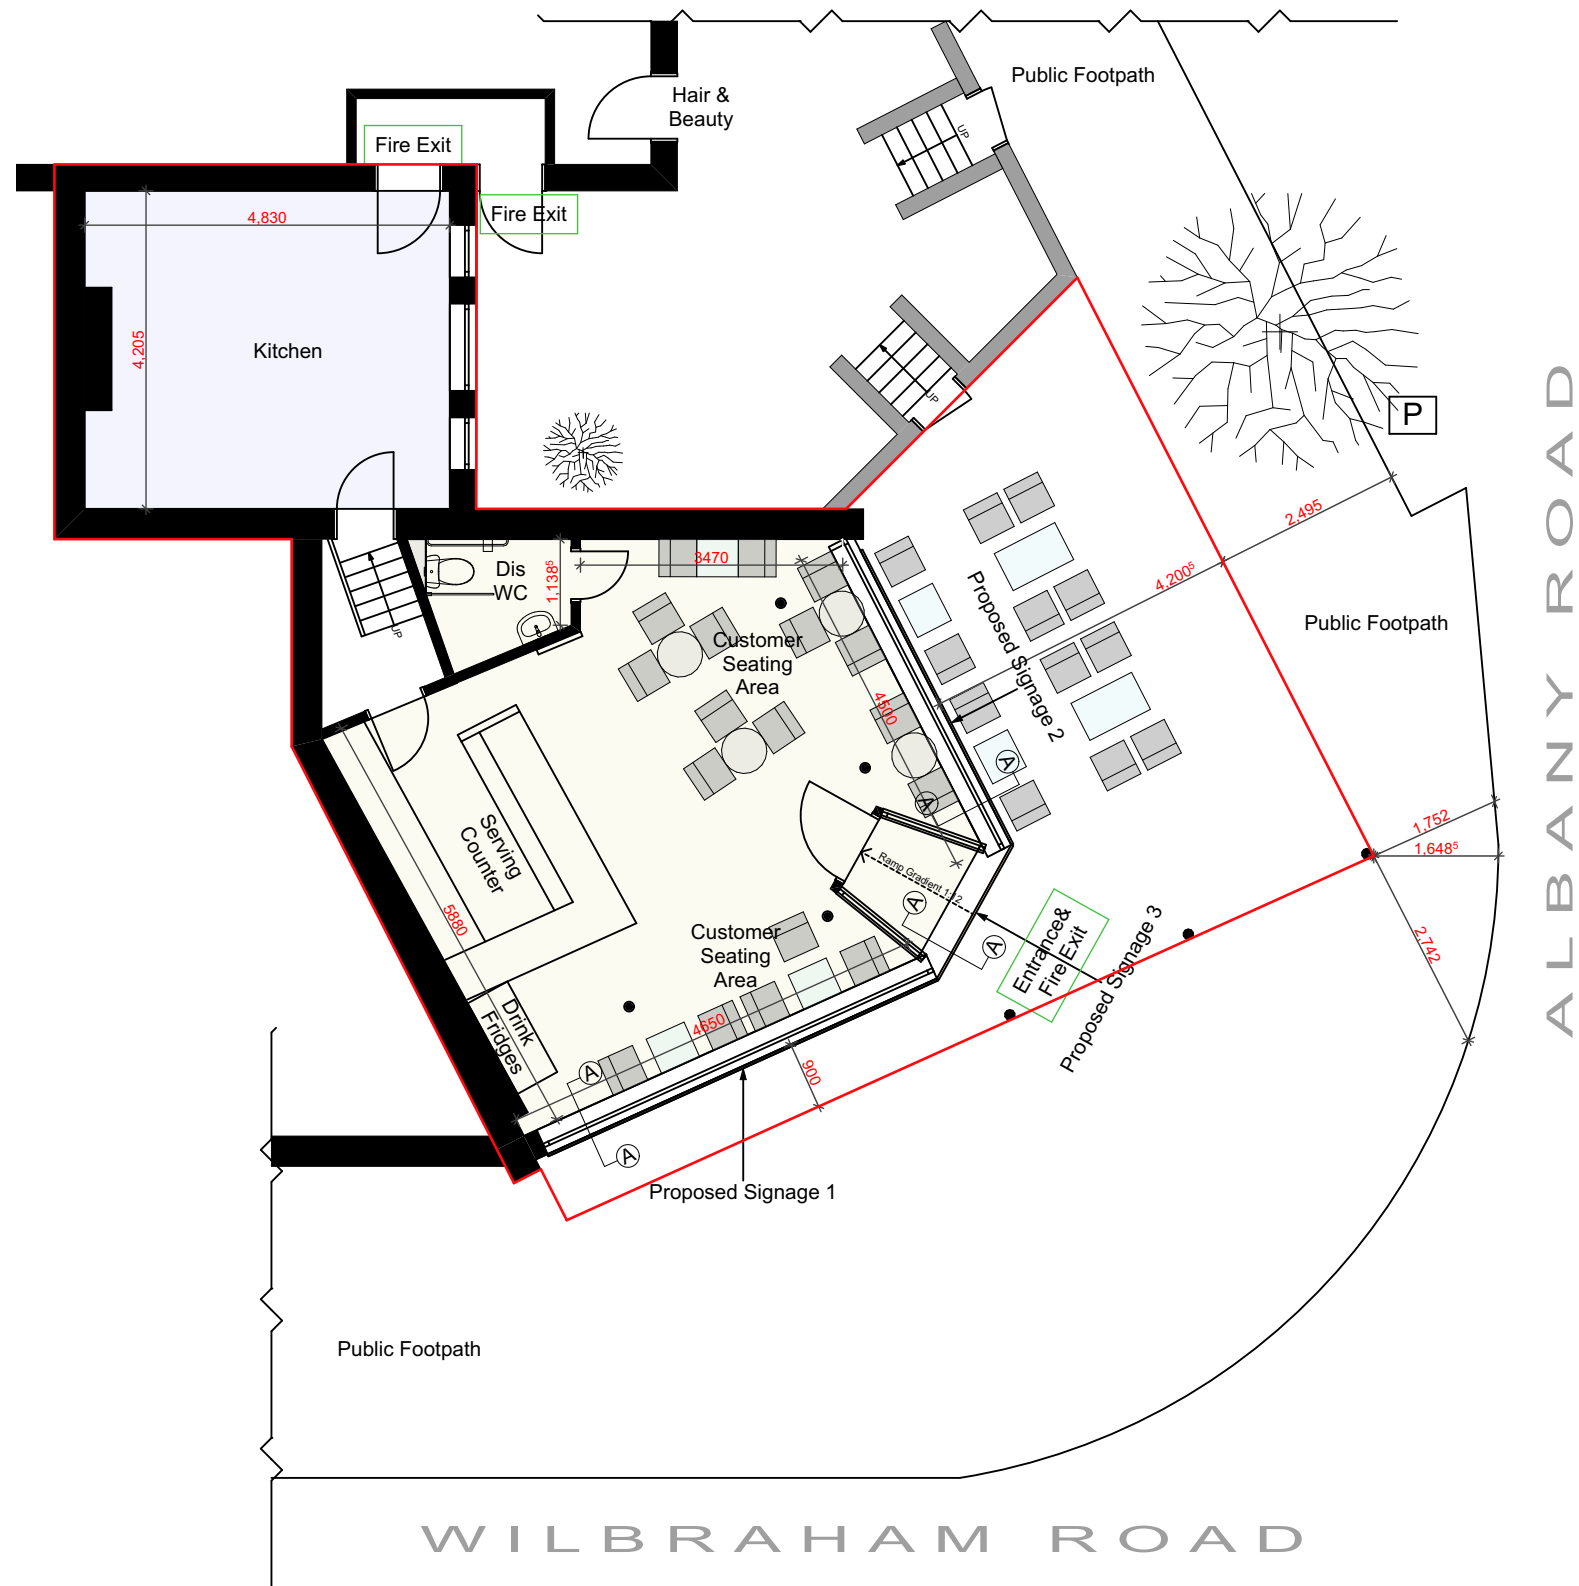


PROPOSED GA GROUND
FLOOR PLAN

notes

This drawing is subject to a detailed building and site survey, therefore no guarantee of its accuracy can be given. This drawing has been draughted in accordance with the clients design requirements.

All areas are approximate and are subject to a detailed building and site survey and further design development.

All dimensions should be checked prior to commencement of construction on site.

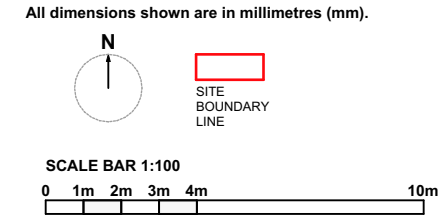

PL2	Dimensions added	12.10.26
PL1	Ramp added	13.07.26
PL0	Planning Issue	16.02.26



NADA Architects Ltd
169 Kingsway
Burnage
Manchester
M19 2ND
Mob: 07974 735527
E: ahmed@nadaarchitects.com
W: www.nadaarchitects.com

D - design	PL - planning	PT - pre-tender
T - tender	P - preliminary	
C - construction	R - record	

MR THOMAS KASARAS

COMMERCIAL CONVERSION
420 WILBRAHAM ROAD,
CHORLTON, M21 0AS

PROPOSED GA FLOOR PLAN

scale	date	drawn	checked
1:100 @ A3	16.02.26	MH	AC

job no	(category) dwg no	revision
--------	-------------------	----------

26-1426 (03)001 PL2

Verify all dims prior to construction. Immediately report any discrepancies on this drawing to Architect. This drawing shall be read in conjunction with associated specifications and related consultant's documents.