




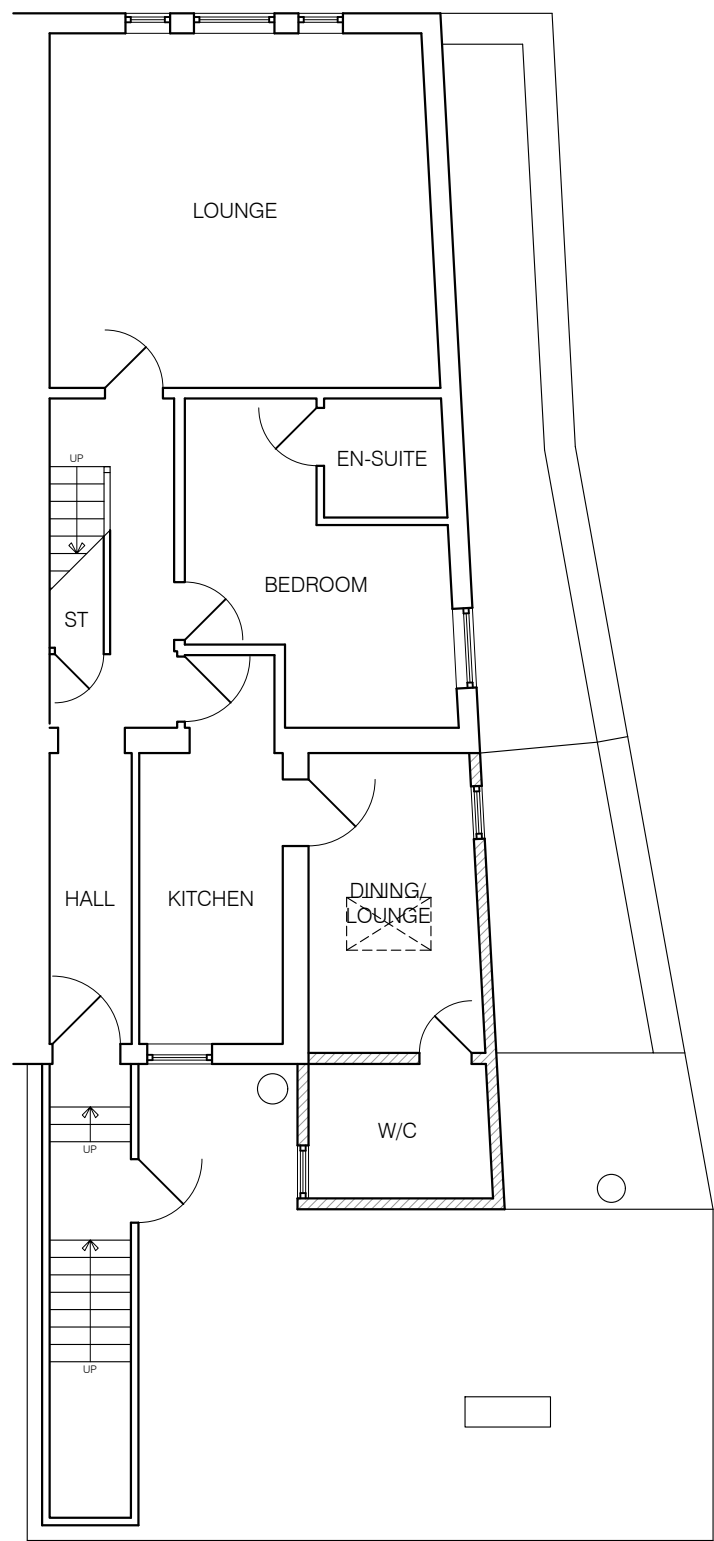

FIRST FLOOR PLAN AS PROPOSED
SCALE: 1/100

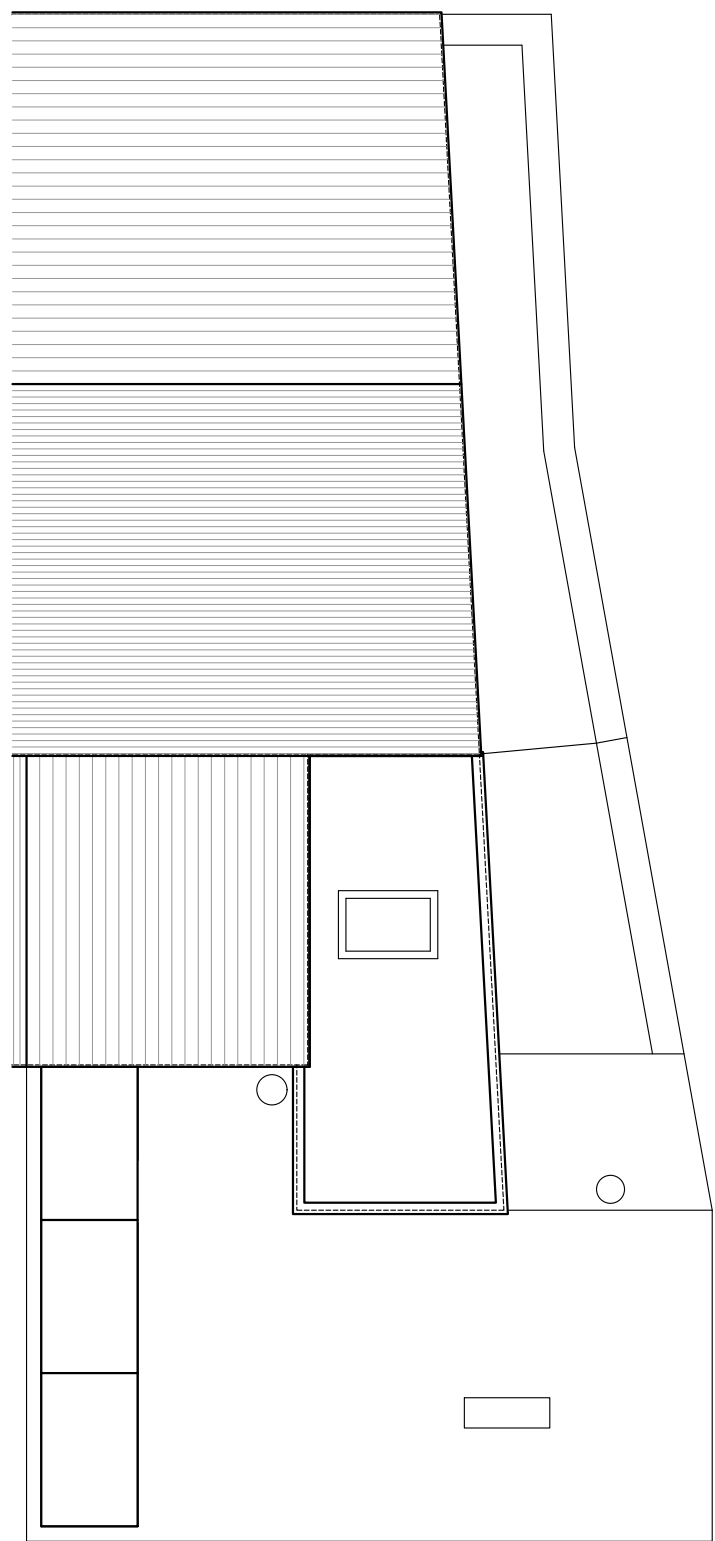

ROOF PLAN AS PROPOSED
SCALE: 1/100

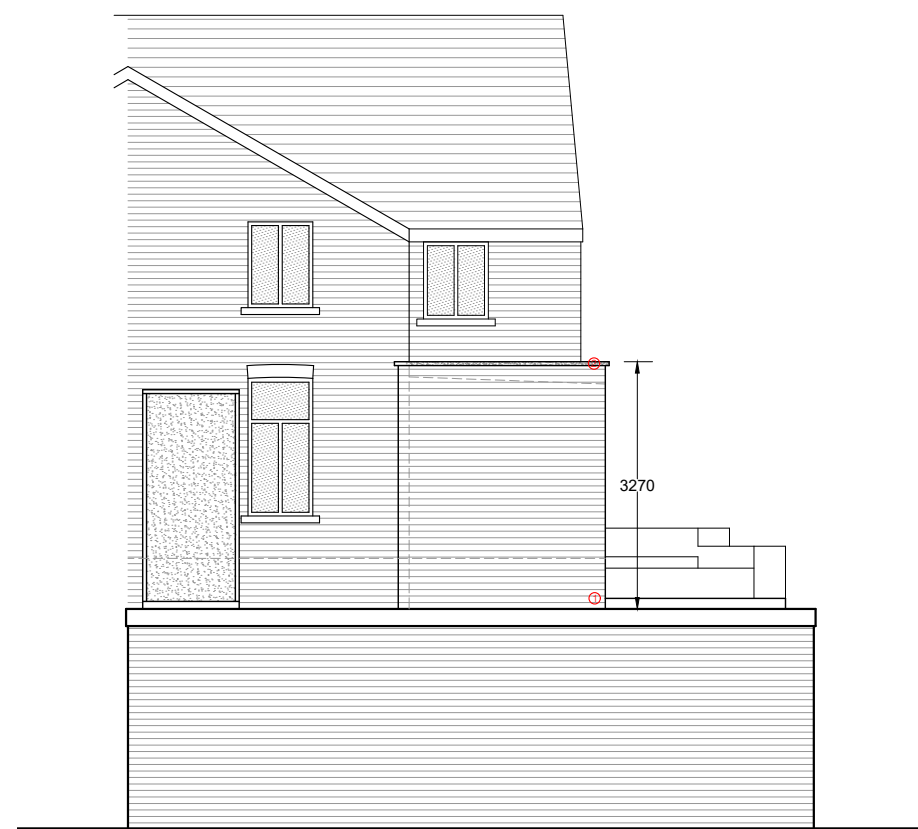

REAR ELEVATION - PROPOSED

SCALE: 1/100




SIDE ELEVATION - PROPOSED

SCALE: 1/100



FRONT ELEVATION - PROPOSED

SCALE: 1/100

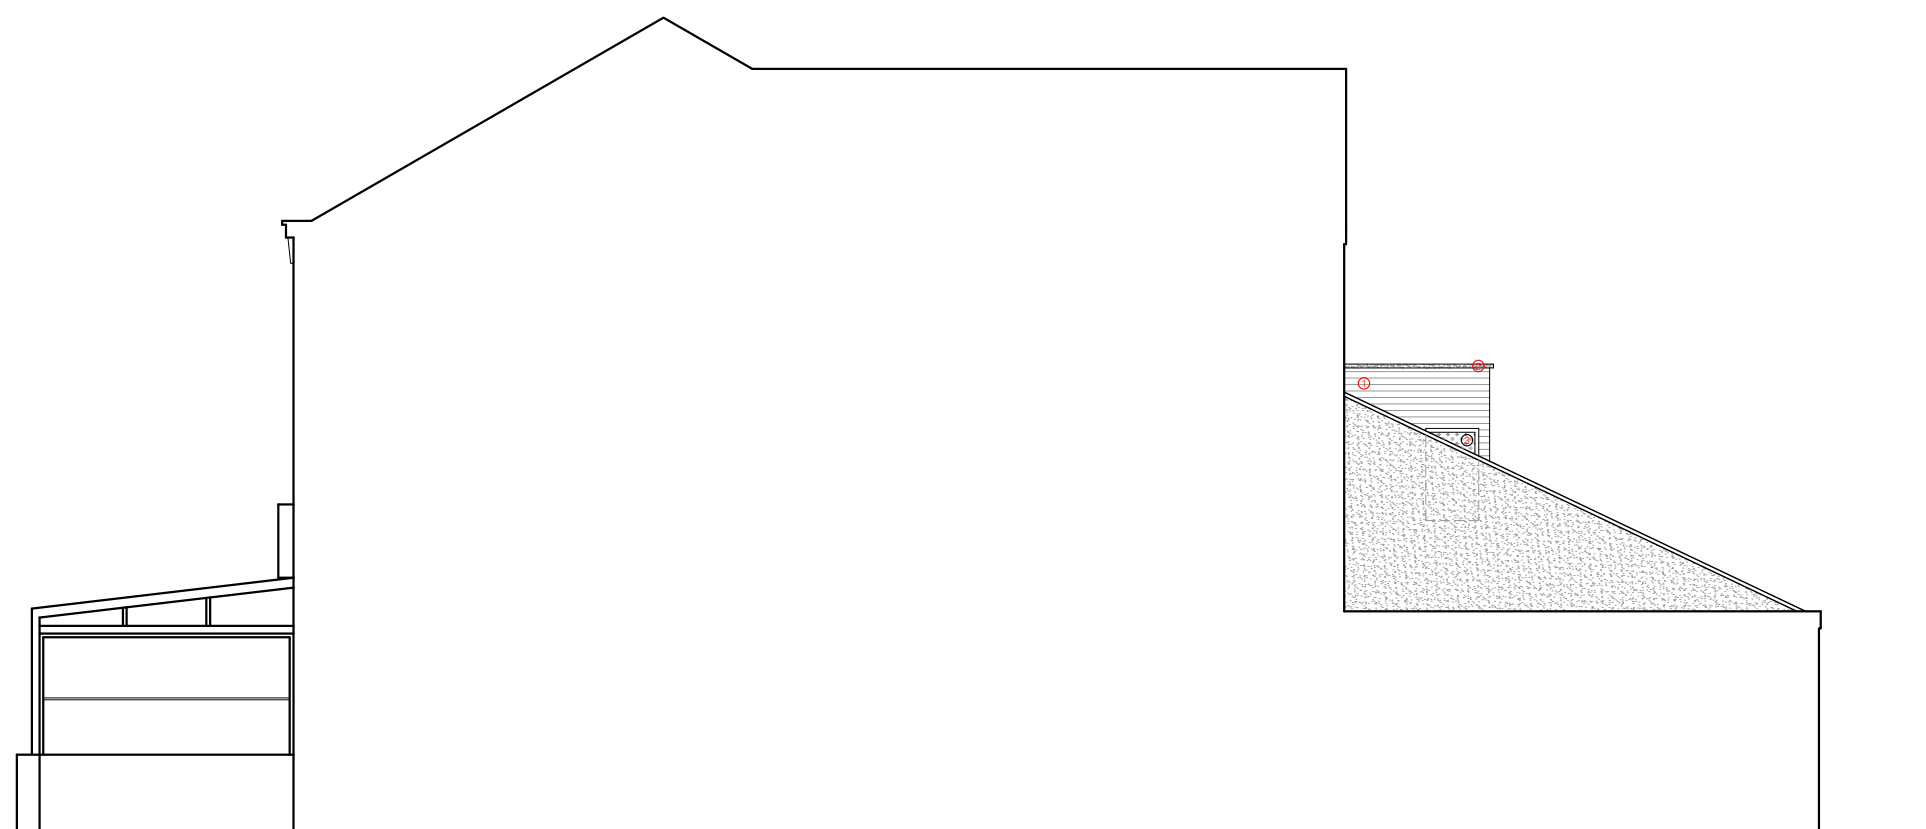

SIDE ELEVATION - PROPOSED

SCALE: 1/100

Notes:

© This drawing and the information contained within this media remains the property of TJB Architects Ltd and may not be distributed to any party in any form without the knowledge and written consent of TJB Architects Ltd. The information should be distributed in its entirety and is not to be reproduced or altered without the knowledge and written consent of TJB Architects Ltd. The information contained within this media is for guidance only. While we endeavor to provide accuracy and detail there is no expressed or implied warranty or fitness for any particular purpose, supplied with this information. All dimensions and levels depicted are subject to checking on site. TJB Architects Ltd accept no responsibility for the accuracy of any information provided by third parties.

* DO NOT SCALE FROM THESE DRAWINGS *

PROPOSED MATERIALS

1. RED FACING BRICK TO MATCH EXISTING
2. BUFF SANDSTONE
3. WHITE UPVC WINDOWS
4. BLACK UPVC RAINWATER GOODS

A	DRAWINGS REVISED.	TJB	NOV 2025
---	-------------------	-----	----------

REV:	DESCRIPTION:	BY:	DATE:
------	--------------	-----	-------

STATUS: **PLANNING**



TJB Architects Ltd.
Tel: (+44) 01625 725 825
Email: info@tjbarchitects.co.uk
Web: www.tjbarchitects.co.uk

CLIENT: MR VEYSEL BABA

SITE: 428 BARLOW MOOR ROAD
MANCHESTER
M21 8AD

BRIEF: FIRST FLOOR REAR
AND SIDE EXTENSION

TITLE: PROPOSED

SCALE AT A1: 1:100	DATE: SEP 2025	DRAWN: TJB	CHECKED: TJB
PROJECT NO: 282	DRAWING NO: PL01_02	REVISION:	A