




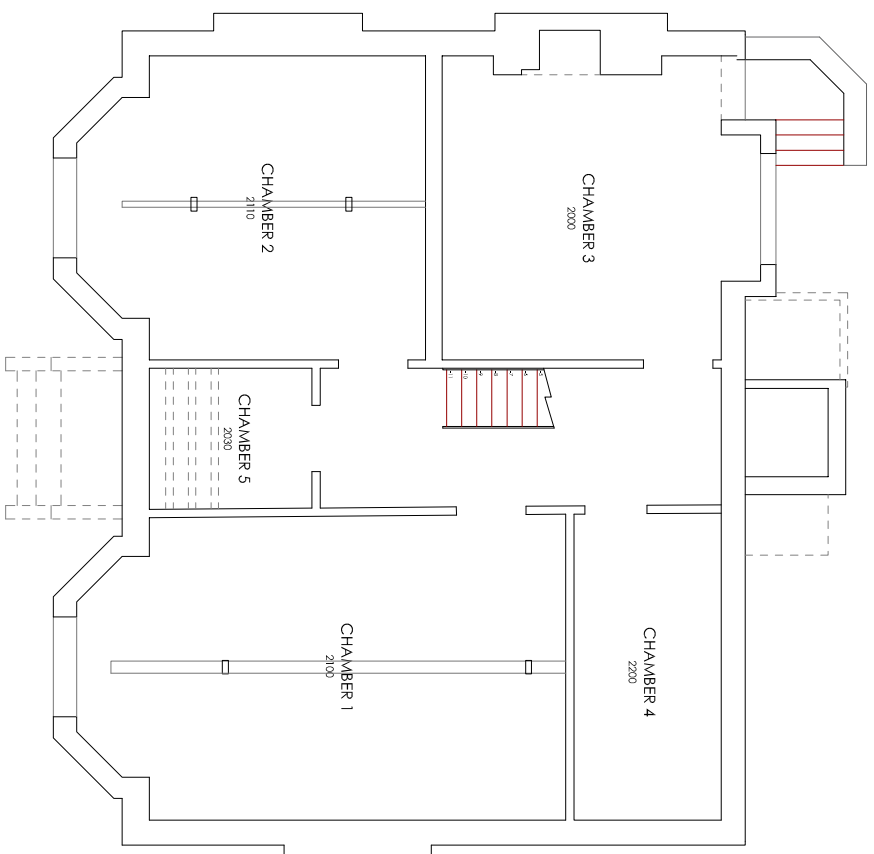


LOWER GROUND FLOOR

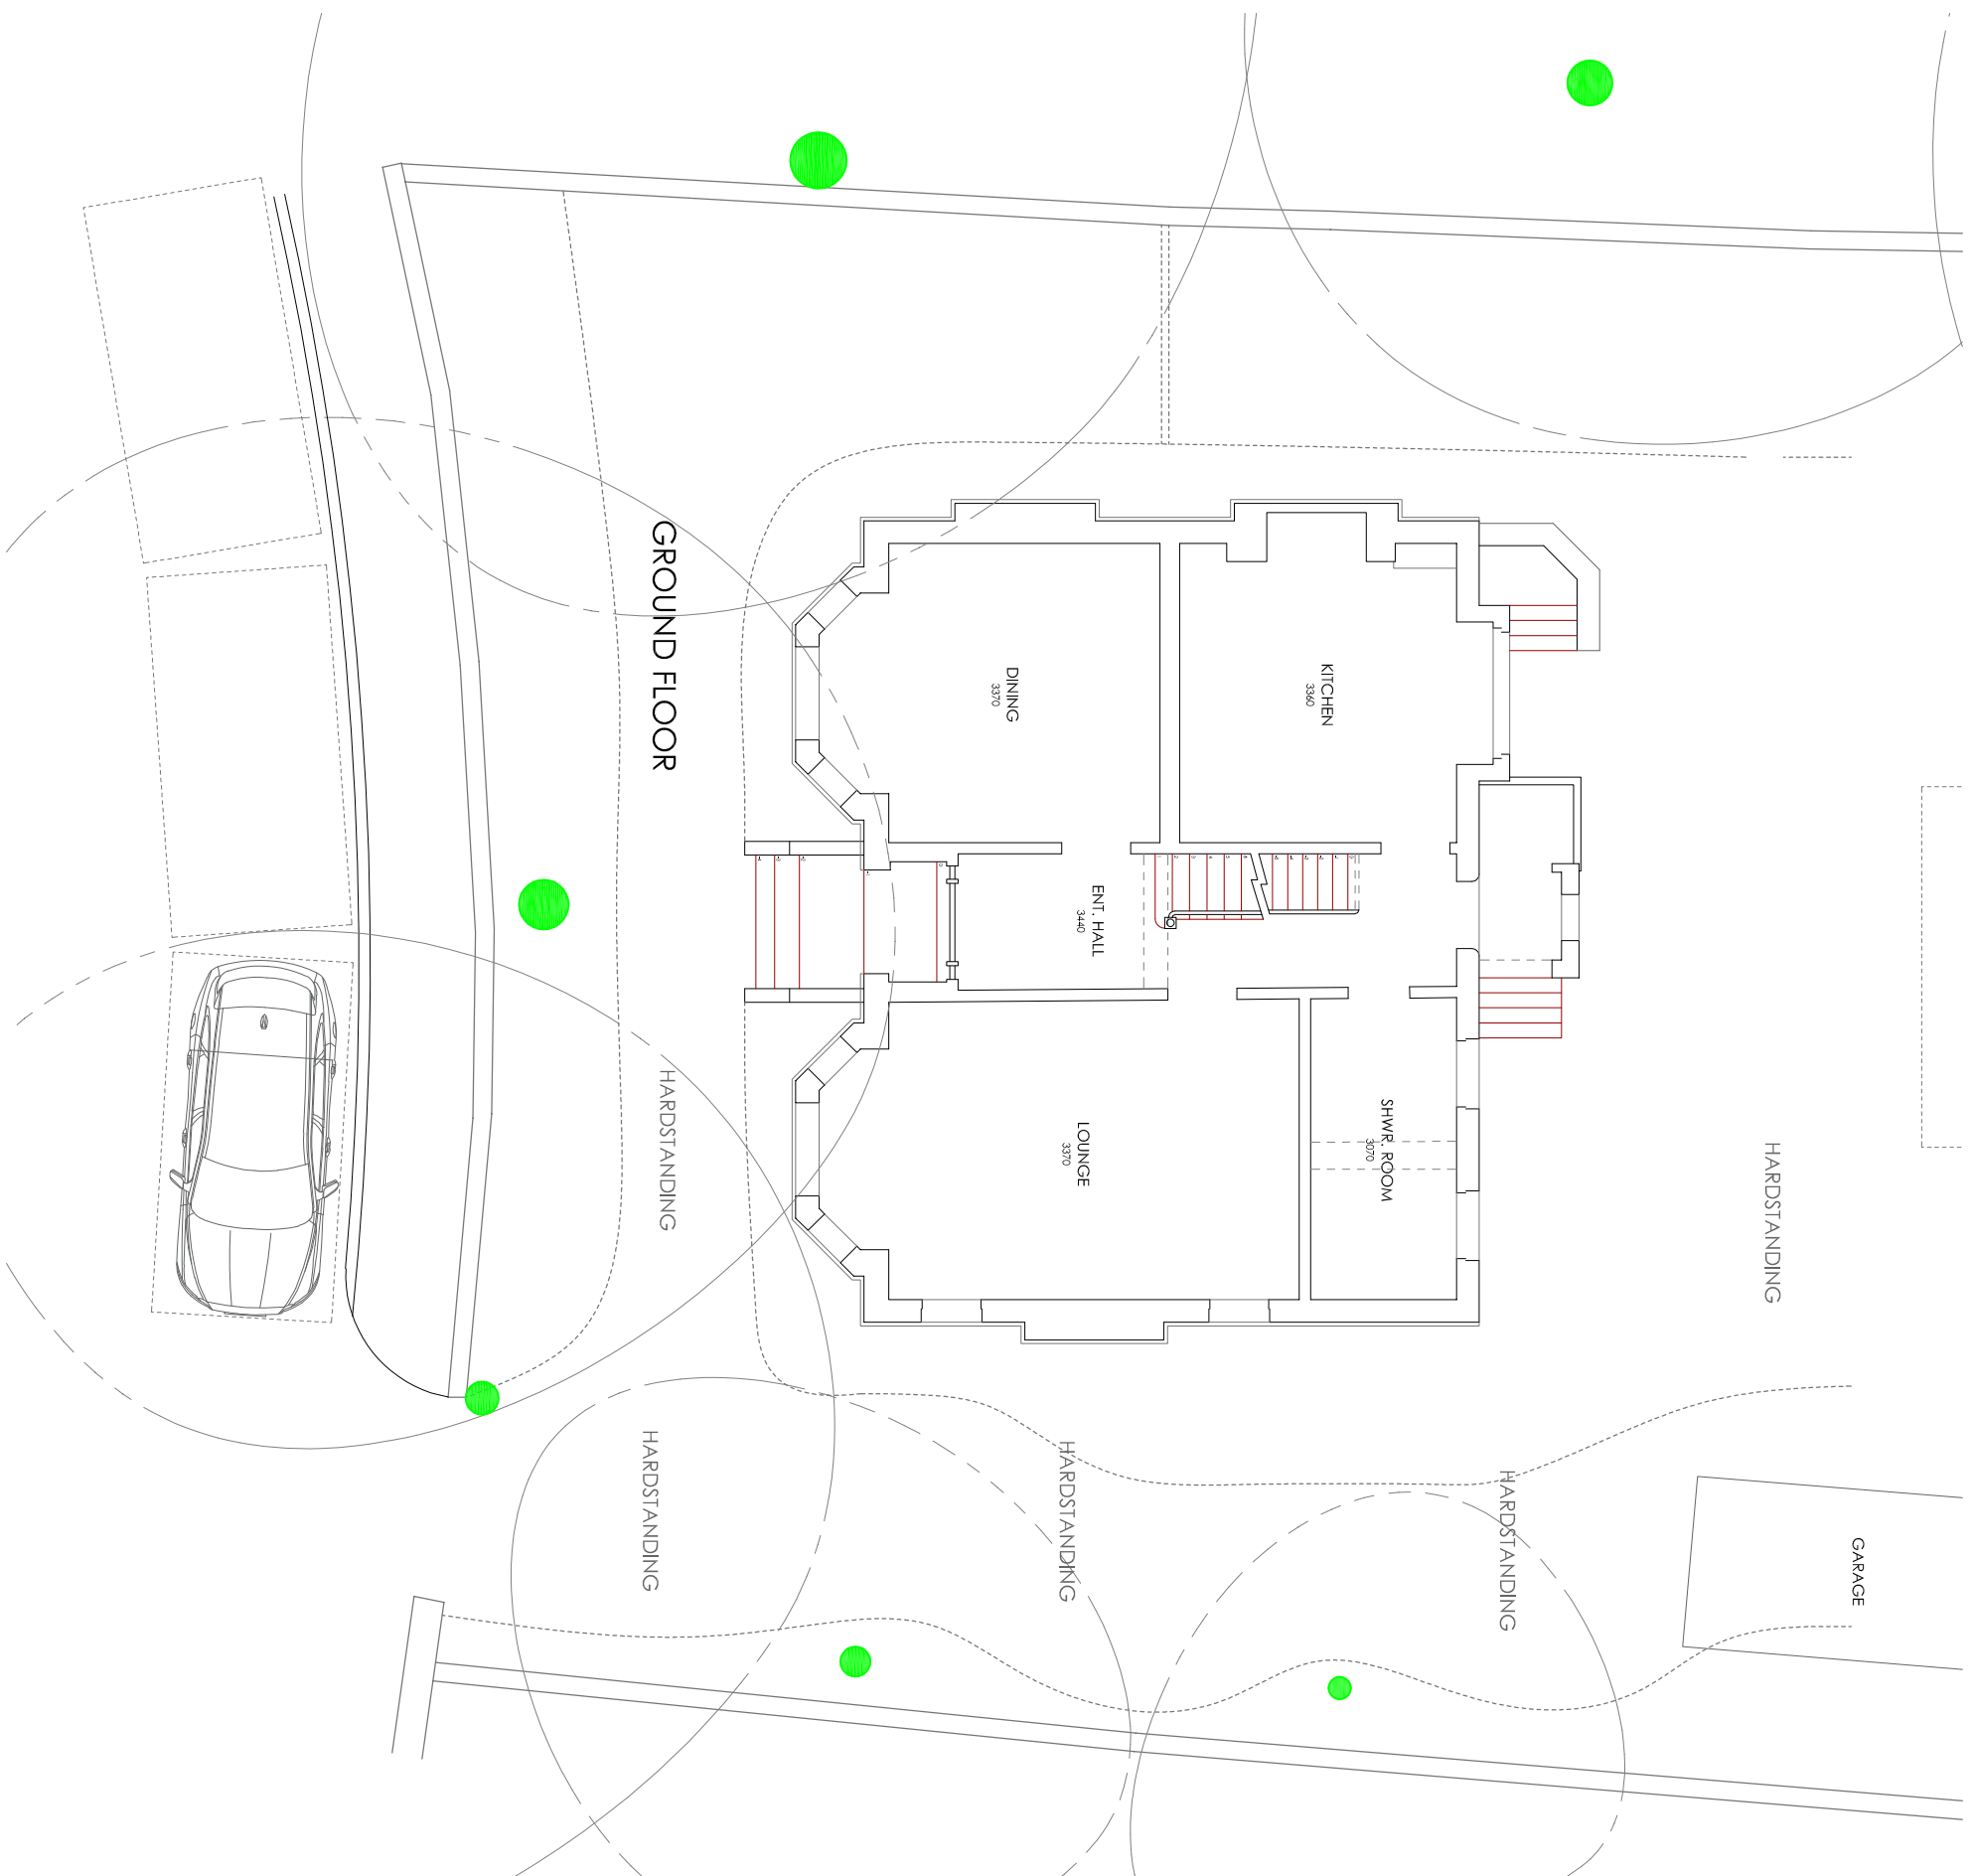


GROUND FLOOR

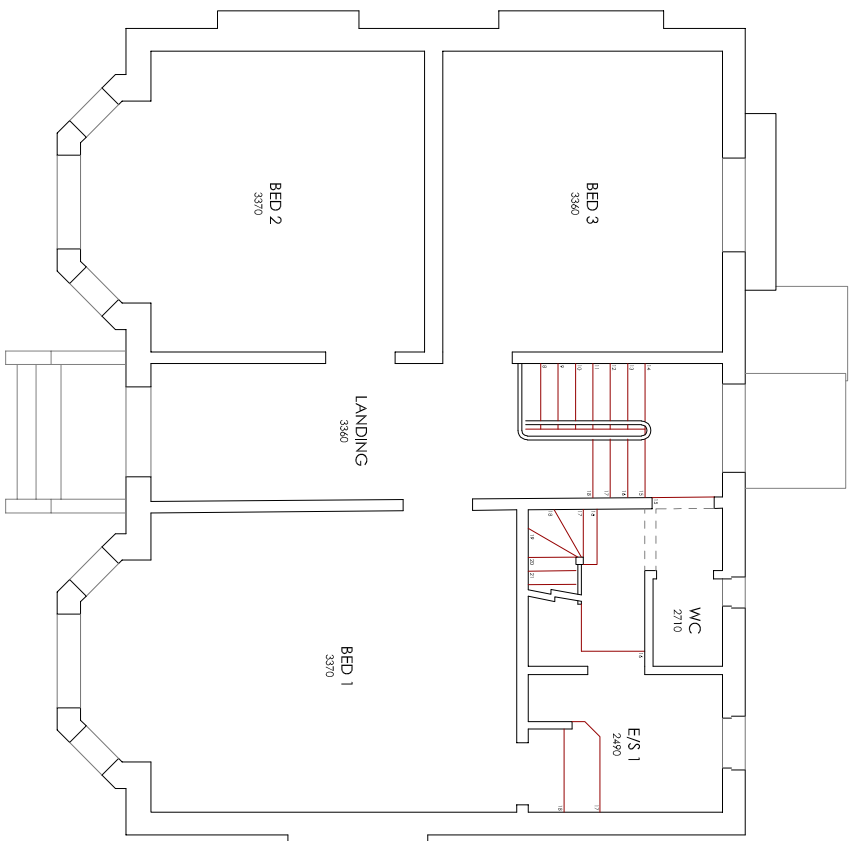


FIRST FLOOR

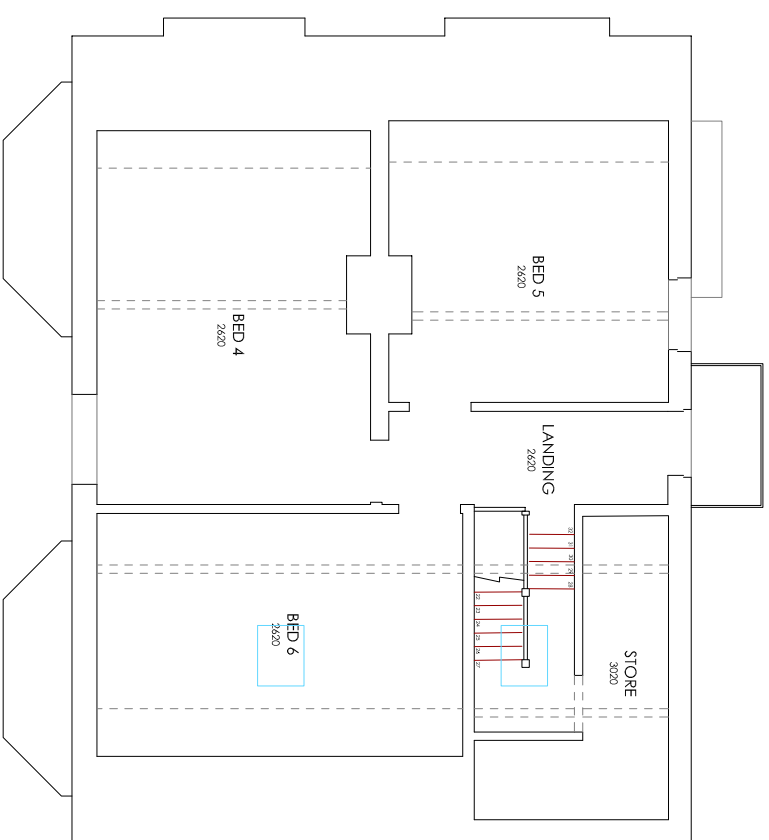


SECOND FLOOR

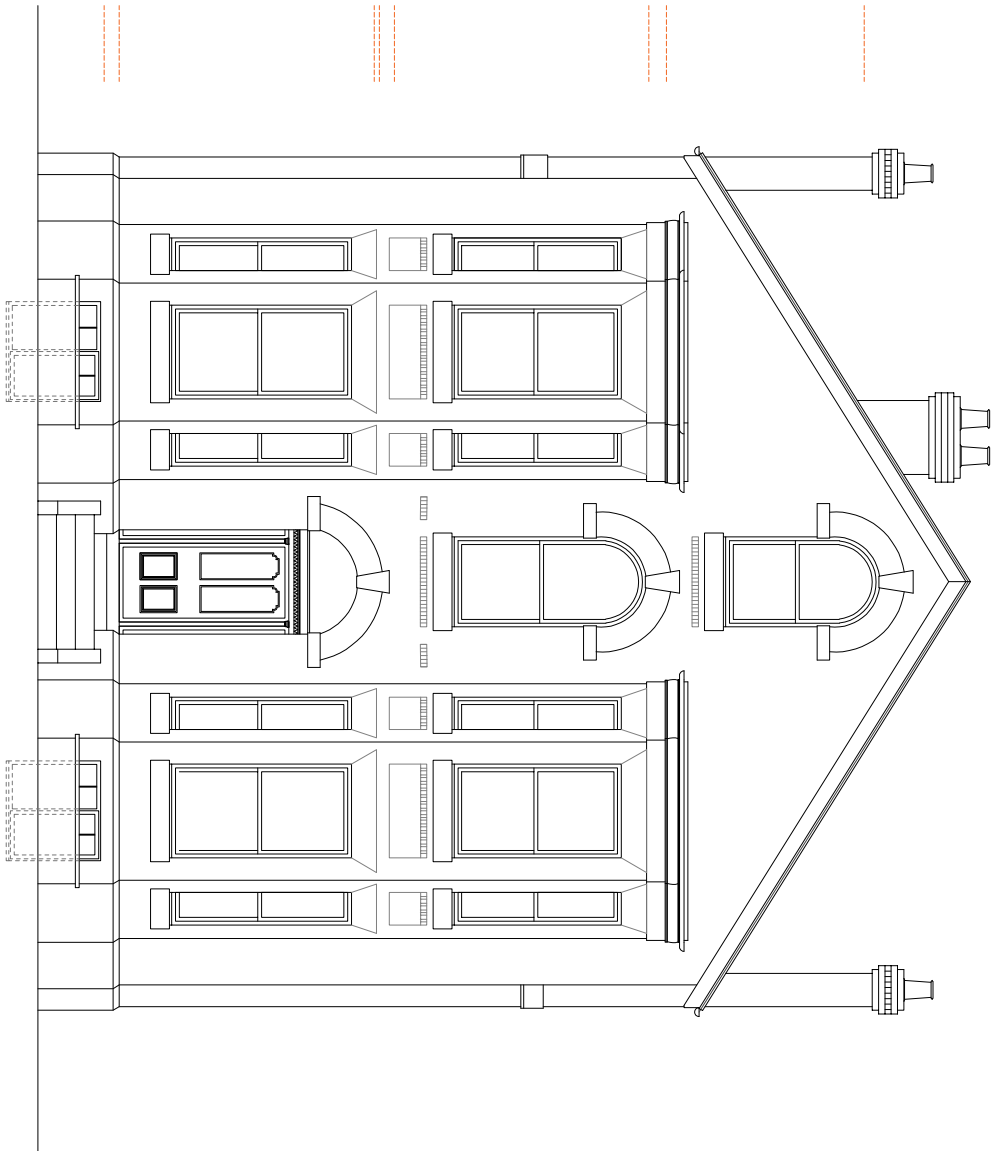


FRONT ELEVATION (SE)

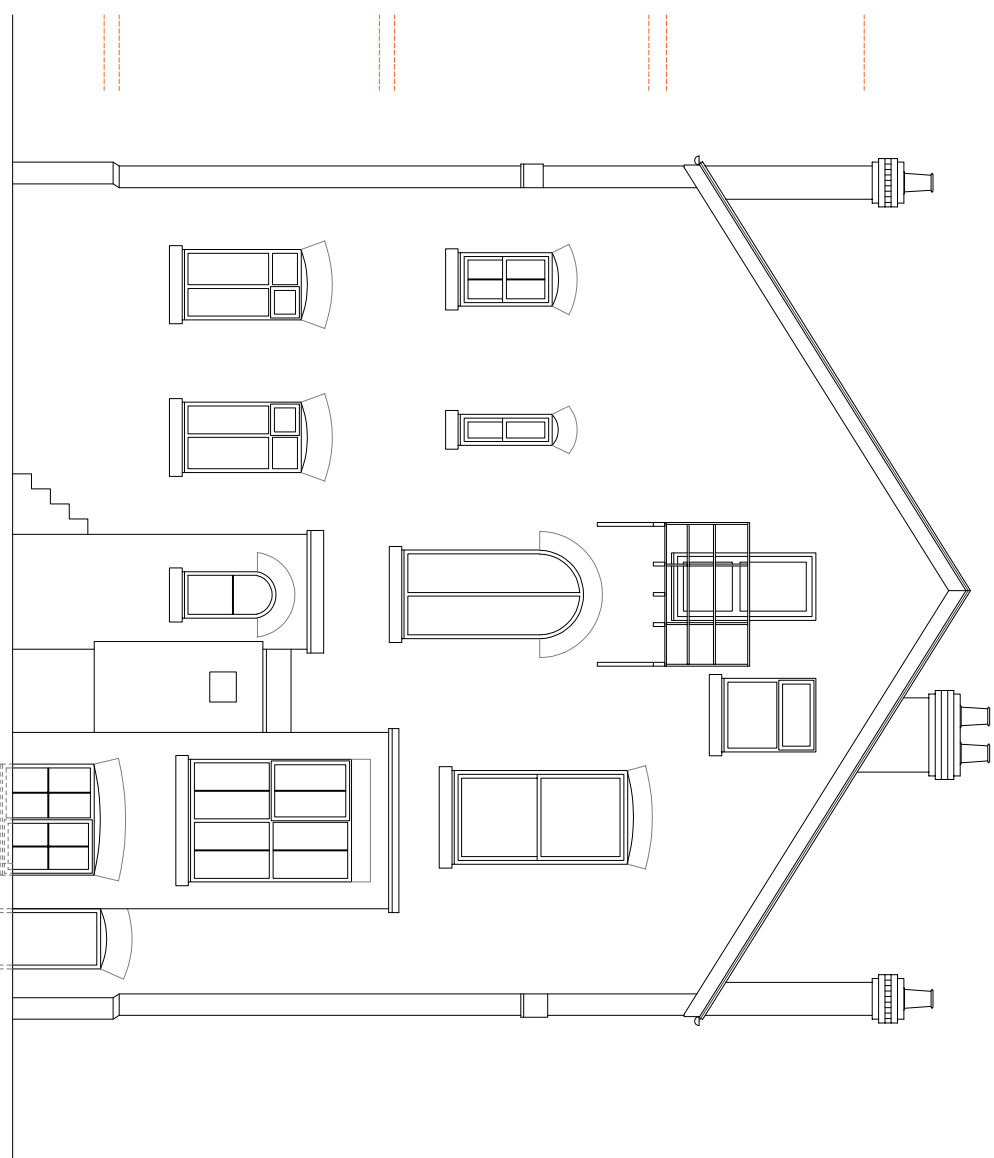

REAR ELEVATION (NW)

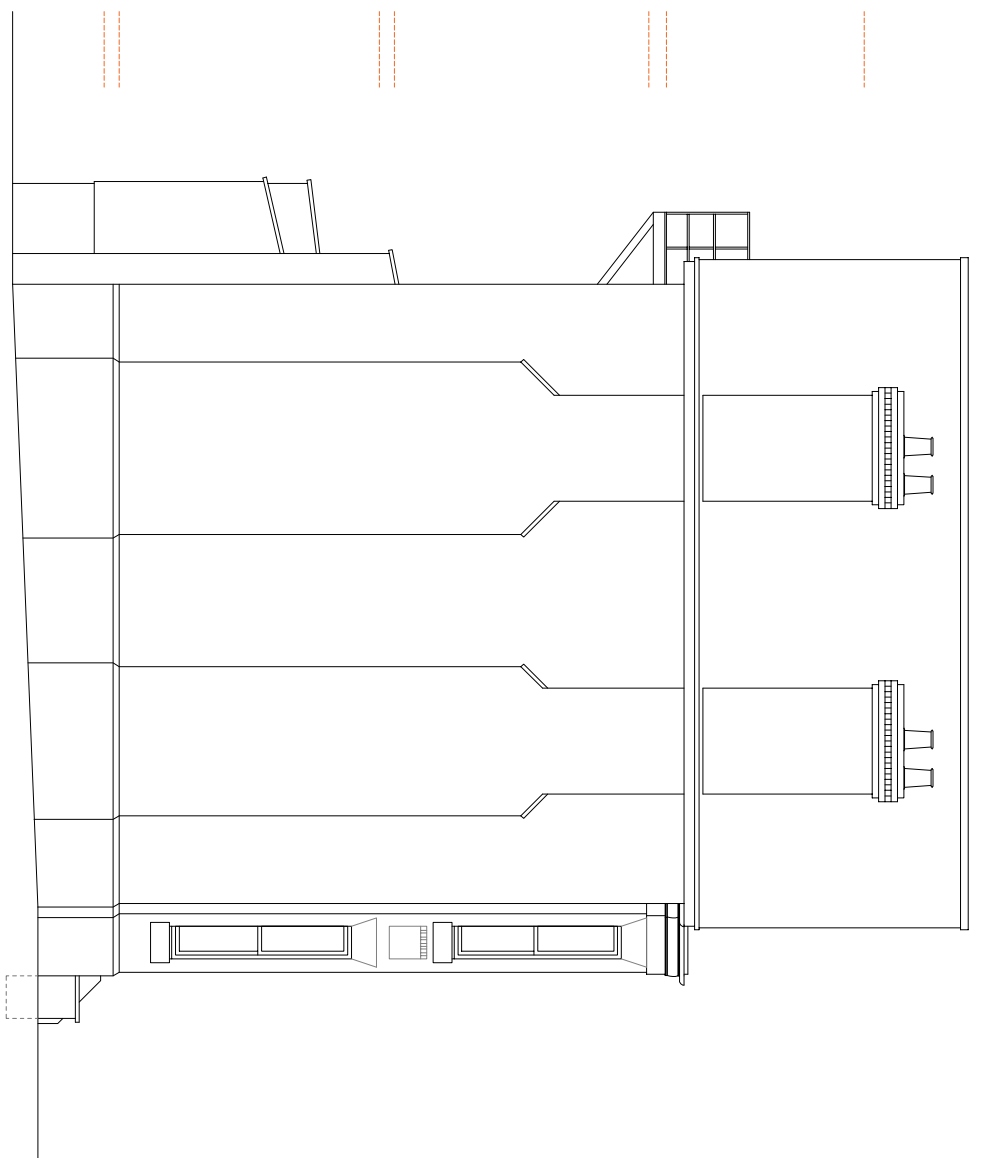

SIDE ELEVATION (SW)

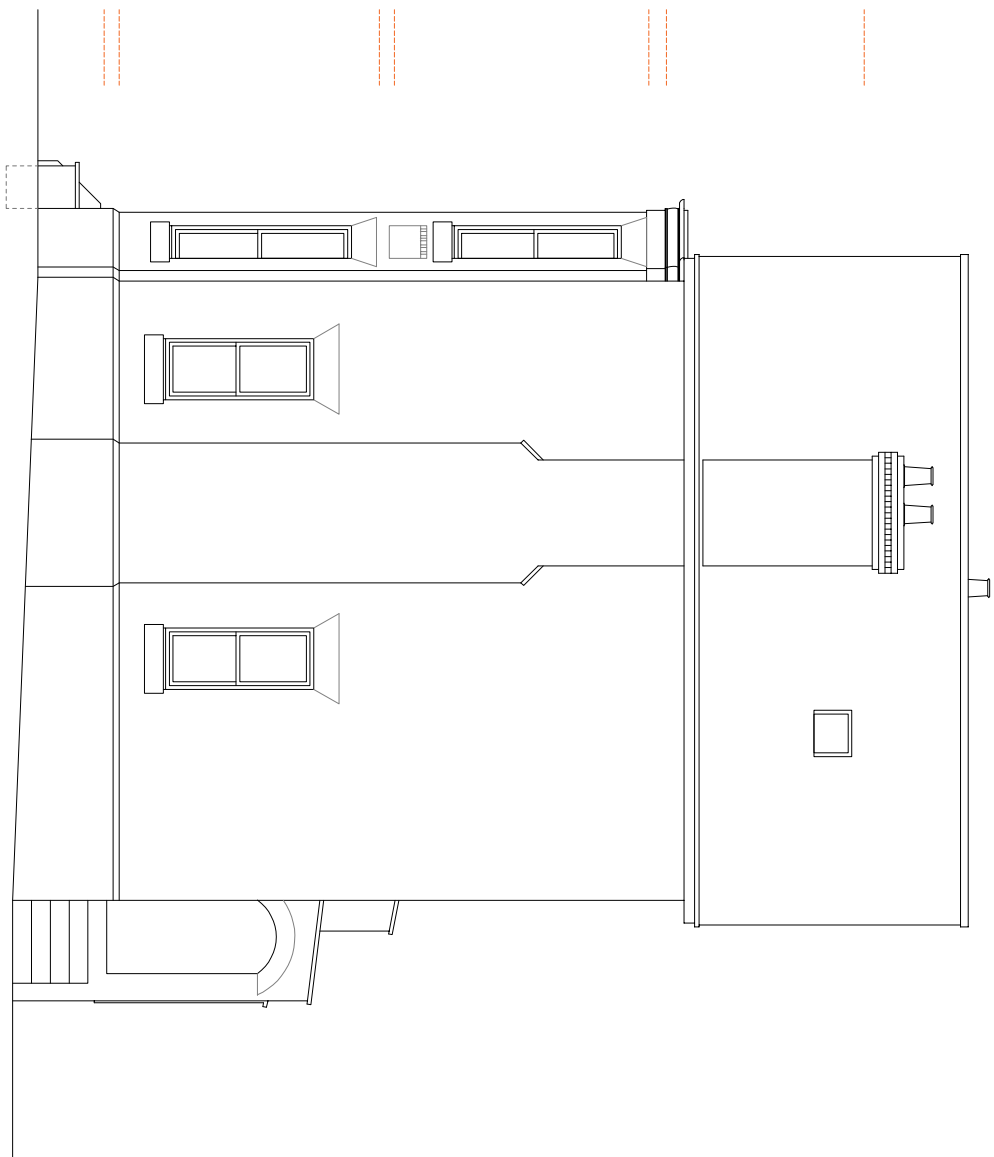

SIDE ELEVATION (NE)

PROJECT REF
25055

DRAWING REF
001

SCALE
1:100 @ A1

DATE
SEPT '25



BLUECHIP ARCHITECTURE

CLIENT

HILLTOP REALTY LTD
10 DEER PARK ROAD
WHALLEY RANGE
MANCHESTER
M16 8FR

PROJECT


2.5 STOREY REAR EXTENSION
INTERNAL REMODELING
CHANGE OF USE TO FORM
6NO SELF-CONTAINED APARTMENTS

DRAWING TITLE

EXISTING FLOOR PLANS
& ELEVATIONS
PLANNING

ISSUED FOR PLANNING APPROVAL

04.11.25

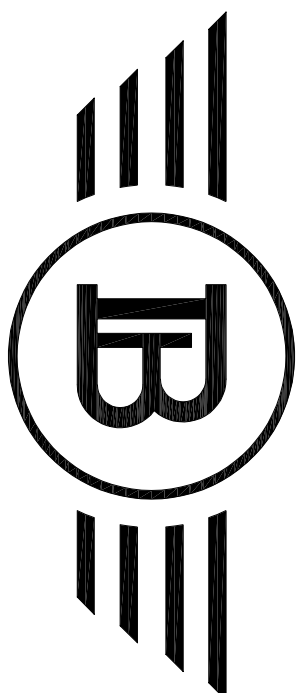

BLUECHIP ARCHITECTURE

07999 294 675
DESIGN@BLUECHIP-ARCHITECTURE.CO.UK
WWW.BLUECHIP-ARCHITECTURE.CO.UK
18 BOATMAN ROAD | WORSLEY | MANCHESTER | M20 9LS
COPYRIGHT PROTECTED & ISSUED UNDER LICENCE TO THE CLIENT NAMED ABOVE. ALL INFORMATION CONTAINED HEREIN IS NON-TRANSFERABLE WITHOUT APPROVAL FROM BLUECHIP ARCHITECTURE LTD.