


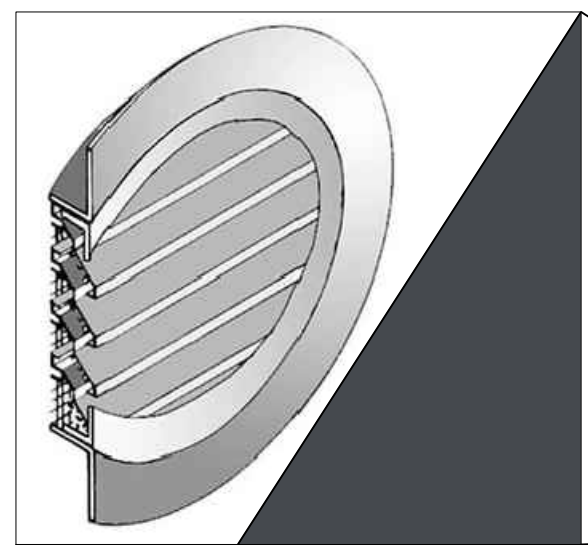

VENTILATION LOUVRE
TEK CIRCULAR LOUVRES - ALUMINIUM
COLOUR: RAL 7024 (GRAPHITE)



PROPOSED SIDE ELEVATION - MILK STREET
(BEHIND PYRAMID ROOF) - 1:100




SPANDREL GLASS PANEL
PLIKINGTON SPANDREL GLASS
COLOUR: RAL 7024 (GRAPHITE)



EXTRACT AIR BRICK
CAST IRON AIR BRICK
COLOUR: BLACK



PROPOSED LIFT CLADDING
VMAZINC STANDING SEAM CLADDING
COLOUR: ANTHRA-ZINC

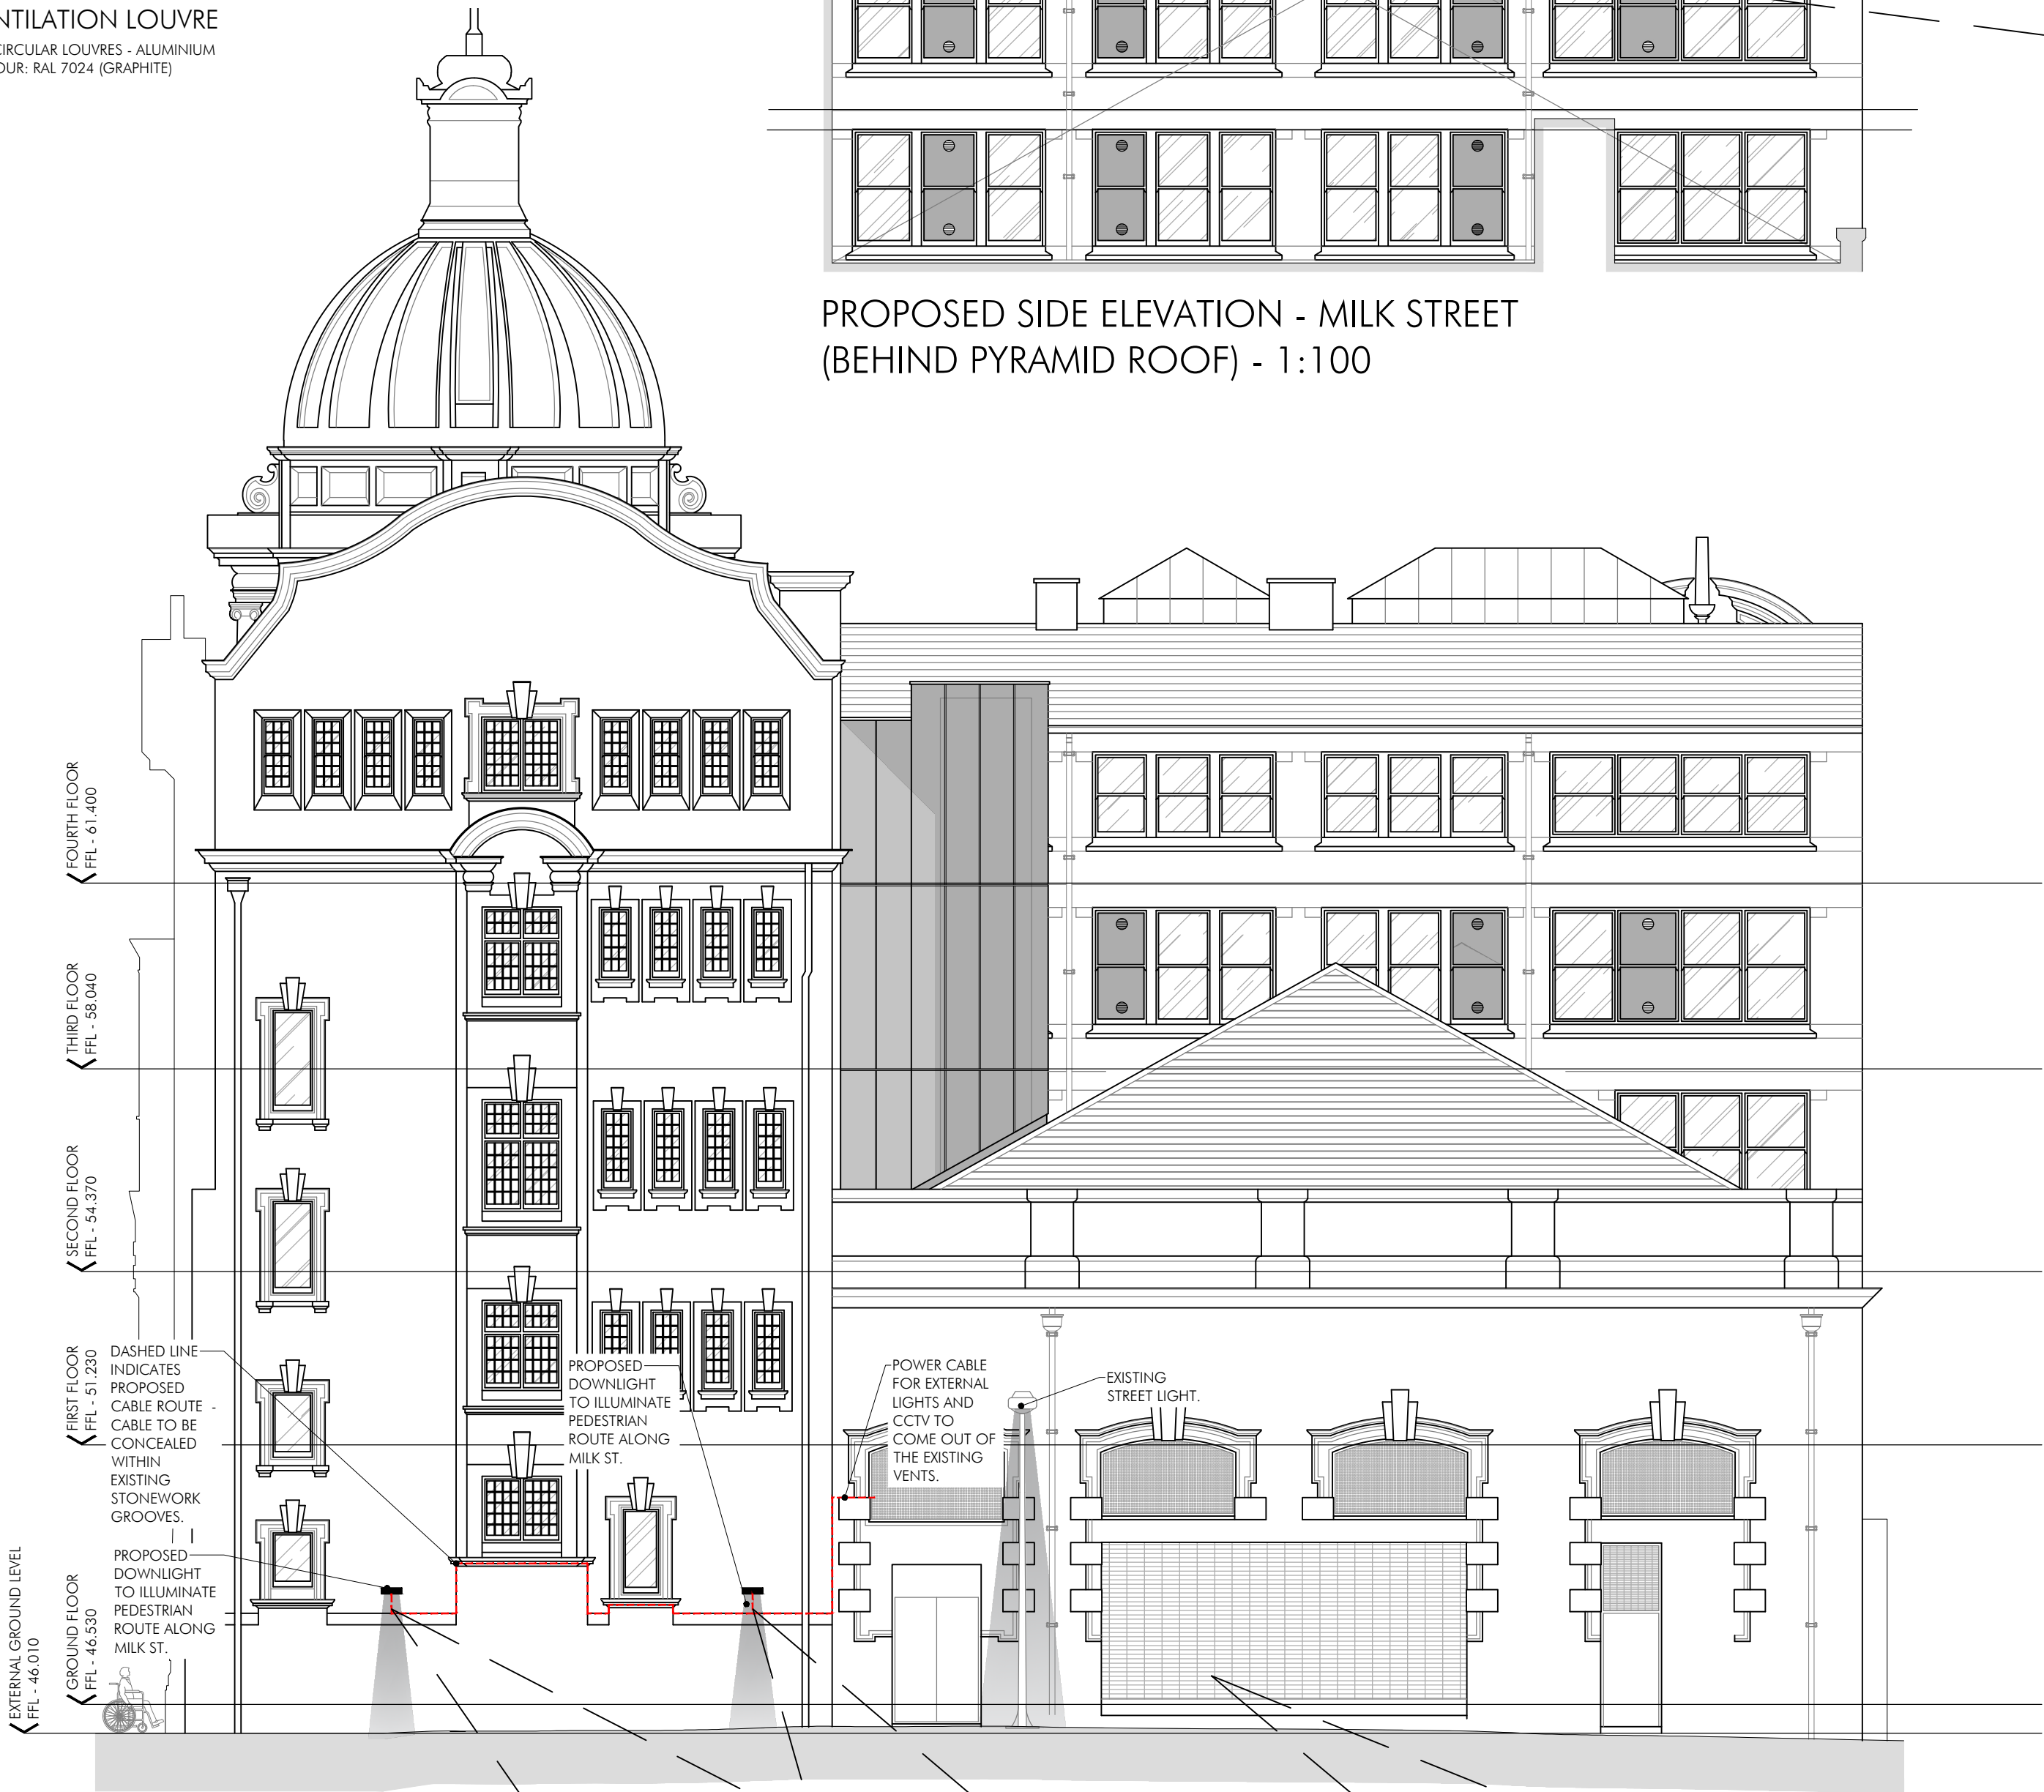

PROPOSED SIDE ELEVATION - MILK STREET
(SOUTH EAST FACING) - 1:100

0 1m 2m 3m 4m 5m 10m
SCALE 1:100 IN METRES



PROPOSED EXTERNAL DOWNLIGHT
CHANTELLE SATIN BLACK UP AND DOWN WALL LIGHT



PROPOSED ROLLER SHUTTER
TUBE & LINK ALUMINIUM ROLLER SHUTTER
COLOUR: RAL 9005 (JET BLACK)



PROPOSED REAR ELEVATION
(NORTH EAST FACING) - 1:100

0 1m 2m 3m 4m 5m 10m
SCALE 1:100 IN METRES



PROPOSED CCTV
VISTA 5MP IP TURRET VARIOFACAL
ANALYTICS NDA4 - BLACK

PC	REV C: CCTV CAMERA CHANGED TO BLACK AS PER PLANNERS REQUEST. CAST IRON AIR GRILLE PROPOSED TO REPLACE PLASTIC GRILLES IN STONE WORK.	12/08/26	SP
PC	REV B: POWER CABLE ROUTE INDICATED. CCTV CAMERA ADDED.	21/05/26	SP
PC	REV A: FINISH OF ROLLER SHUTTER AMENDED TO MATCH MATERIALS SCHEDULE. EXTRACT LOUVRE ADDED.	20/03/26	SP
PC DRAWN	DRAWN REVISION	DEC 25 DATE	SP VER

PLANNING ISSUE	PROJECT INNKEEPERS COLLECTION 1-3 YORK STREET (BROWNS) MANCHESTER			<div> ALLISON PIKE ARCHITECTS & DESIGNERS</div> <div>7 Buxton Road West, Disley, Stockport, Cheshire, SK12 2AE. Website: www.allisonpike.com</div> <div>Telephone: 01663 763000 Facsimile: 01663 766772 Email: studio@allisonpike.com</div> <div>© Allison Pike Partnership Limited.</div>
	TITLE PROPOSED ELEVATIONS EXTERNAL MATERIAL SPECIFICATION			
	SCALE 1:100 @ A1			
	JOB No MAB46	DRAWING No AP102	REV C	