


- KEY
- ① Existing main entrance
 - ② Existing auto doors
 - ③ Existing auto door vinyl
 - ④ Existing safety manifestation
 - ⑤ Existing letter box to be removed. Existing glazing to be replaced with new
 - ⑥ Existing night safe to be removed. Existing glazing to be replaced with new
 - ⑦ Existing individual letter signage to be removed and make good
 - ⑧ Existing projecting sign to be removed and make good
 - ⑨ Existing CCTV camera to be removed and make good
 - ⑩ Existing external ATMs to be removed. Existing glazing to be replaced with new and install new safety manifestation on glazing
 - ⑪ Existing dark blue vinyl applied on windows internally to be removed
 - ⑫ Existing branch opening hour vinyl to be removed

STATUTORY STATUS	
LISTED	YES - GRADE II
CONSERVATION	YES

NOTE
This drawing has been prepared from historical information that cannot be guaranteed accurate.
Responsibility is not accepted for errors made by others in scaling from this drawing. All construction information should be taken from figured dimensions only. All dimensions should be checked on site prior to the manufacture of any components. No services should pass through or over the Boxes & Parcels room. No sprinklers to be located in the Comms Room

HATCHING

	New Secure Partition wall		Area not in scope
	New Partition wall		Barrier Matting
	Book Room Secure wall		Banking Hall Vinyl Flooring
	Existing Partition wall		Staff Room Vinyl Flooring
	Structural wall		

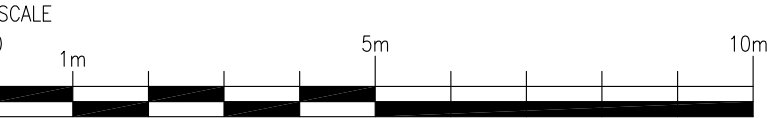

PLANNING

DATE : REV DRAWN CHECKED NOTES.

ISG
Boleyn House,
St Augustines
Business Park,
Whitstable,
Kent CT5 2QJ

Project

MANCHESTER ST ANNS SQ

MANSFIELD CHAMBERS, 17-21 ST ANNS SQUARE
MANCHESTER
M2 7PW
PIM No.

Drawing Title

**FRONT ELEVATION
AS PROPOSED
CLOSURE 2022**

Branch Sort Code	Branch ID	Supplier Project No	
		BY107888	
Scale 1:100@A3	Drawn PC	Checked —	Date 19/04/2022
Drg.No BY107888_221			Revision —

Architectural Practice: ISG Design Hub