



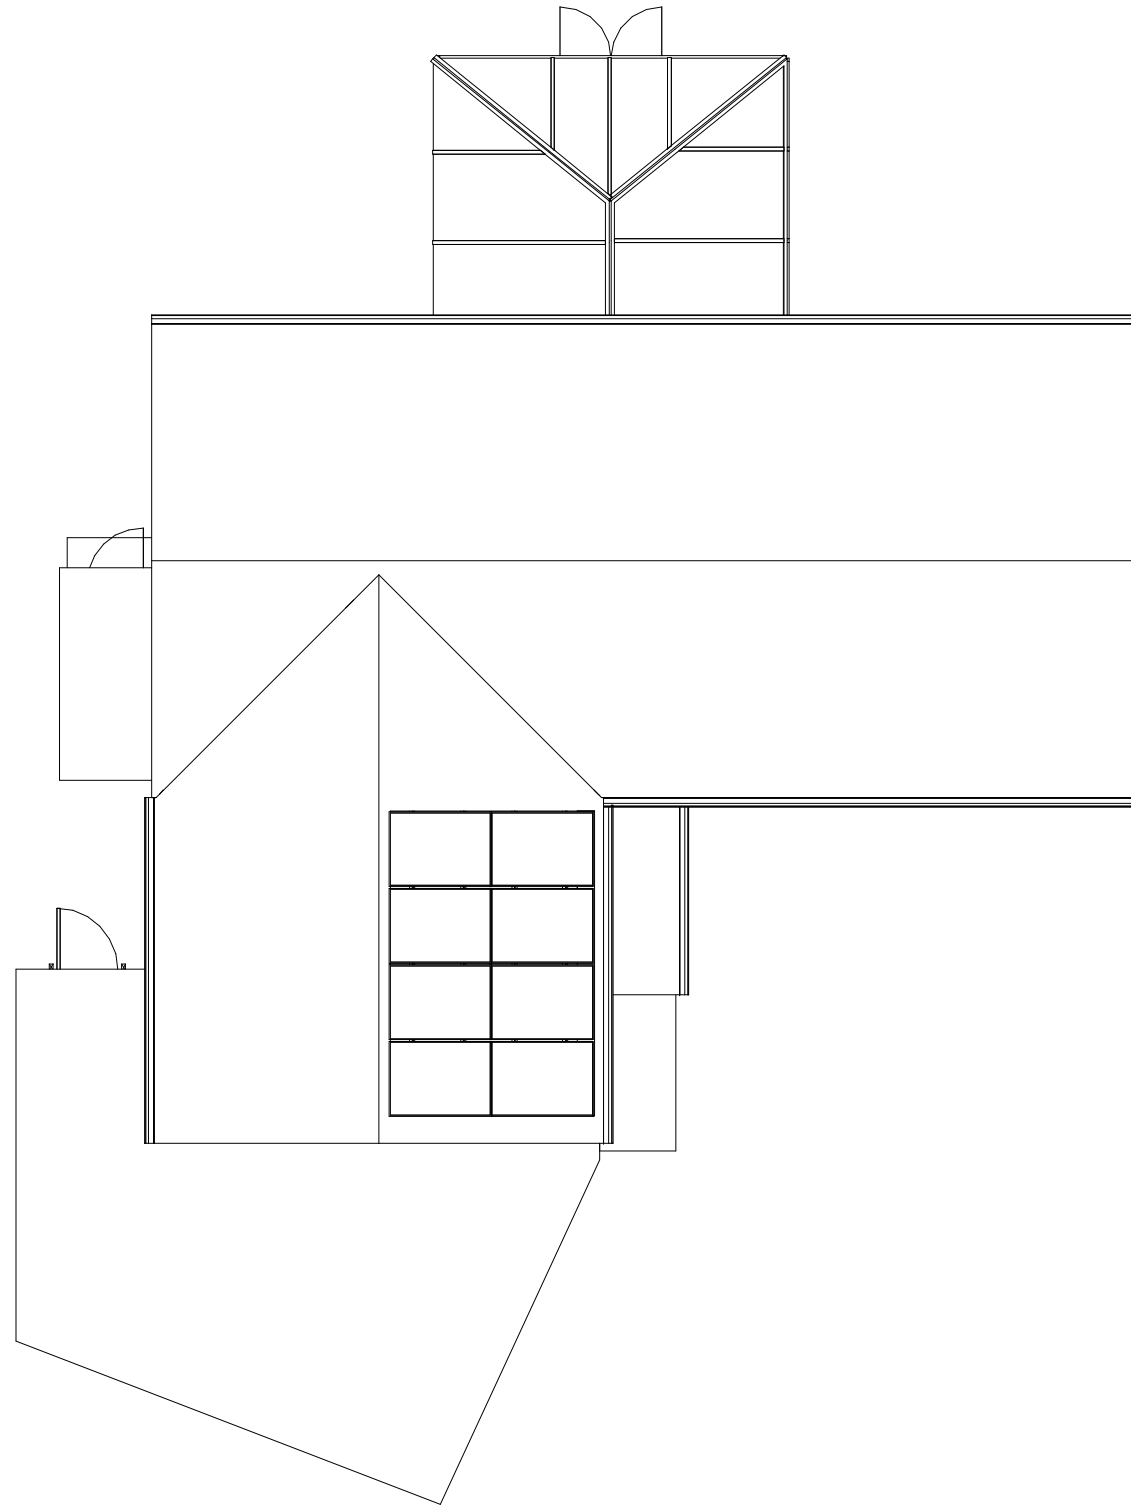

Roof Plan - Proposed

1 : 100

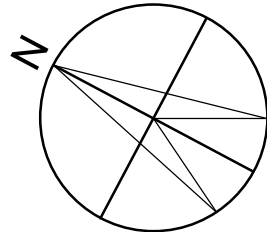

GRAPHIC SCALE: 1:100

A	Issued for Planning	JOB	ARAN	21/04/2022
Rev	Description	Drawn	Issued	Date

0 1 2 3 4 5 10
