


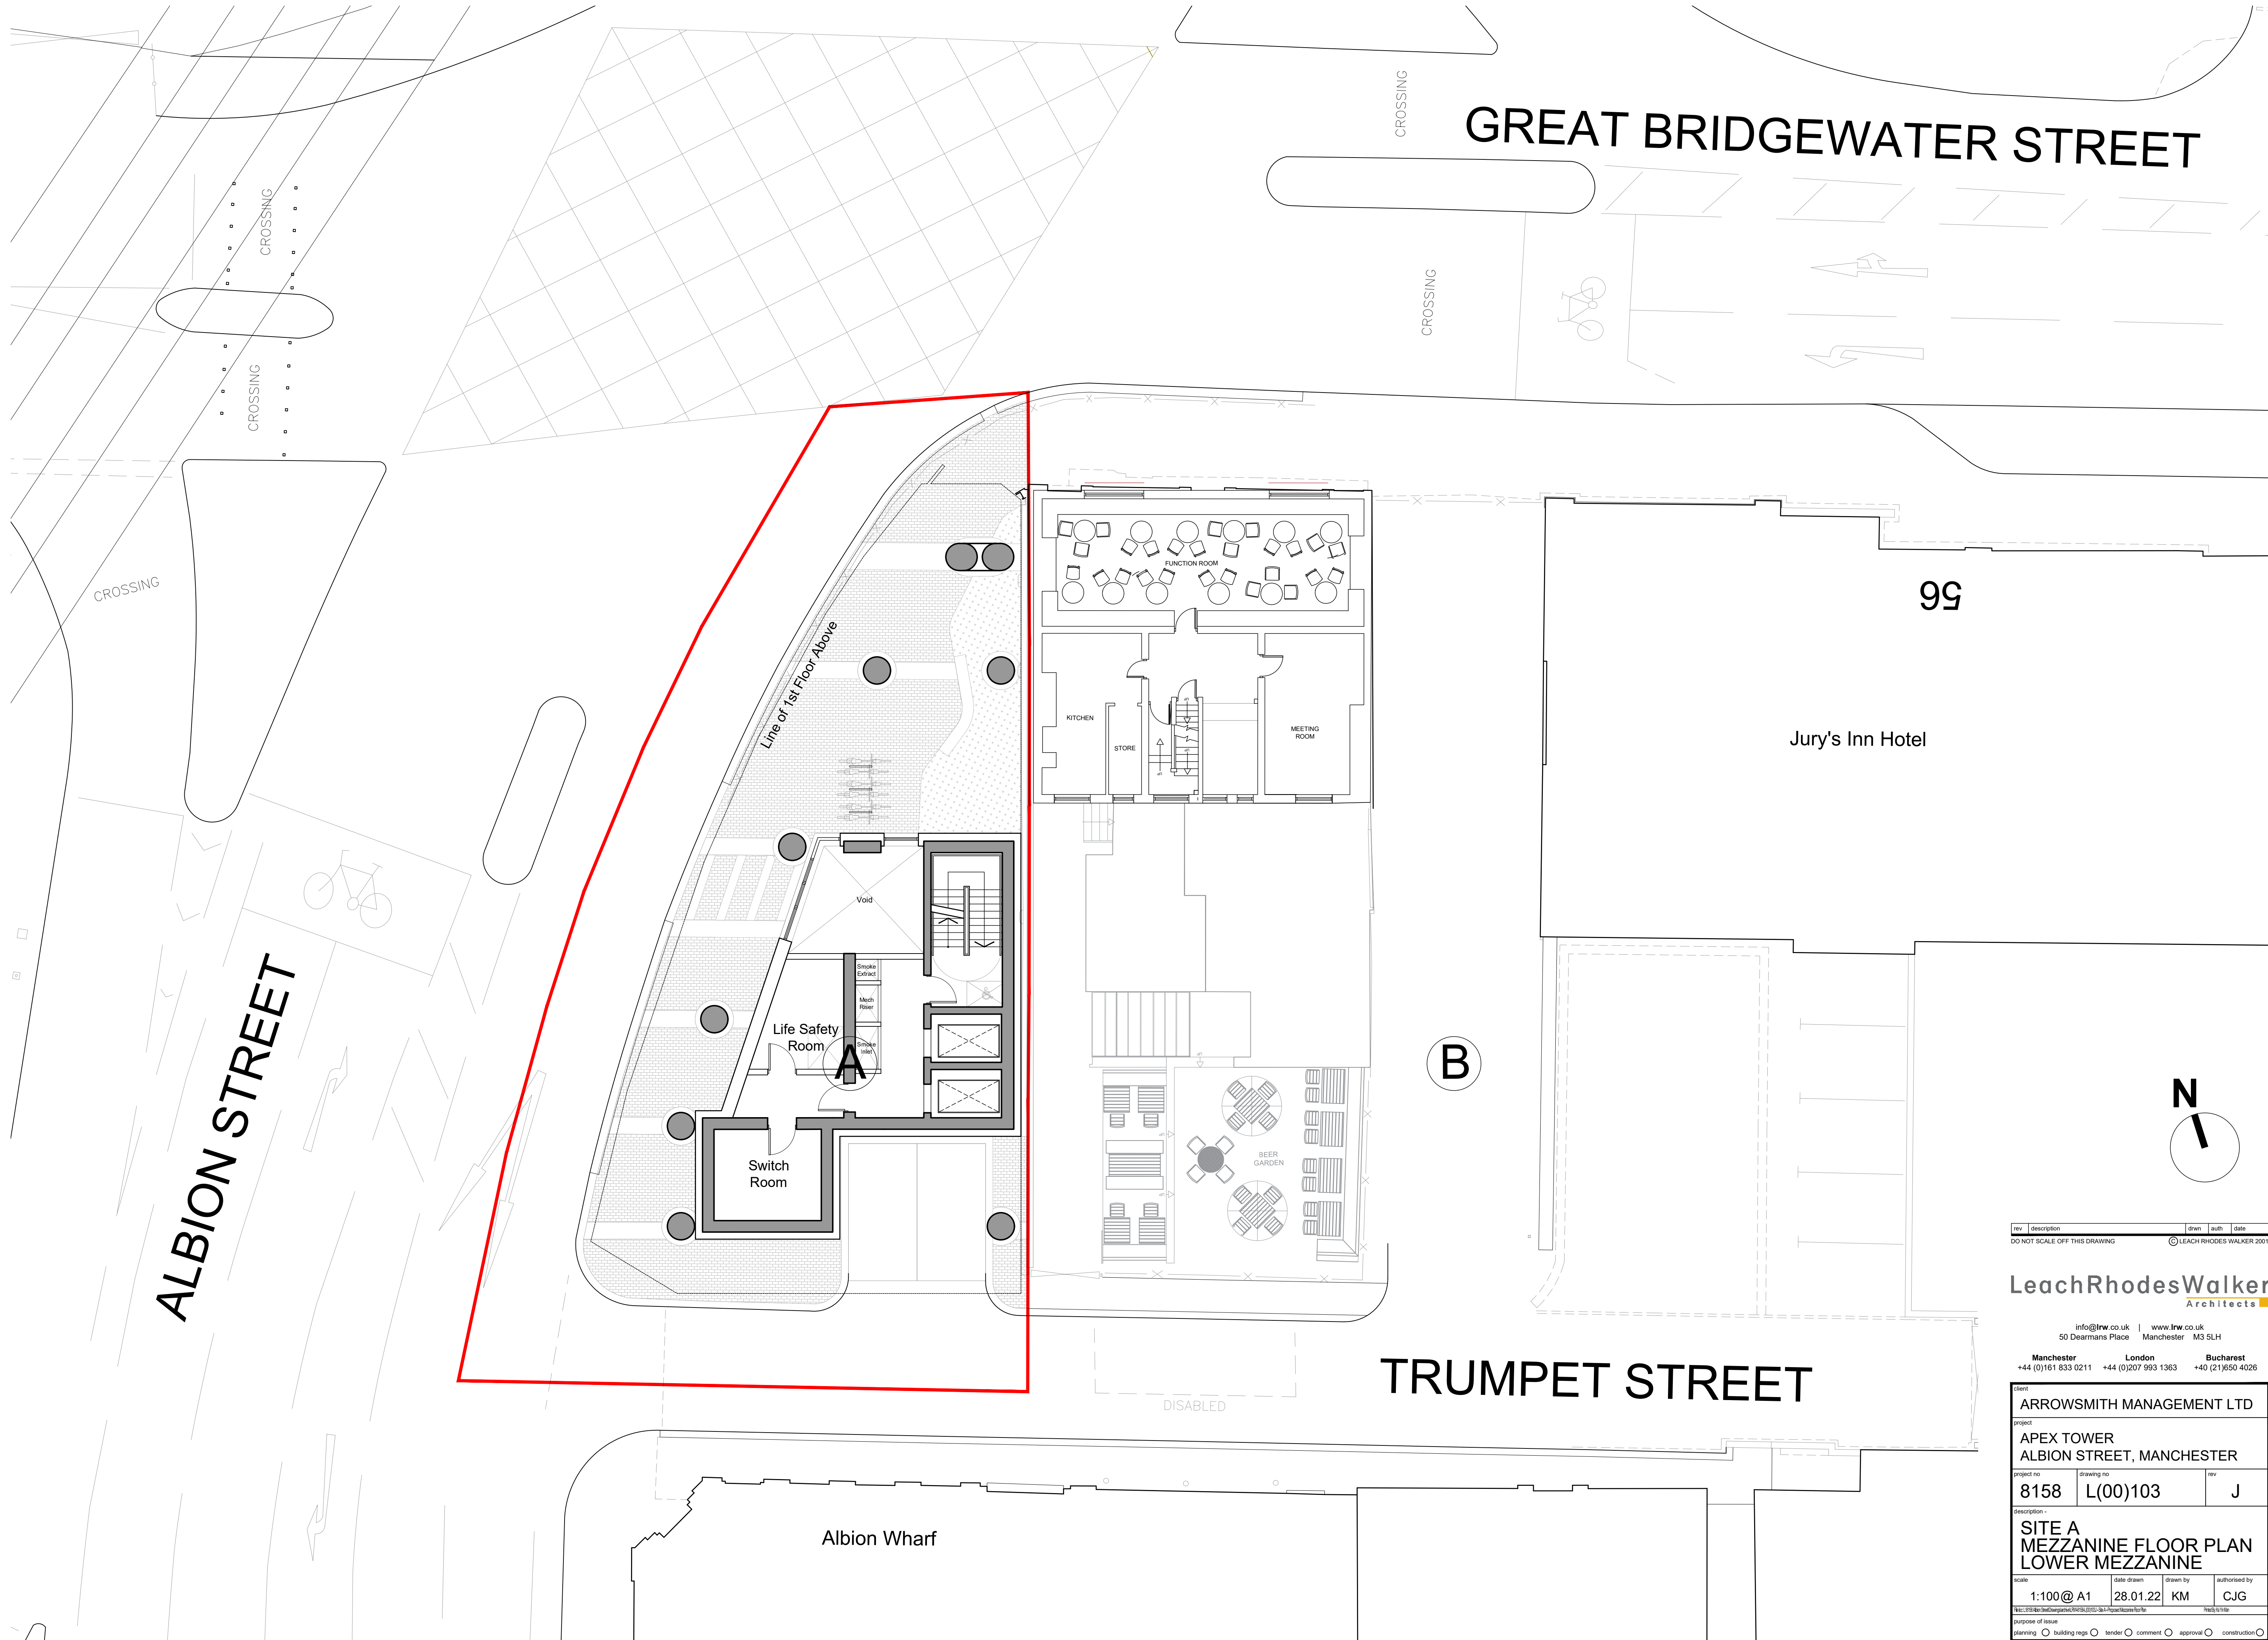

| rev                           | description | drawn | auth | date |
|-------------------------------|-------------|-------|------|------|
| DO NOT SCALE OFF THIS DRAWING |             |       |      |      |

LeachRhodesWalker  
Architects

info@lrw.co.uk | www.lrw.co.uk  
50 Dearmans Place Manchester M3 5LH  
Manchester London Bucharest  
+44 (0)161 833 0211 +44 (0)207 993 1363 +40 (21)650 4026

|   |                        |                |                      |
|---|------------------------|----------------|----------------------|
| client<br>ARROWSMITH MANAGEMENT LTD   |                        |                |                      |
| project<br>APEX TOWER<br>ALBION STREET, MANCHESTER   |                        |                |                      |
| project no<br>8158   | drawing no<br>L(00)103 | rev<br>J       |                      |
| description -<br>SITE A<br>MEZZANINE FLOOR PLAN<br>LOWER MEZZANINE   |                        |                |                      |
| scale<br>1:100 @ A1   | date drawn<br>28.01.22 | drawn by<br>KM | authorised by<br>CJG |
| file: \\fs1\projects\apex\project\001\001\001\001\001\001\001\001\001\001\001\001\001\001\001\001\001\001\001\001\001\001\001\001\001\001\001\001\001\001\001\001\001\001\001\001\001\001\001\001\001\001\001\001\001\001\001\001\001\001\001\001\001\001\001\001\001\001\001\001\001\001\001\001\001\001\001\001\001\001\001\001\001\001\001\001\001\001\001\001\001\001\001\001\001\001\001\001\001\001\001\001\001\001\001\001\001\001\001\001\001\001\001\001\001\001\001\001\001\001\001\001\001\001\001\001\001\001\001\001\001\001\001\001\001\001\001\001\001\001\001\001\001\001\001\001\001\001\001\001\001\001\001\001\001\001\001\001\001\001\001\001\001\001\001\001\001\001\001\001\001\001\001\001\001\001\001\001\001\001\001\001\001\001\001\001\001\001\001\001\001\001\001\001\001\001\001\001\001\001\001\001\001\001\001\001\001\001\001\001\001\001\001\001\001\001\001\001\001\001\001\ |                        |                |                      |