


1.

ALL DIMENSIONS ARE IN MILLIMETRES AND LEVELS IN METERS UNLESS OTHERWISE SPECIFIED. ALL MEASUREMENTS SHOULD BE VERIFIED ON SITE PRIOR TO WORKS BEING UNDERTAKEN
2.

THIS DRAWING IS TO BE READ IN CONJUNCTION WITH ALL OTHER RELATED DRAWINGS AND SPECIFICATIONS.

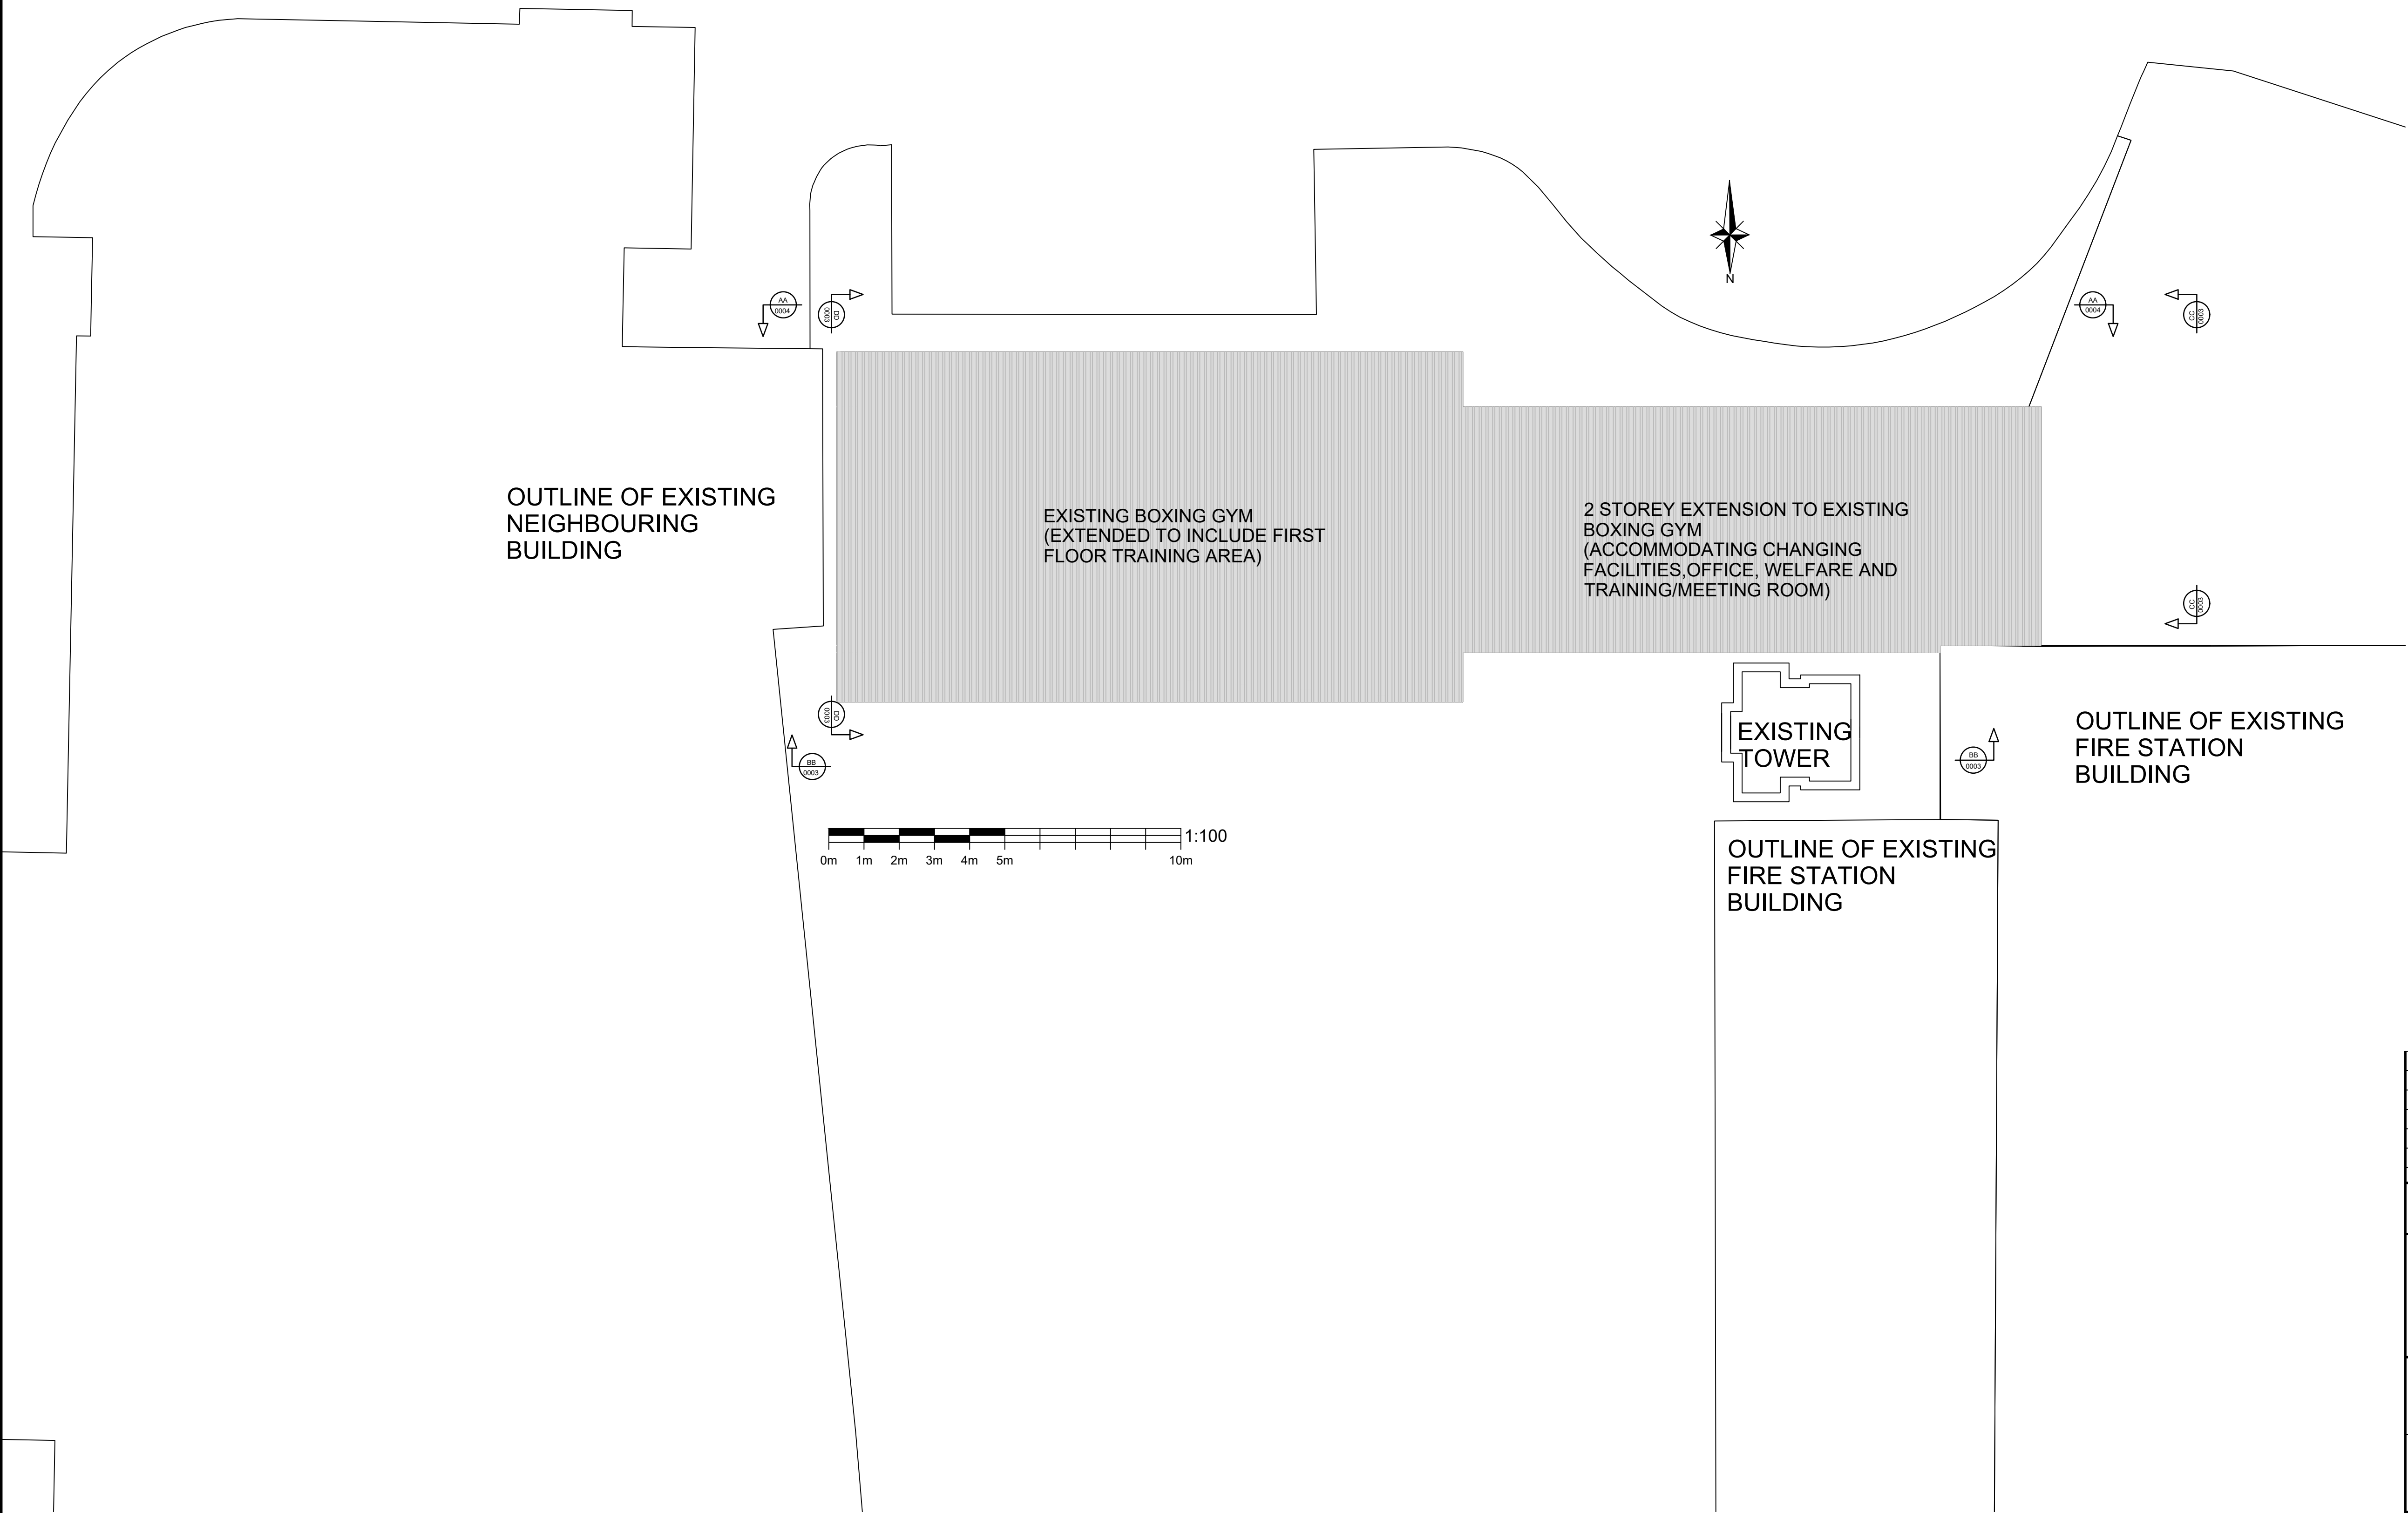

PROPOSED SITE PLAN
SCALE 1:100

--	--	