


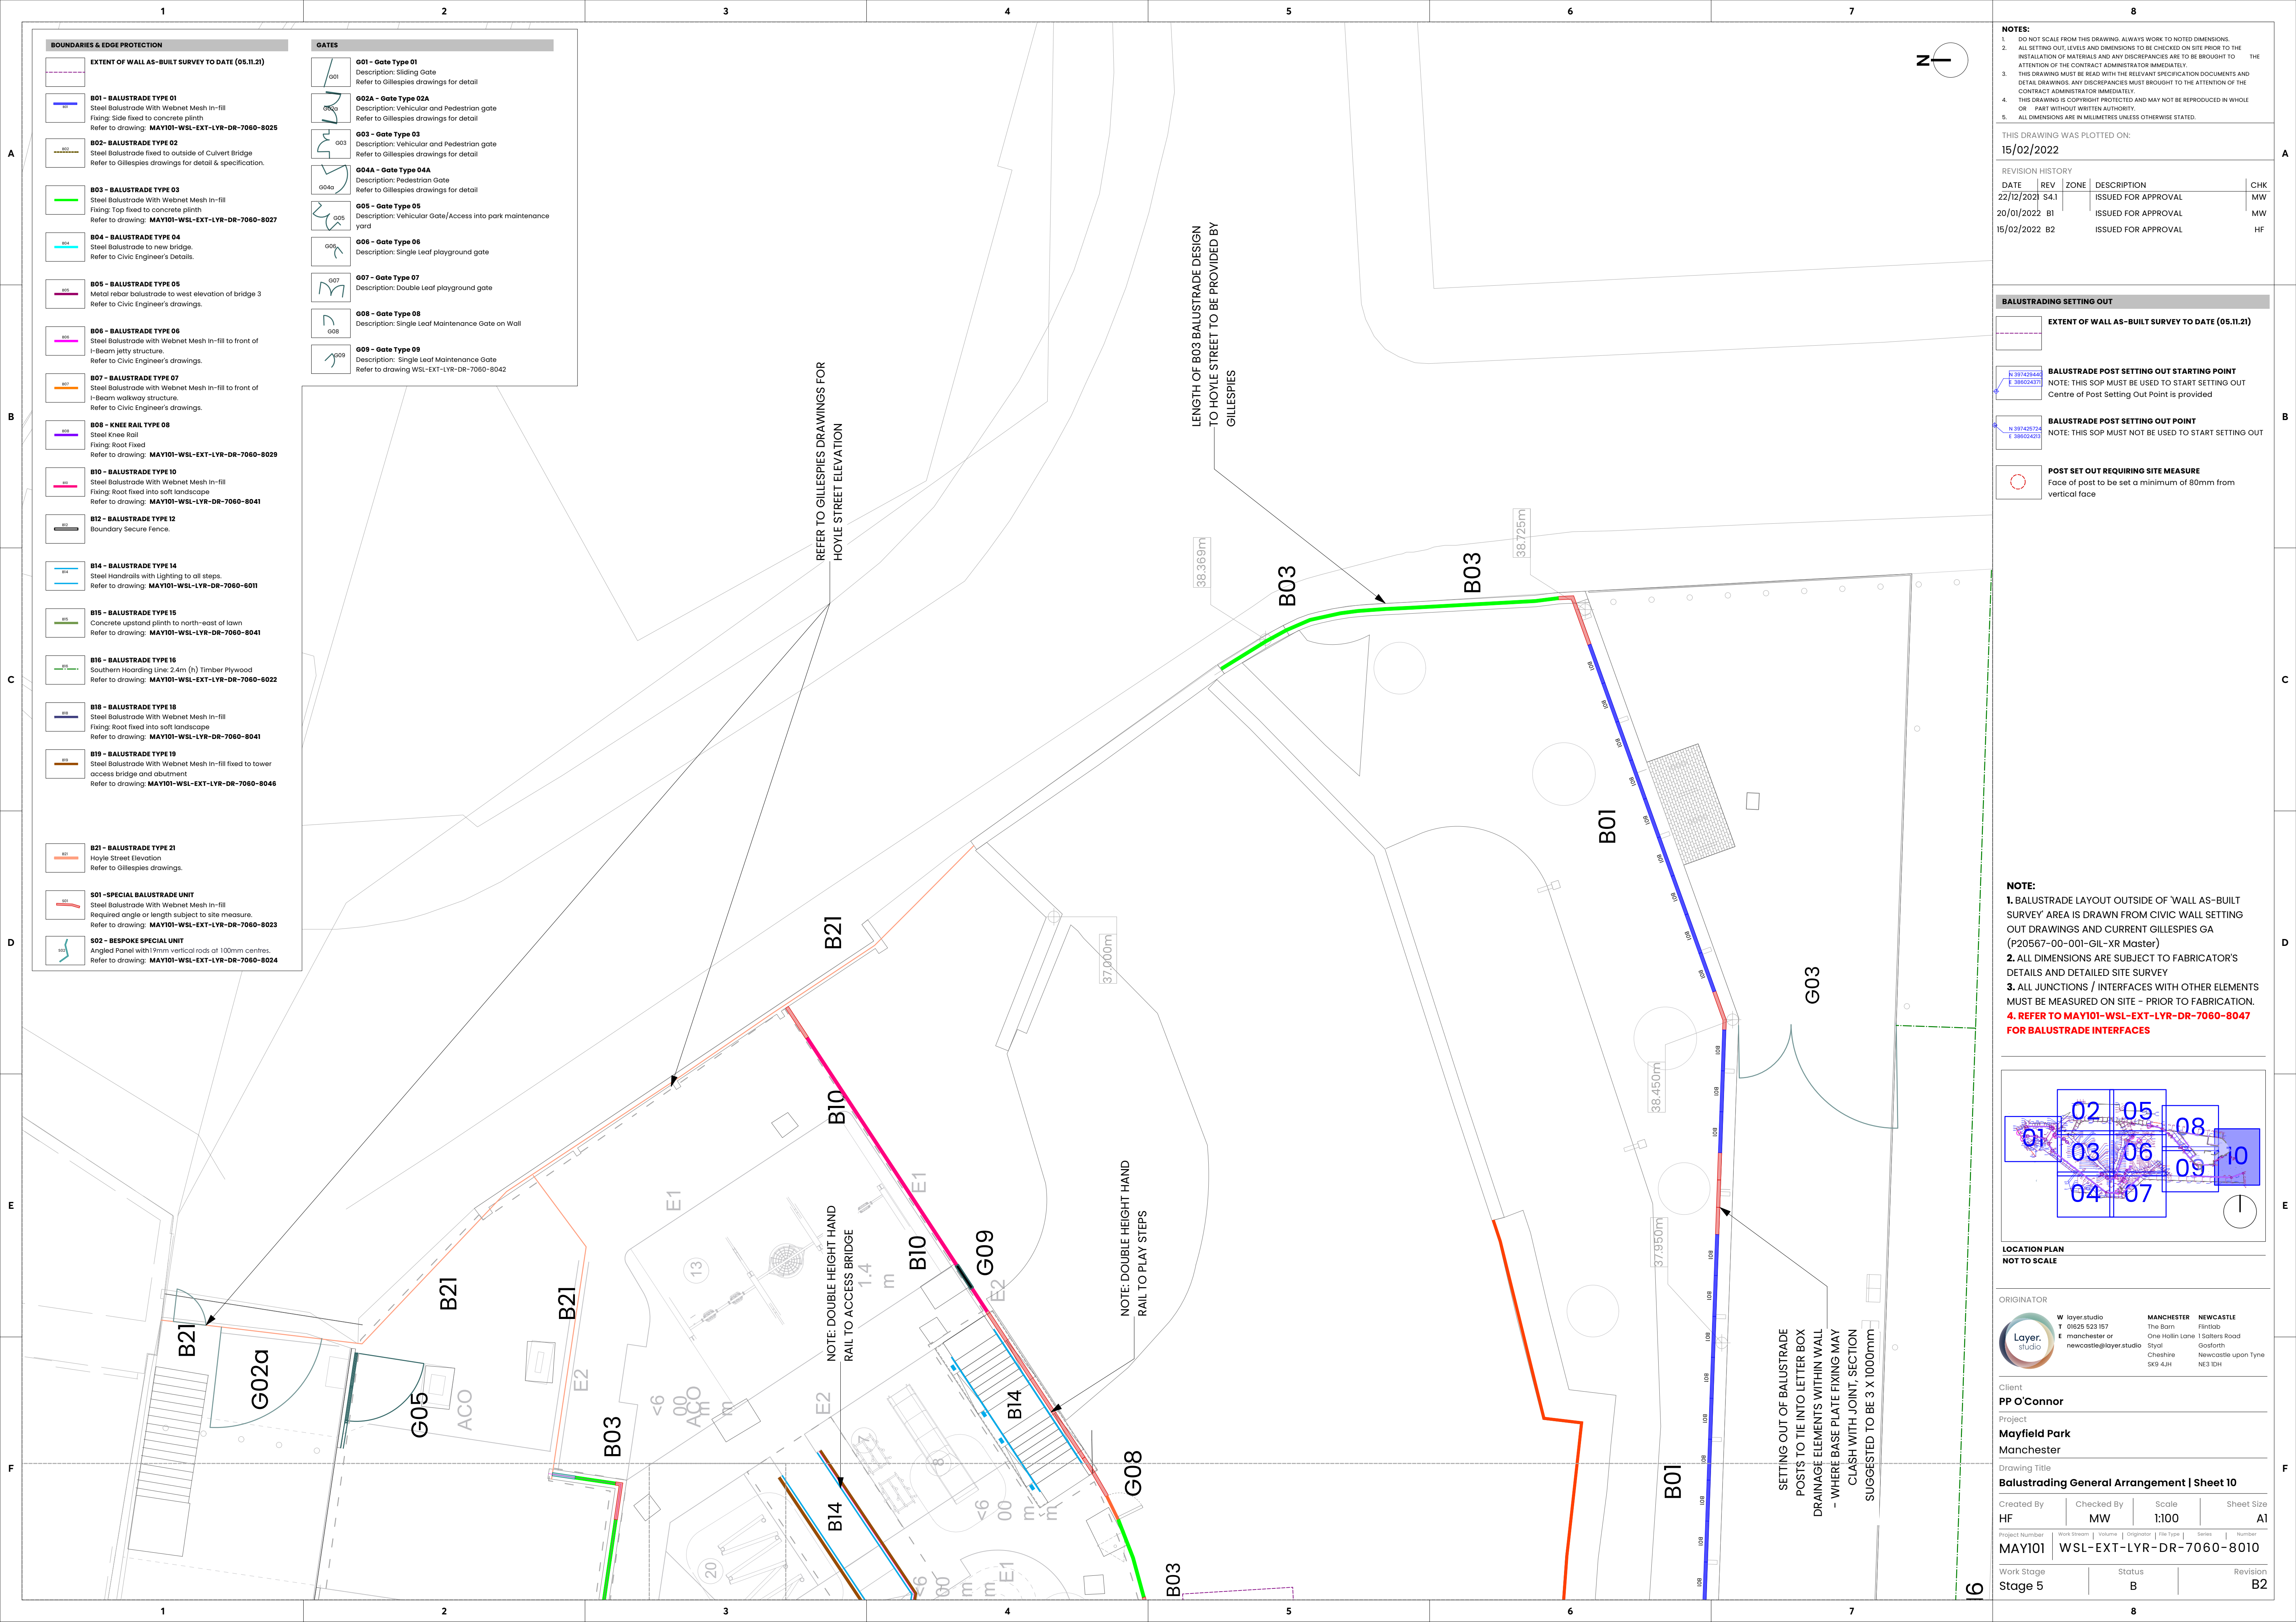

BOUNDARIES & EDGE PROTECTION	
	EXTENT OF WALL AS-BUILT SURVEY TO DATE (05.11.21)
	B01 - BALUSTRADE TYPE 01 Steel Balustrade With Webnet Mesh In-fill Fixing: Side fixed to concrete plinth Refer to drawing: MAY101-WSL-EXT-LYR-DR-7060-8025
	B02 - BALUSTRADE TYPE 02 Steel Balustrade fixed to outside of Culvert Bridge Refer to Gillespies drawings for detail & specification.
	B03 - BALUSTRADE TYPE 03 Steel Balustrade With Webnet Mesh In-fill Fixing: Top fixed to concrete plinth Refer to drawing: MAY101-WSL-EXT-LYR-DR-7060-8027
	B04 - BALUSTRADE TYPE 04 Steel Balustrade to new bridge. Refer to Civic Engineer's Details.
	B05 - BALUSTRADE TYPE 05 Metal rebar balustrade to west elevation of bridge 3 Refer to Civic Engineer's drawings.
	B06 - BALUSTRADE TYPE 06 Steel Balustrade with Webnet Mesh In-fill to front of I-Beam jetty structure. Refer to Civic Engineer's drawings.
	B07 - BALUSTRADE TYPE 07 Steel Balustrade with Webnet Mesh In-fill to front of I-Beam walkway structure. Refer to Civic Engineer's drawings.
	B08 - KNEE RAIL TYPE 08 Steel Knee Rail Fixing: Root Fixed Refer to drawing: MAY101-WSL-EXT-LYR-DR-7060-8029
	B10 - BALUSTRADE TYPE 10 Steel Balustrade With Webnet Mesh In-fill Fixing: Root fixed into soft landscape Refer to drawing: MAY101-WSL-LYR-DR-7060-8041
	B12 - BALUSTRADE TYPE 12 Boundary Secure Fence.
	B14 - BALUSTRADE TYPE 14 Steel Handrails with Lighting to all steps. Refer to drawing: MAY101-WSL-LYR-DR-7060-6011
	B15 - BALUSTRADE TYPE 15 Concrete upstand plinth to north-east of lawn Refer to drawing: MAY101-WSL-LYR-DR-7060-8041
	B16 - BALUSTRADE TYPE 16 Southern Hoarding Line: 2.4m (h) Timber Plywood Refer to drawing: MAY101-WSL-EXT-LYR-DR-7060-8022
	B18 - BALUSTRADE TYPE 18 Steel Balustrade With Webnet Mesh In-fill Fixing: Root fixed into soft landscape Refer to drawing: MAY101-WSL-LYR-DR-7060-8041
	B19 - BALUSTRADE TYPE 19 Steel Balustrade With Webnet Mesh In-fill fixed to tower access bridge and abutment. Refer to drawing: MAY101-WSL-EXT-LYR-DR-7060-8046
	B21 - BALUSTRADE TYPE 21 Hoyle Street Elevation Refer to Gillespies drawings.
	S01 - SPECIAL BALUSTRADE UNIT Steel Balustrade With Webnet Mesh In-fill Required angle or length subject to site measure. Refer to drawing: MAY101-WSL-EXT-LYR-DR-7060-8023
	S02 - BESPOKE SPECIAL UNIT Angled Panel with 19mm vertical rods at 100mm centres. Refer to drawing: MAY101-WSL-EXT-LYR-DR-7060-8024

GATES	
	G01 - Gate Type 01 Description: Sliding Gate Refer to Gillespies drawings for detail
	G02A - Gate Type 02A Description: Vehicular and Pedestrian gate Refer to Gillespies drawings for detail
	G03 - Gate Type 03 Description: Vehicular and Pedestrian gate Refer to Gillespies drawings for detail
	G04A - Gate Type 04A Description: Pedestrian Gate Refer to Gillespies drawings for detail
	G05 - Gate Type 05 Description: Vehicular Gate/Access into park maintenance yard
	G06 - Gate Type 06 Description: Single Leaf playground gate
	G07 - Gate Type 07 Description: Double Leaf playground gate
	G08 - Gate Type 08 Description: Single Leaf Maintenance Gate on Wall
	G09 - Gate Type 09 Description: Single Leaf Maintenance Gate Refer to drawing WSL-EXT-LYR-DR-7060-8042


- NOTES:**
- DO NOT SCALE FROM THIS DRAWING. ALWAYS WORK TO NOTED DIMENSIONS.
 - ALL SETTING OUT, LEVELS AND DIMENSIONS TO BE CHECKED ON SITE PRIOR TO THE INSTALLATION OF MATERIALS AND ANY DISCREPANCIES ARE TO BE BROUGHT TO THE ATTENTION OF THE CONTRACT ADMINISTRATOR IMMEDIATELY.
 - THIS DRAWING MUST BE READ WITH THE RELEVANT SPECIFICATION DOCUMENTS AND DETAIL DRAWINGS. ANY DISCREPANCIES MUST BE BROUGHT TO THE ATTENTION OF THE CONTRACT ADMINISTRATOR IMMEDIATELY.
 - THIS DRAWING IS COPYRIGHT PROTECTED AND MAY NOT BE REPRODUCED IN WHOLE OR PART WITHOUT WRITTEN AUTHORITY.
 - ALL DIMENSIONS ARE IN MILLIMETRES UNLESS OTHERWISE STATED.

THIS DRAWING WAS PLOTTED ON:
15/02/2022

REVISION HISTORY				
DATE	REV	ZONE	DESCRIPTION	CHK
22/12/2021	S4.1		ISSUED FOR APPROVAL	MW
20/01/2022	B1		ISSUED FOR APPROVAL	MW
15/02/2022	B2		ISSUED FOR APPROVAL	HF

BALUSTRADING SETTING OUT	
	EXTENT OF WALL AS-BUILT SURVEY TO DATE (05.11.21)
	BALUSTRADE POST SETTING OUT STARTING POINT NOTE: THIS SOP MUST BE USED TO START SETTING OUT Centre of Post Setting Out Point is provided
	BALUSTRADE POST SETTING OUT POINT NOTE: THIS SOP MUST NOT BE USED TO START SETTING OUT
	POST SET OUT REQUIRING SITE MEASURE Face of post to be set a minimum of 80mm from vertical face

- NOTE:**
- BALUSTRADE LAYOUT OUTSIDE OF 'WALL AS-BUILT SURVEY' AREA IS DRAWN FROM CIVIC WALL SETTING OUT DRAWINGS AND CURRENT GILLESPIES GA (P20567-00-001-GIL-XR Master)
 - ALL DIMENSIONS ARE SUBJECT TO FABRICATOR'S DETAILS AND DETAILED SITE SURVEY
 - ALL JUNCTIONS / INTERFACES WITH OTHER ELEMENTS MUST BE MEASURED ON SITE - PRIOR TO FABRICATION.
 - REFER TO **MAY101-WSL-EXT-LYR-DR-7060-8047** FOR BALUSTRADE INTERFACES

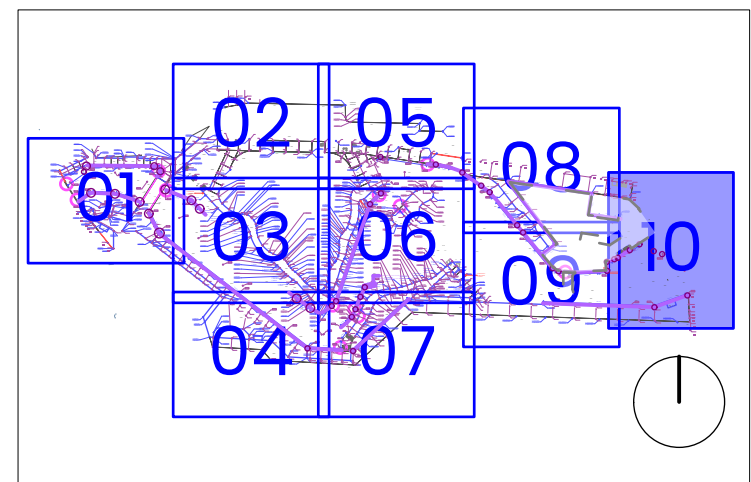

LOCATION PLAN
NOT TO SCALE

ORIGINATOR	
	W layer.studio T 01628 523 157 E manchester or newcastle@layerstudio
MANCHESTER The Barn One Hollin Lane Stydl Cheshire SK9 4JH	NEWCASTLE Finliss 1 Salters Road Gosforth Newcastle upon Tyne NE3 1DH

Client:
PP O'Connor

Project:
Mayfield Park
Manchester

Drawing Title:
Balustrading General Arrangement | Sheet 10

Created By	Checked By	Scale	Sheet Size
HF	MW	1:100	A1

Project Number	Work Stream	Volume	Originator	File Type	Series	Number
MAY101	WSL-EXT-LYR-DR-7060-8010					

Work Stage	Status	Revision
Stage 5	B	B2