


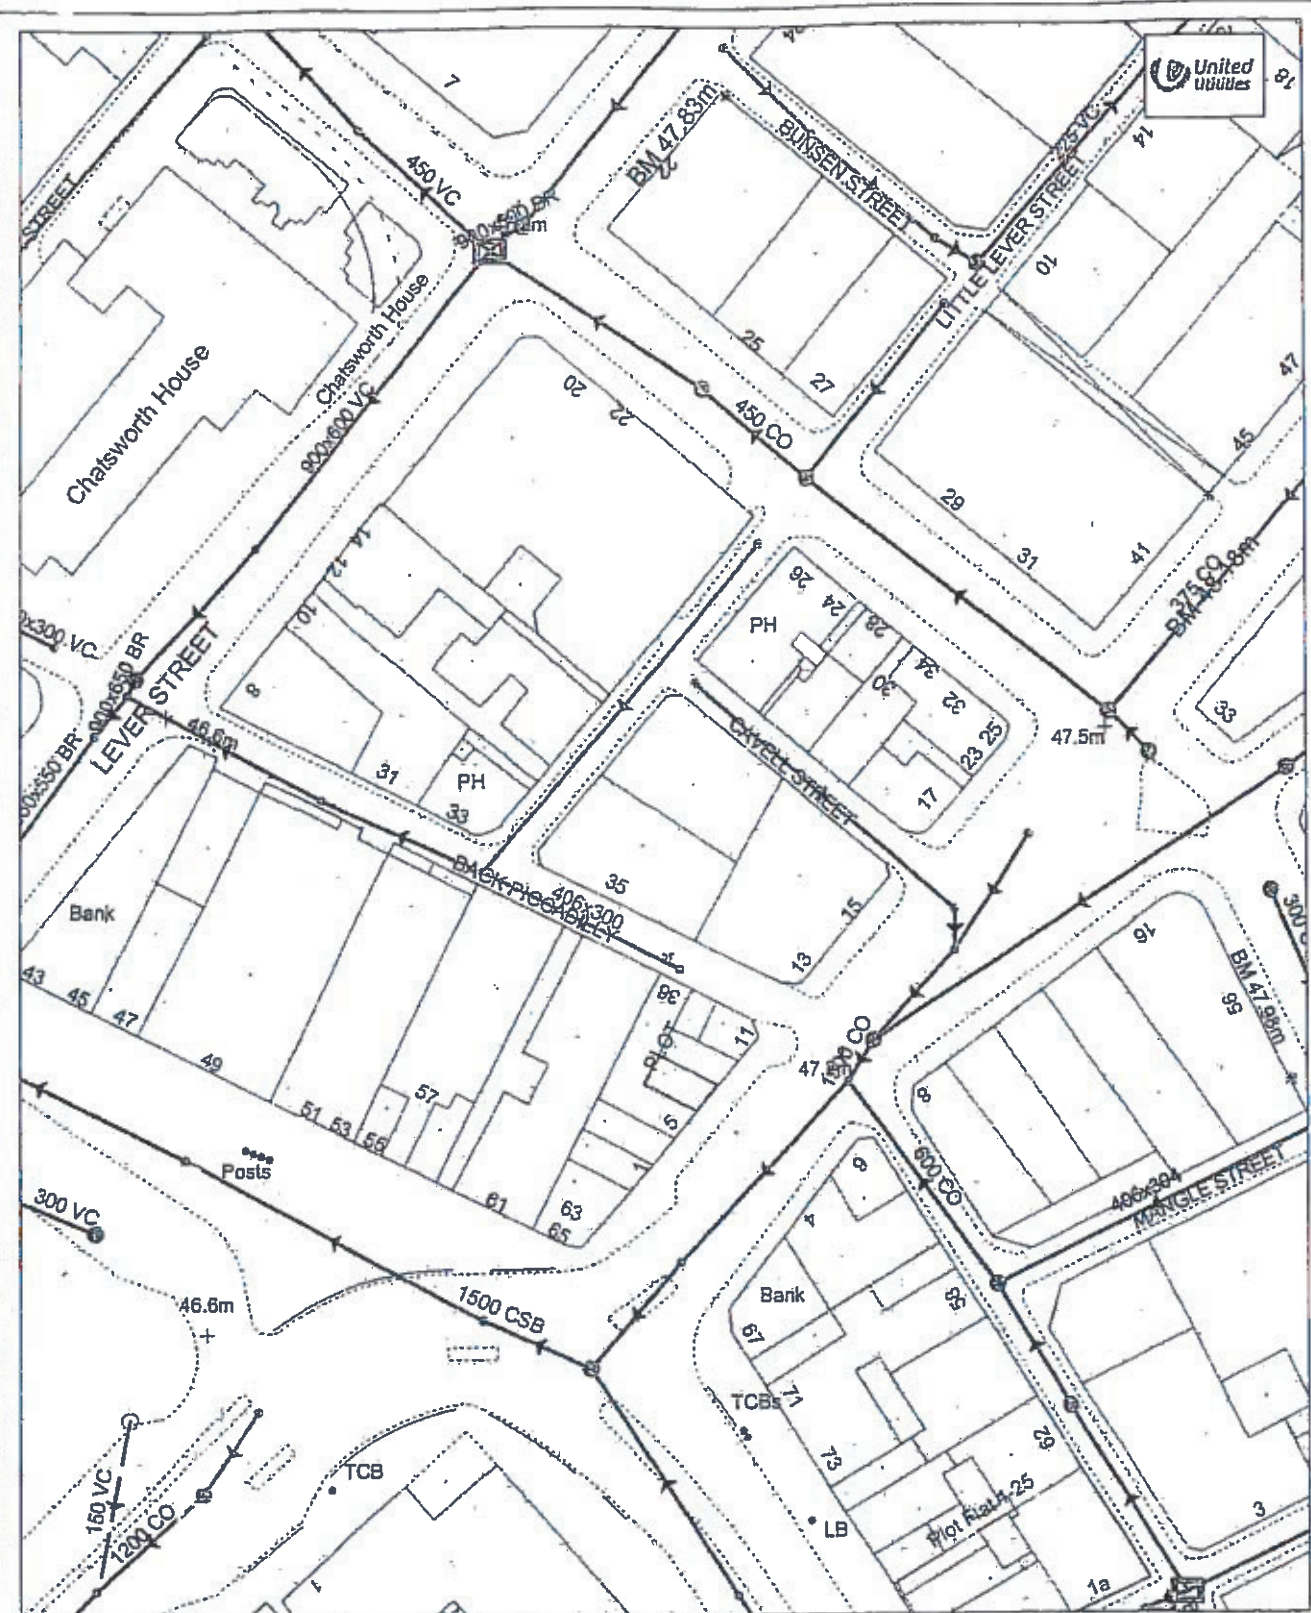

Printed By FT

Date: 18/10/2005

Legend

	Abandoned Sewer
	Public Sewer
	Highway Drain
	Private Sewer
	Pumping Main
	Section 104 Sewer
Refer to colour guide for content of pipe	

Extract From Map of Public Sewers


35 Back Piccadilly Manchester

Red or Brown - Foul Sewers

Blue - Surface Water Sewers


The position of underground apparatus shown on this plan is approximate only and is given in accordance with the best information currently available. The actual positions may be different from those shown on the plan and private pipes sewers or drains may not be recorded. United Utilities will not accept any liability for any damage caused by the actual positions being different from those shown.


©United Utilities 2001. The plan is based upon the Ordnance Survey Map with the sanction of the Controller of H.M. Stationery Office. Crown and United Utilities Water copyrights are reserved. Unauthorised reproduction will infringe these copyrights.

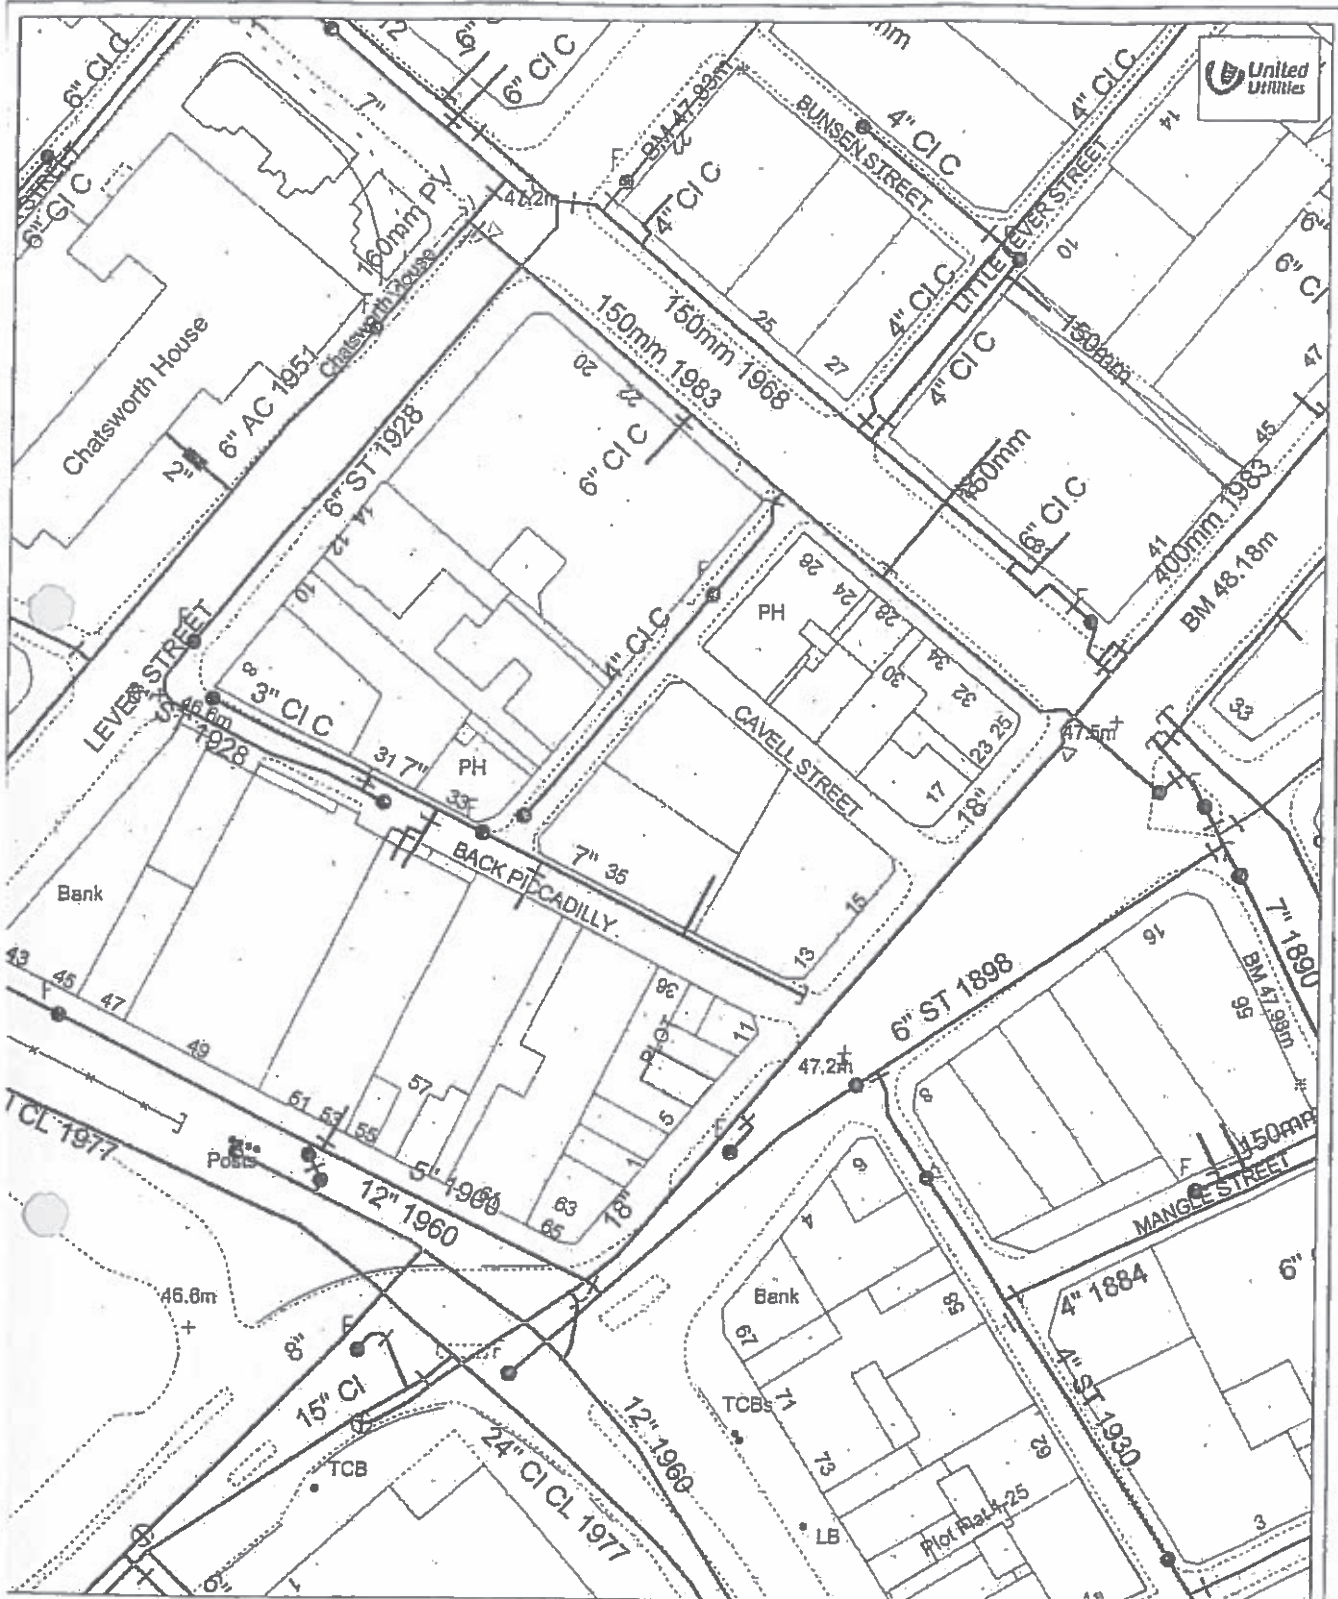

The position of underground apparatus shown on this plan is approximate only and is given in accordance with the best information currently available. The actual positions may be different from those shown on the plan and private service pipes may be shown by a blue broken line. United Utilities will not accept any liability for any damage caused by the actual positions being different from those shown.

United Utilities 2001. The plan is based upon the Ordnance Survey Map with the sanction of the Controller of H.M. Stationery Office. Crown and United Utilities Water copyrights are reserved. Unauthorised reproduction will infringe these copyrights.

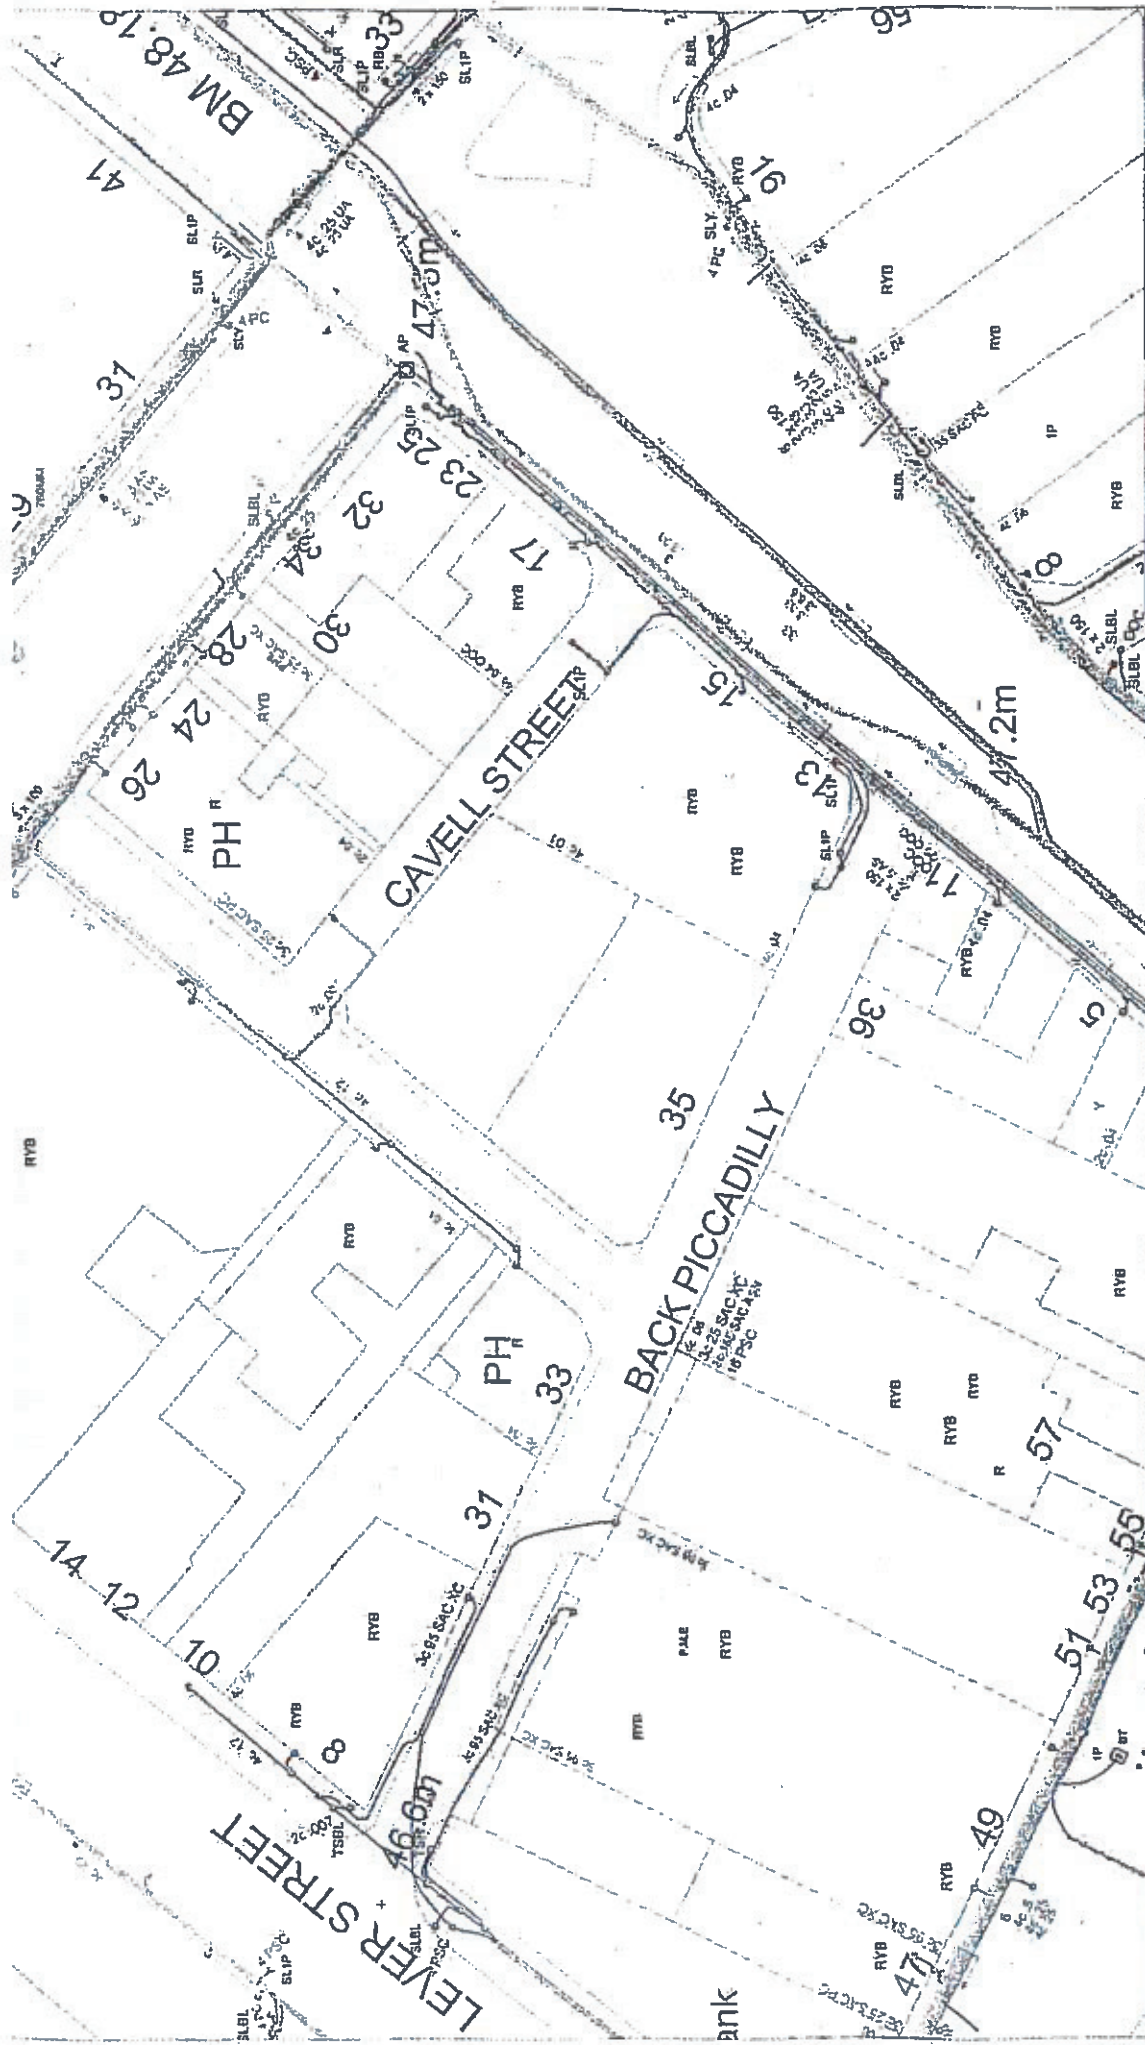

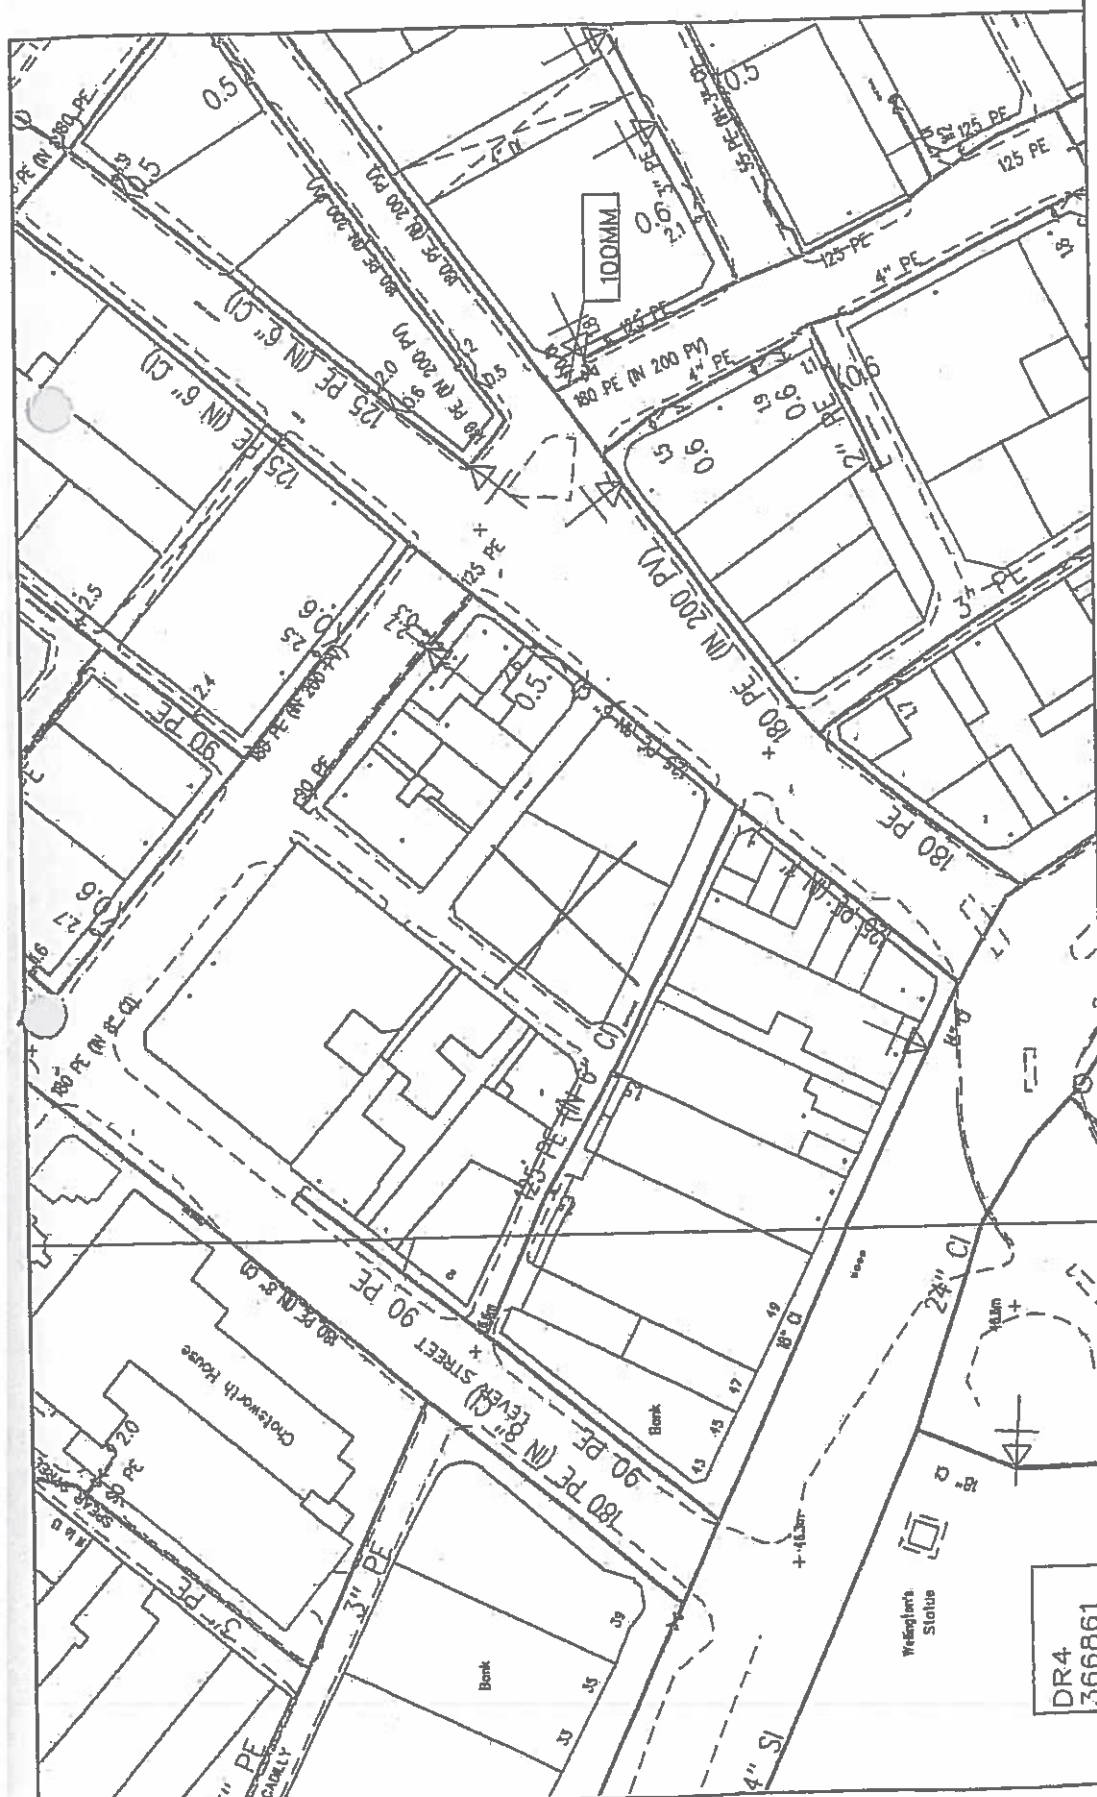

DR4
366861

SCALE: Not to scale USER ID: BrianT DATE: 13/10/2005 EXTRACT DATE: 08/09/2005 MAP REF: SJ8498 CENTRE: 384545, 398316 Some examples of Road Events:		LI* MARKS LI* MARKS LI* MARKS LI* MARKS LI* MARKS	Depth of Cover Manhole Disaster Change Manhole Change
MAPS Viewer Version 5.0.6.0 Local Machine This plan is reproduced from or based on the OS map by Transco plc, with the sanction of the controller of HM Stationery Office. Crown Copyright Reserved.			

This plan shows those pipes owned by Transco plc or the relevant Gas Distribution Network in their roles as Licensed Gas Transporters (GT). Gas pipes owned by other GTs, or otherwise privately owned, may be present in this area. Information with regard to such pipes should be obtained from the relevant owners. The information shown on this plan is given without warranty, the accuracy thereof cannot be guaranteed. Service pipes, valves, syphons, auto connections, etc. are not shown but their presence should be anticipated. No liability of any kind whatsoever is accepted by Transco plc, the relevant Gas Distribution Network, or their agents, servants or contractors for any error or omission. Safe digging practices, in accordance with HS(G)47, must be used to verify and establish the actual position of mains, pipes, services and other apparatus on site before any mechanical plant is used. It is your responsibility to ensure that this information is provided to all persons (either direct labour or contractors) working for you on or near gas apparatus. The information included on this plan should not be referred to beyond a period of 28 days from the date of issue.