


NOTES

- Design & drawings are copyright of Hive Architects Studio Ltd. and written permission must be obtained before duplication
- Do not scale from drawing or derive dimensions from digital forms
- All dimensions are to be checked before commencing work or placing orders
- Any discrepancy / found between information herein and that given elsewhere or found on site shall be reported in writing to the architect immediately



EXISTING FIRST FLOOR PLAN 1:50



EXISTING RETAIL UNIT MEZZANINE PLAN 1:50

Rev	Date	By	Note
Project			
Extension & Alterations at 481-485 Wilmslow Road, Manchester, M20 4AN			
Project Ref			
184-01			
Drawing Title			
Existing Floor Plans			
Drawing no.			
03			
Scale			
STATED @ A1			
Date			
09/07/19			
Drawn			
VG			
Stage			
Planning			
Revision			

Hive Architects Studio Ltd,
Beck House, 77a King Street,
Knutsford, WA16 6DX
T: 01565 748050
E: hello@hivearchitects.co.uk
W: www.hivearchitects.co.uk
Registered in England: 07531986