




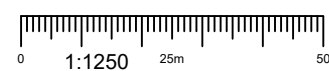


LOCATION PLAN




SITE PHOTOGRAPH


STREETVIEW LINK – <https://goo.gl/maps/CJcRw6JhCV9FxtGp6>

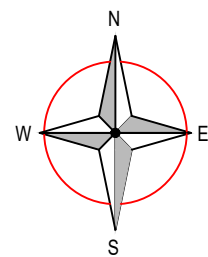

EXISTING/PROPOSED SIGN  
LOCATION

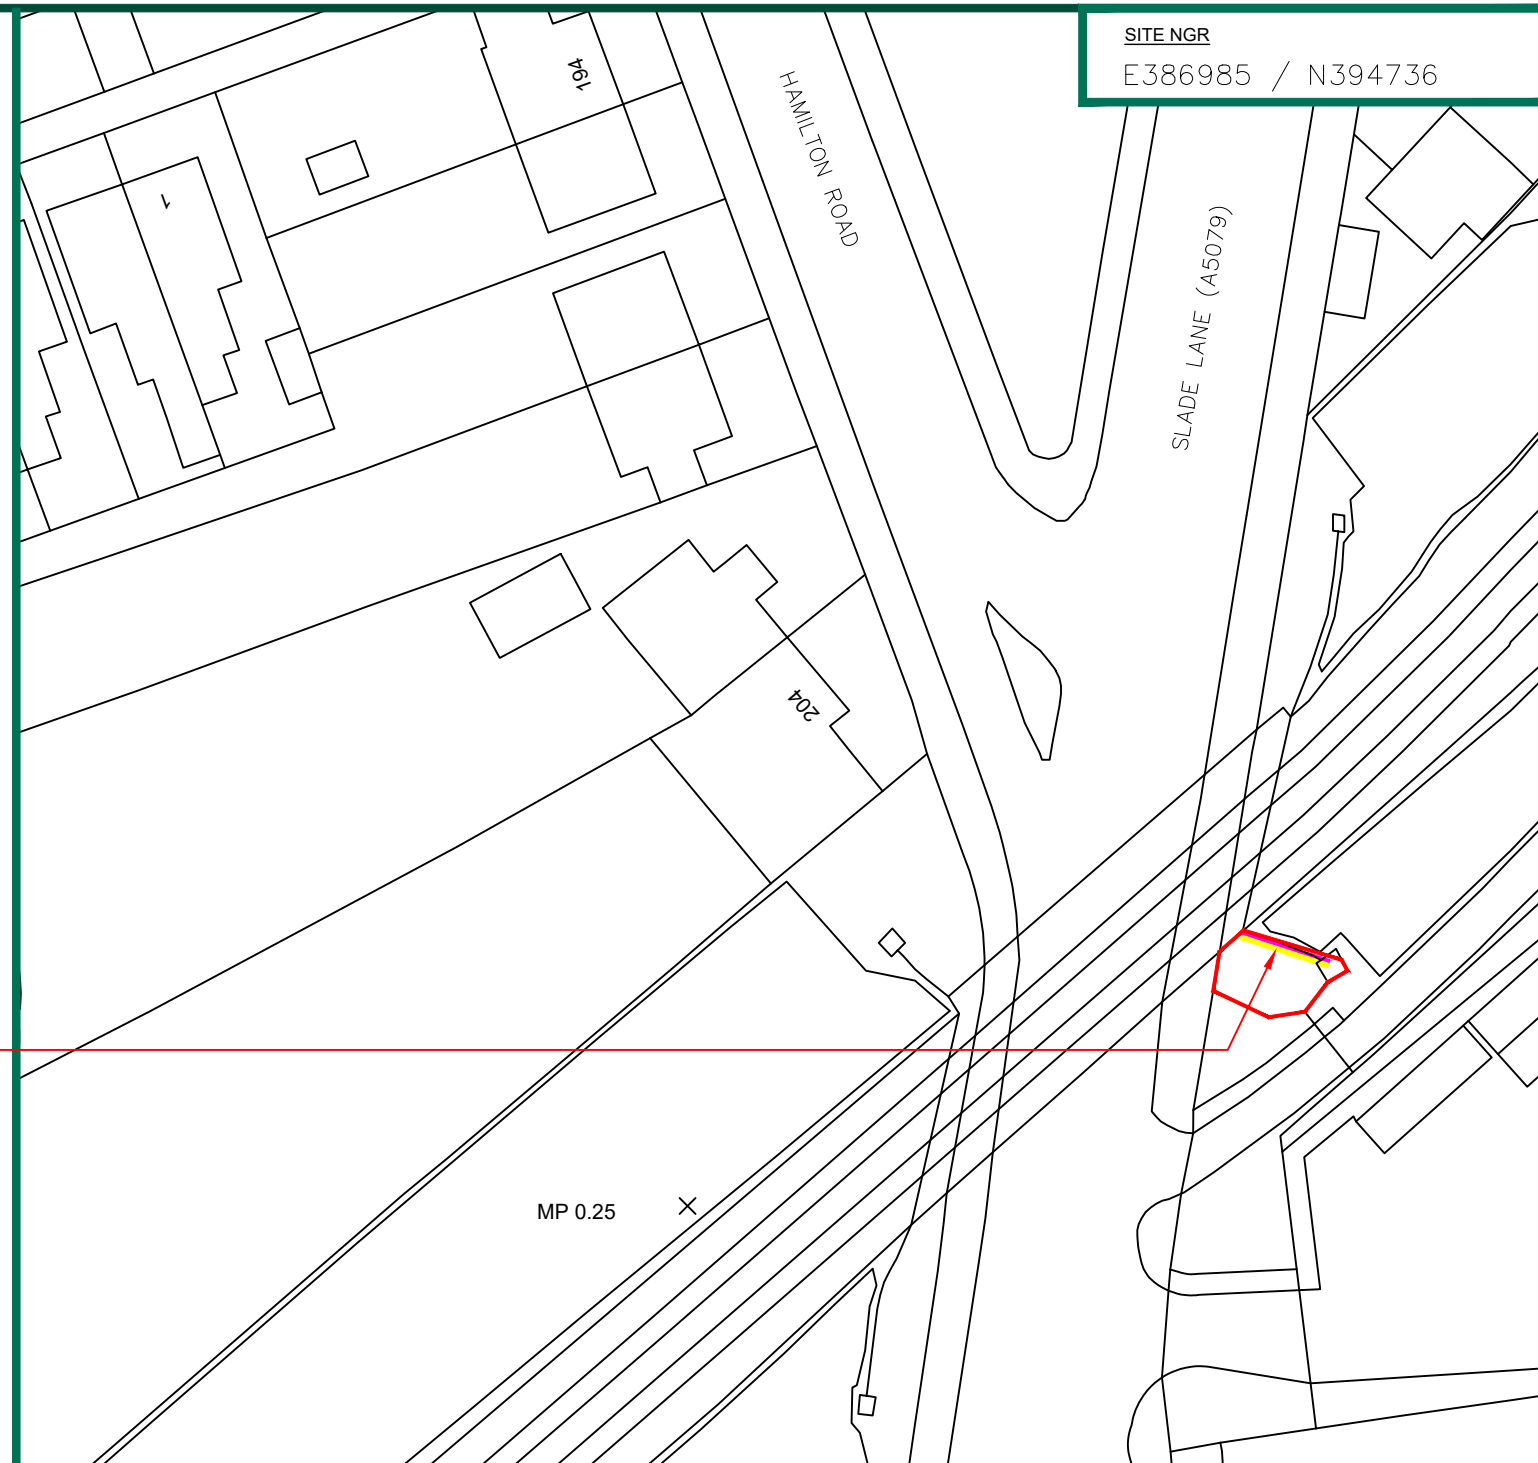

SITE PLAN

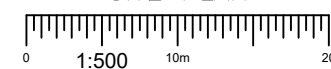

- SITE DEMISE LINE
- EXISTING 48-SHEET ADVERTISING HOARDING
- UPGRADE OF 1No. 48-SHEET ADVERTISING HOARDING TO DIGITAL LED DISPLAY



CLIENT




ADDRESS  
SIGNAGE REPLACEMENT AT LONGSIGHT SLADE  
LANE BUTTRESS OF BRIDGE, LEVENSHULME,  
M19 2AH

TITLE  
SITE LOCATION PLAN


DRAWING NUMBER  
YZ020301347501\_001\_A

|          |               |               |               |      |
|----------|---------------|---------------|---------------|------|
| A        | FIRST ISSUE   | NM            | 04.02.22      | SLC  |
| REV      | DESCRIPTION   | BY            | DATE          | CHKD |
| SCALE    | DRAWN         | CHECKED       | APPROVED      |      |
| AS SHOWN | NM            | SLC           | DCC           |      |
|          | DATE 04.02.22 | DATE 04.02.22 | DATE 04.02.22 |      |

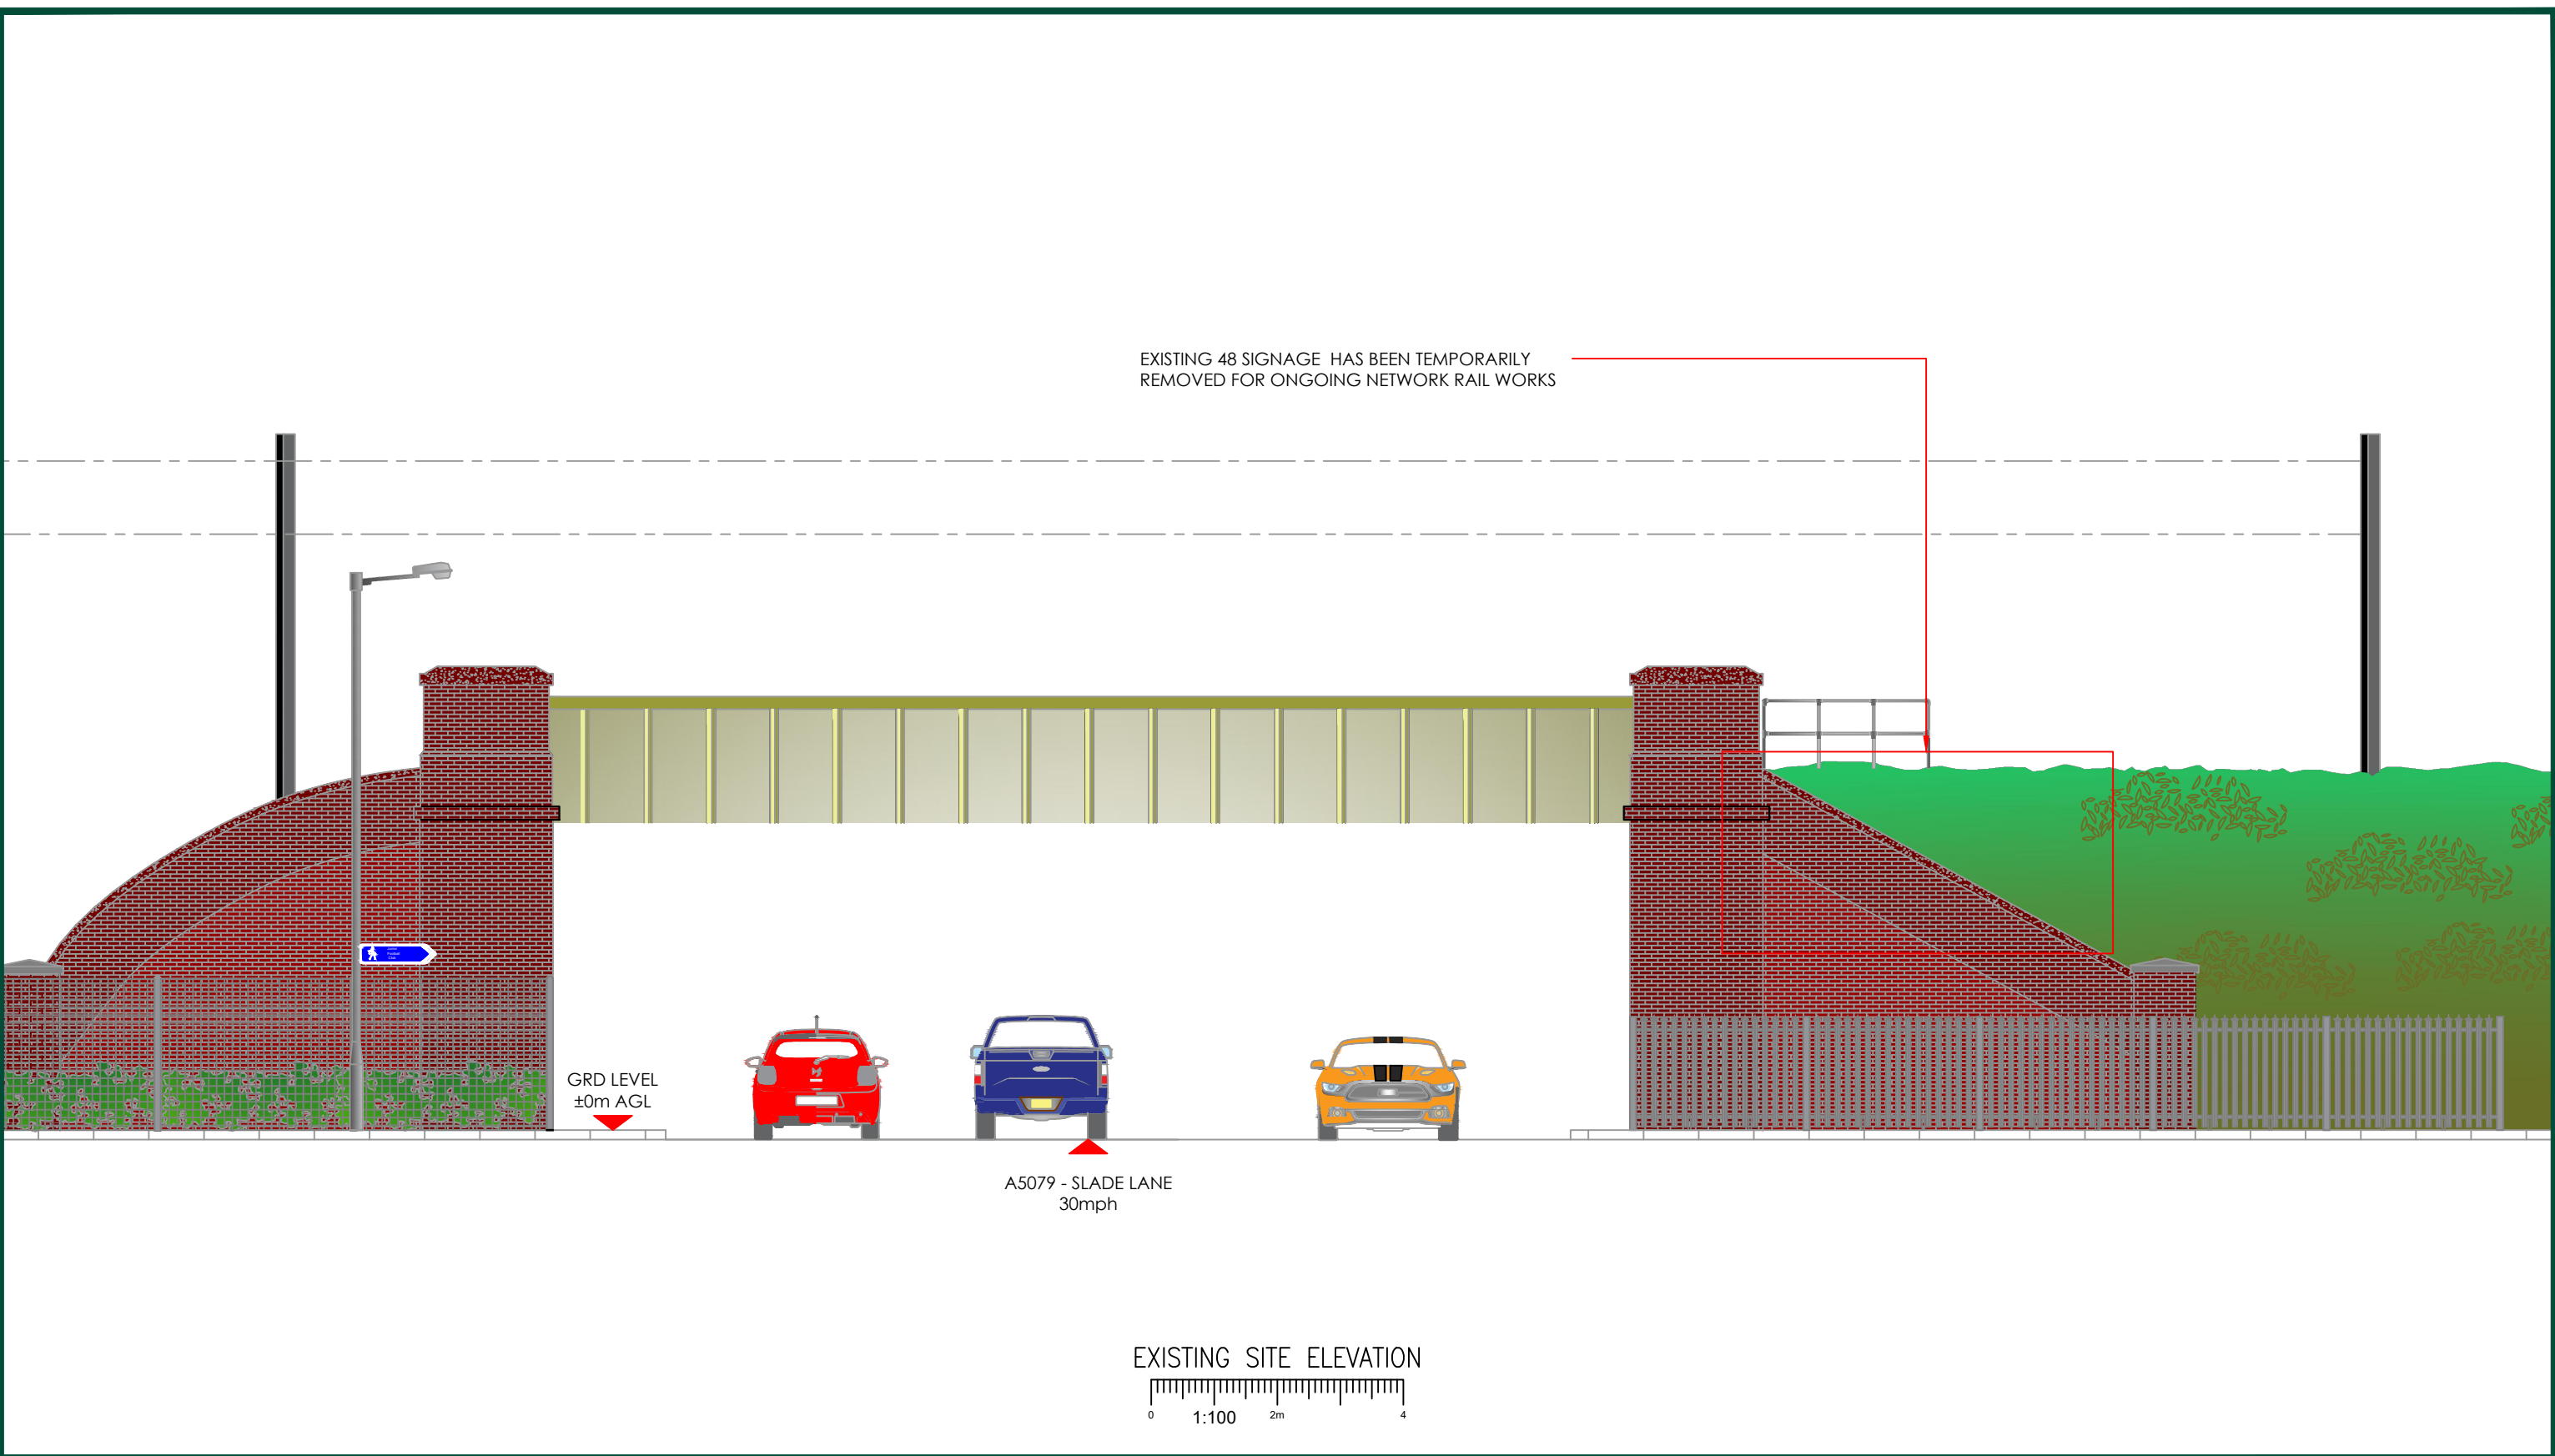


|                                                                                     |  |                                                                                     |  |                                                                                      |  |                                                                                                 |  |
|-------------------------------------------------------------------------------------|--|-------------------------------------------------------------------------------------|--|--------------------------------------------------------------------------------------|--|-------------------------------------------------------------------------------------------------|--|
|  |  | CLIENT                                                                              |  |  |  | ADDRESS<br>SIGNAGE REPLACEMENT AT LONGSIGHT SLADE LANE BUTTRESS OF BRIDGE, LEVENSHULME, M19 2AH |  |
|   |  |  |  | A FIRST ISSUE NM 04.02.22 SLC                                                        |  | TITLE<br>EXISTING SITE ELEVATION                                                                |  |
|                                                                                     |  |                                                                                     |  | REV DESCRIPTION BY DATE CHKD                                                         |  | DRAWING NUMBER<br>YZ020301347501_002_A                                                          |  |
|                                                                                     |  |                                                                                     |  | SCALE 1:100                                                                          |  | DRAWN NM<br>DATE 04.02.22                                                                       |  |
|                                                                                     |  |                                                                                     |  | CHECKED SLC<br>DATE 04.02.22                                                         |  | APPROVED DCC<br>DATE 04.02.22                                                                   |  |

DESKTOP SURVEY CAVEAT  
SITE INFORMATION HAS BEEN DERIVED FROM 3rd PARTY SOURCES  
AS NECESSARY, ALTHOUGH BEST EFFORTS HAVE BEEN MADE TO  
ENSURE THE DRAWING REPRESENT THE SITE FROM INFORMATION  
AVAILABLE IT MUST BE UNDERSTOOD THAT THE FINAL SETTING OUT  
ON SITE MAY VARY

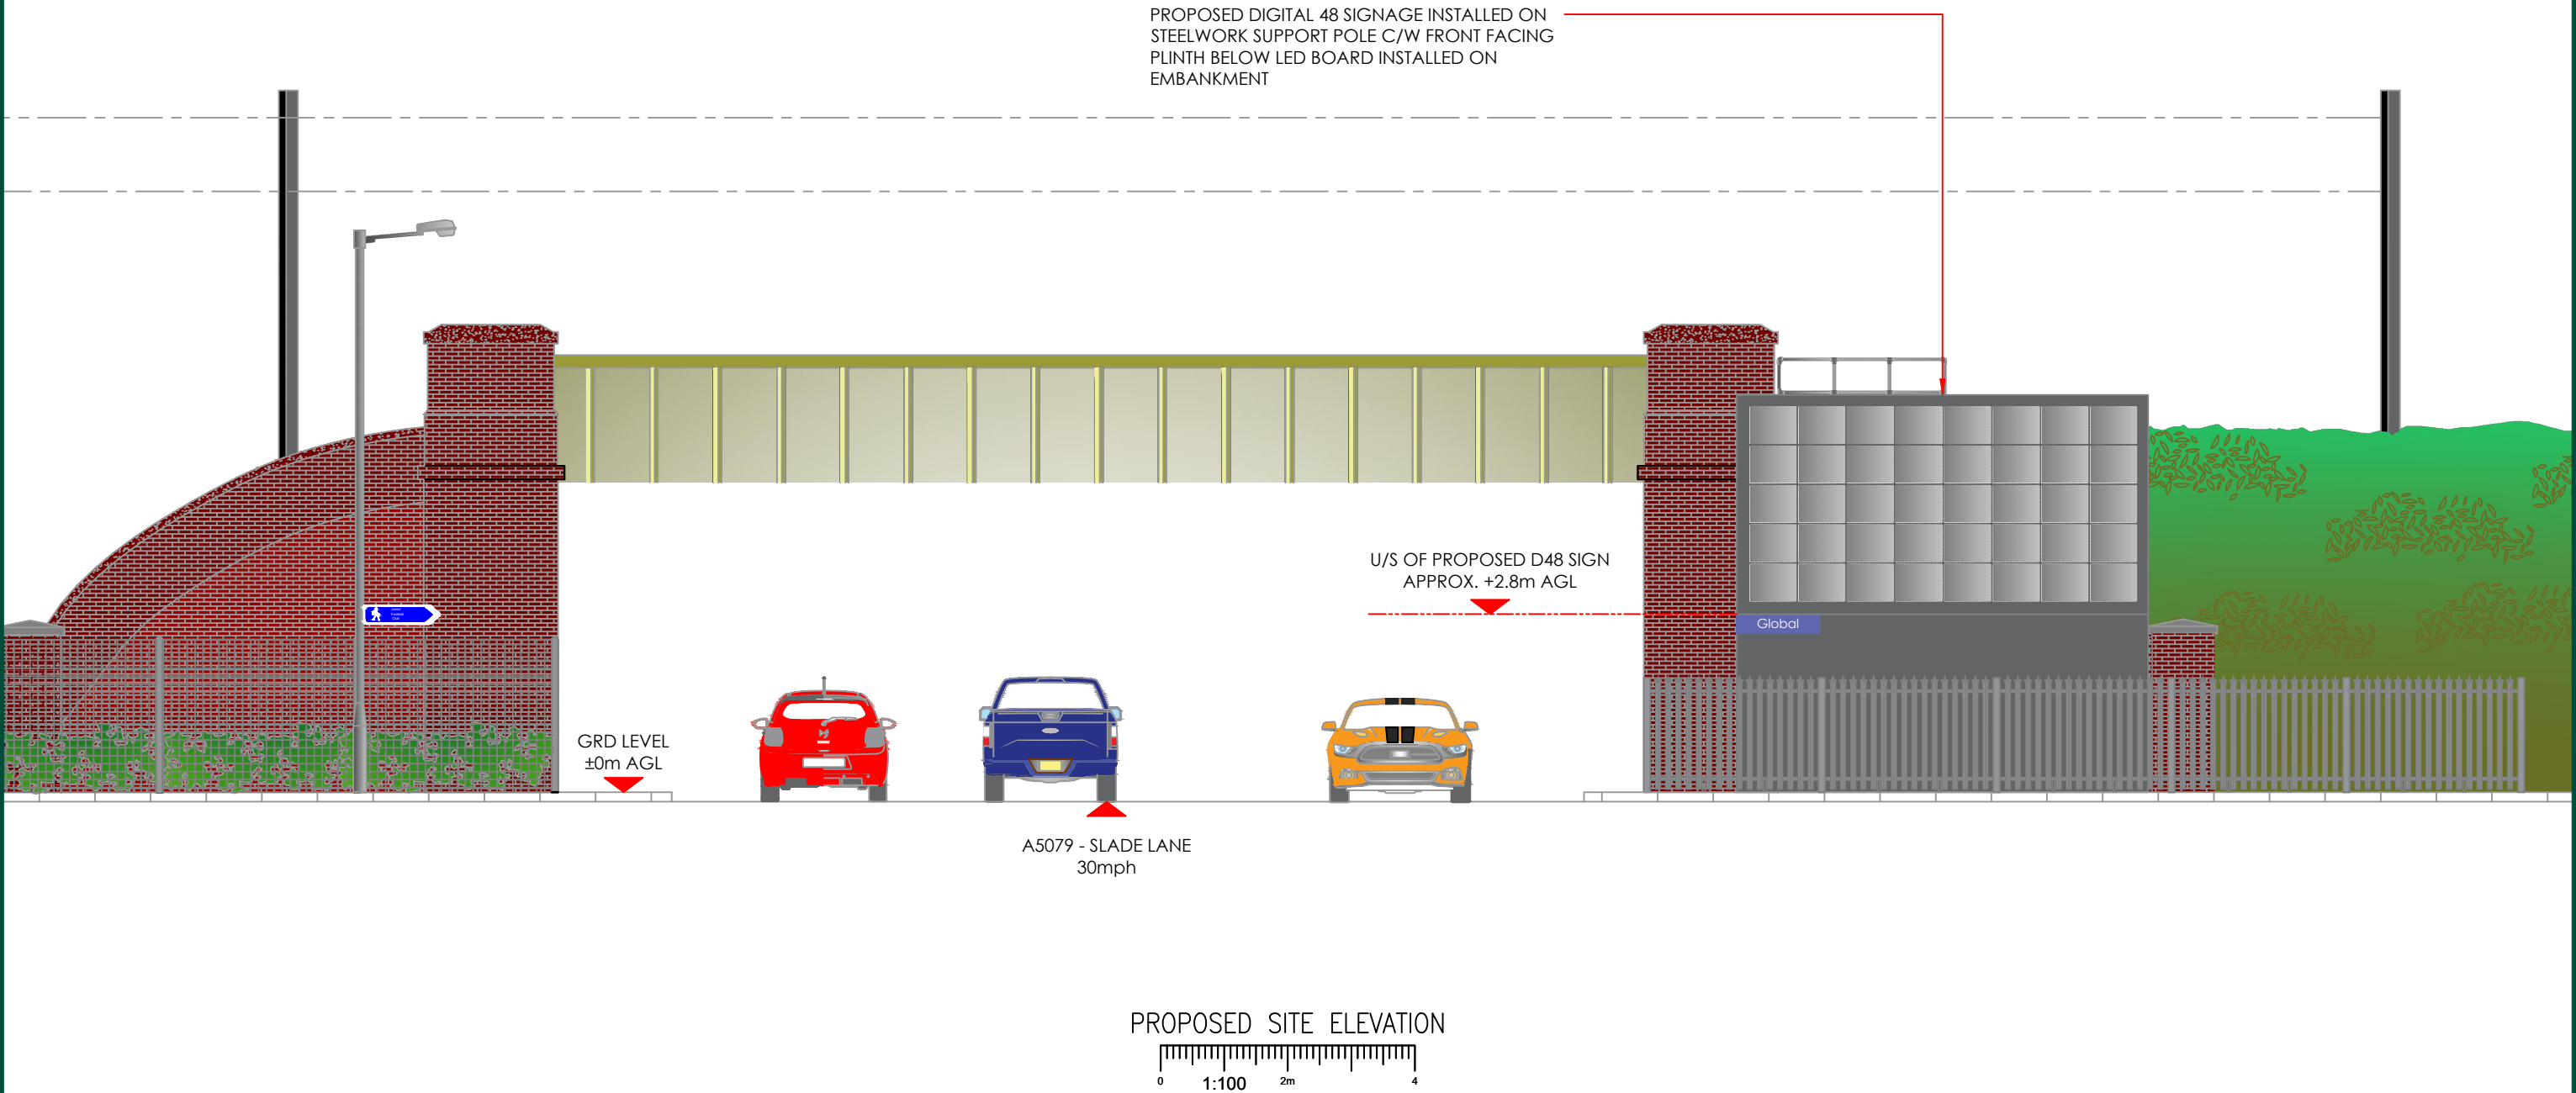


|                                                                                     |  |                                                                                     |  |                                                                                      |  |   |  |
|-------------------------------------------------------------------------------------|--|-------------------------------------------------------------------------------------|--|--------------------------------------------------------------------------------------|--|---|--|
|  |  | CLIENT                                                                              |  |  |  | ADDRESS<br>SIGNAGE REPLACEMENT AT LONGSIGHT SLADE<br>LANE BUTTRESS OF BRIDGE, LEVENSHULME,<br>M19 2AH |  |
|   |  |  |  | TITLE<br>PROPOSED SITE ELEVATION                                                     |  | DRAWING NUMBER<br>YZ020301347501_003_A                                                                |  |
| SCALE<br>1:100                                                                      |  | DRAWN<br>NM<br>DATE 04.02.22                                                        |  | CHECKED<br>SLC<br>DATE 04.02.22                                                      |  | APPROVED<br>DCC<br>DATE 04.02.22                                                                      |  |
| A                                                                                   |  | FIRST ISSUE                                                                         |  | NM                                                                                   |  | 04.02.22                                                                                              |  |
| REV                                                                                 |  | DESCRIPTION                                                                         |  | BY                                                                                   |  | DATE                                                                                                  |  |

DESKTOP SURVEY CAVEAT  
SITE INFORMATION HAS BEEN DERIVED FROM 3rd PARTY SOURCES  
AS NECESSARY, ALTHOUGH BEST EFFORTS HAVE BEEN MADE TO  
ENSURE THE DRAWING REPRESENT THE SITE FROM INFORMATION  
AVAILABLE IT MUST BE UNDERSTOOD THAT THE FINAL SETTING OUT  
ON SITE MAY VARY

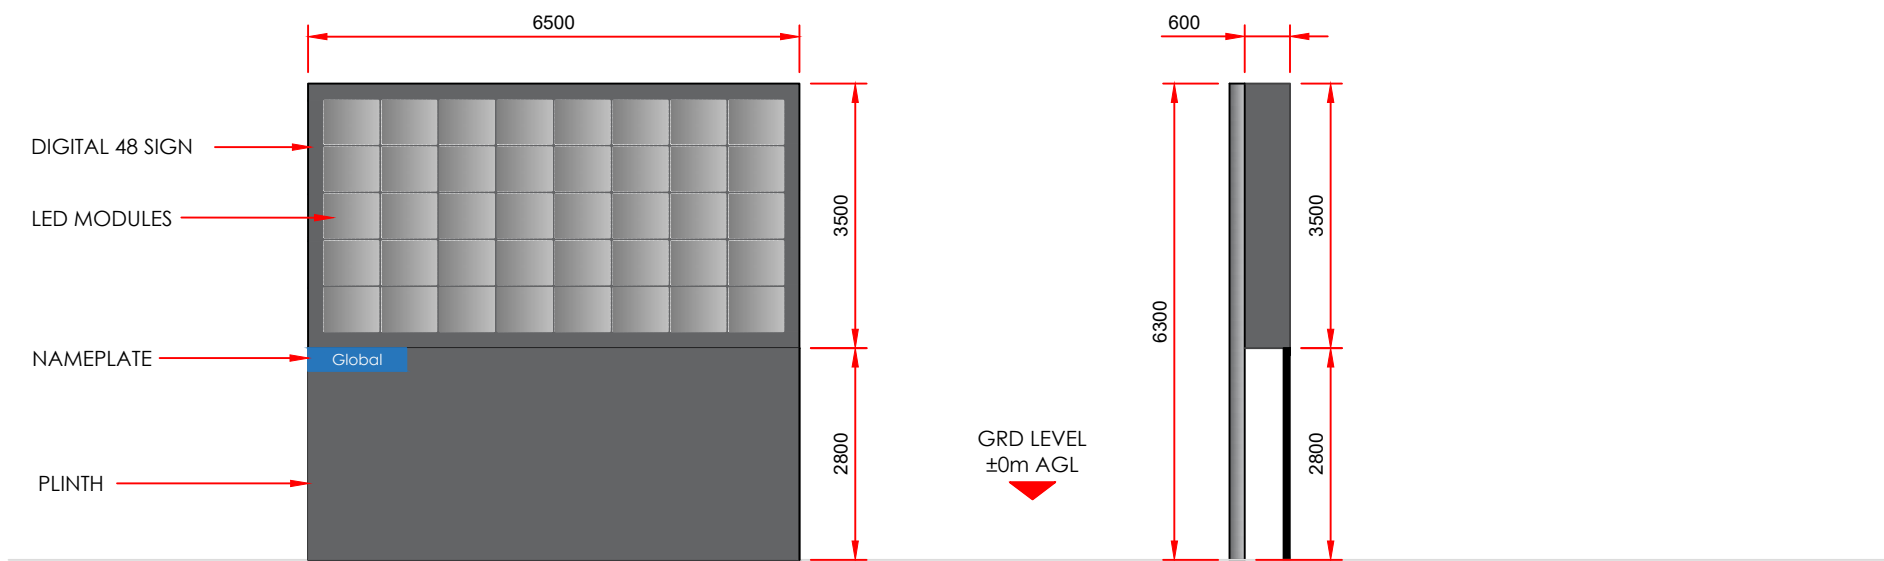


ELEVATION

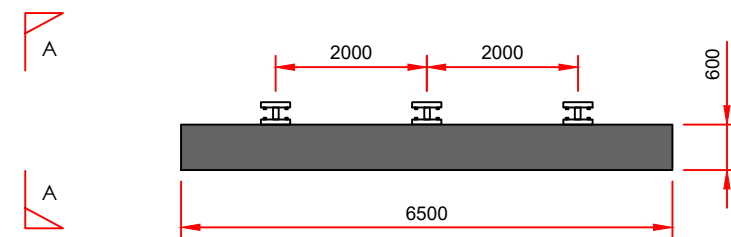

SECTION A-A

SHEET PANEL PLAN

PROPOSED SPECIFICATION – DIGITAL 48 SHEET PANEL

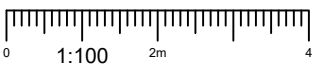

|                                                                                     |  |                                                                                     |  |                                                                                      |  |  |  |  |  |   |  |
|-------------------------------------------------------------------------------------|--|-------------------------------------------------------------------------------------|--|--------------------------------------------------------------------------------------|--|--|--|--|--|---|--|
|  |  | CLIENT                                                                              |  |  |  |  |  |  |  | ADDRESS<br>SIGNAGE REPLACEMENT AT LONGSIGHT SLADE<br>LANE BUTTRESS OF BRIDGE, LEVENSHULME,<br>M19 2AH |  |
|   |  |  |  |                                                                                      |  |  |  |  |  | TITLE<br>EXISTING & PROPOSED SIGN SPECIFICATION                                                       |  |
|                                                                                     |  |                                                                                     |  |                                                                                      |  |  |  |  |  | DRAWING NUMBER<br>YZ020301347501_004_A                                                                |  |
|                                                                                     |  |                                                                                     |  |                                                                                      |  |  |  |  |  |   |  |
EXISTING SITE VIEW



PROPOSED SITE VIEW



CLIENT



|                |                                 |                                    |                                     |                                        |   |
|----------------|---------------------------------|------------------------------------|-------------------------------------|----------------------------------------|---|
|                |                                 |                                    |                                     |                                        | ADDRESS<br>SIGNAGE REPLACEMENT AT LONGSIGHT SLADE<br>LANE BUTTRESS OF BRIDGE, LEVENSHULME,<br>M19 2AH |
| A              | FIRST ISSUE                     | NM                                 | 04.02.22                            | SLC                                    | TITLE<br>PHOTO MONTAGE                                                                                |
| REV            | DESCRIPTION                     | BY                                 | DATE                                | CHKD                                   |   |
| SCALE<br>N.T.S | DRAWN<br>NM<br>DATE<br>04.02.22 | CHECKED<br>SLC<br>DATE<br>04.02.22 | APPROVED<br>DCC<br>DATE<br>04.02.22 | DRAWING NUMBER<br>YZ020301347501_005_A |   |