




MATERIAL LOCATION REFERENCE ELEVATIONS

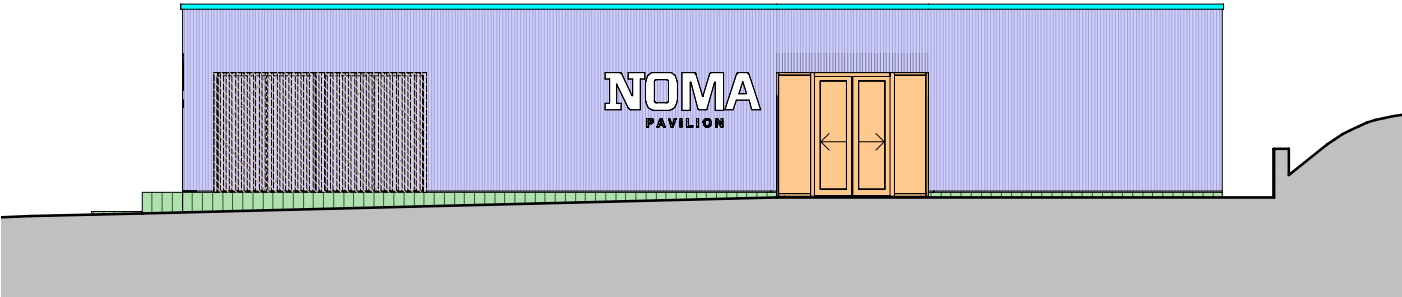


East Elevation

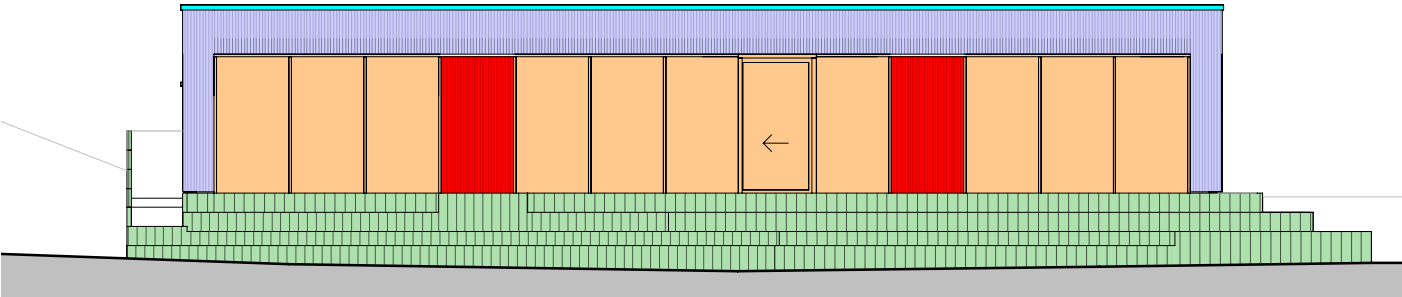

West Elevation

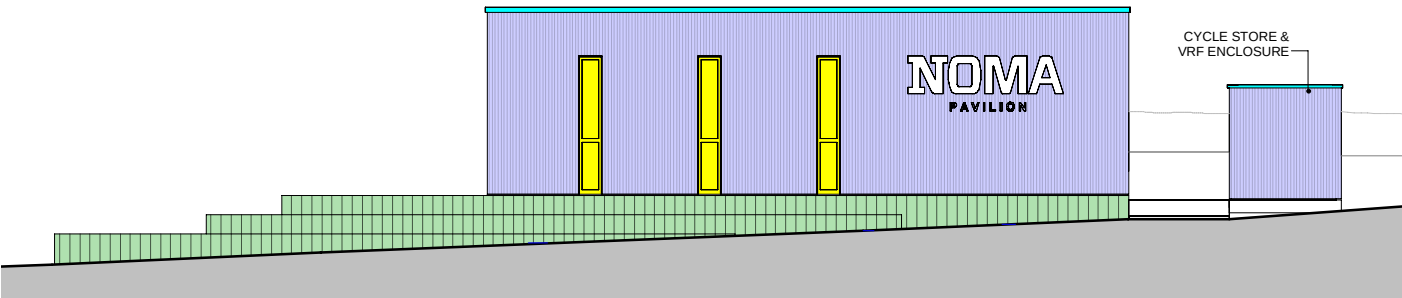


South Elevation

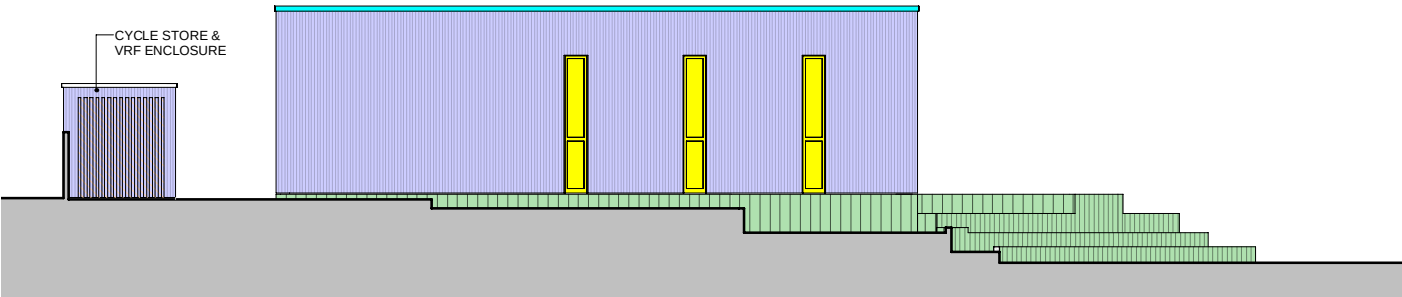


North Elevation

CYCLE STORE & VRF ENCLOSURE EAST & WEST ELEVATIONS

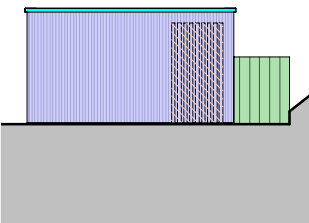

East Elevation

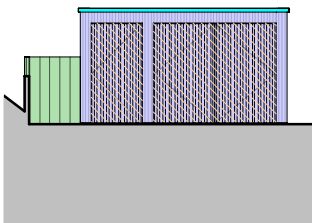


West Elevation

MATERIAL - TIMBER CLADDING

**Facade Type** Black Charred Timber Cladding  
**General Location** Cladding to Main Building & Cycle Store/VRF Enclosure  
**Product Reference** PermaChar Vertical Profile Tongued and Grooved Timber Boards


Sample Images

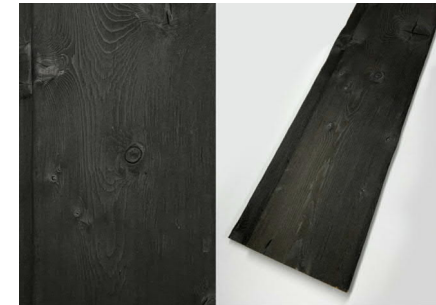

Charred Timber Cladding Sample




Black Charred Timber Cladding

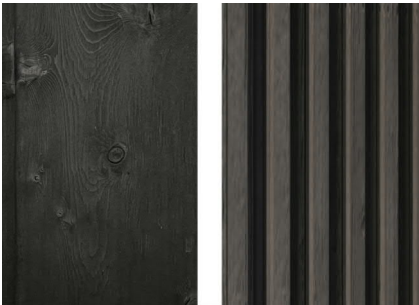

Charred Timber Cladding Sample

Hit & Miss Cladding Illustrative Image

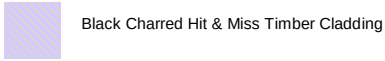

Black Charred Hit & Miss Timber Cladding


MATERIAL - TIMBER SLEEPERS

**Facade Type** Black Charred Timber Sleepers  
**General Location** Base Plinth to Main Building Cladding & Terraced Landscape Planters

Sample Images



Charred Timber Sleeper Sample

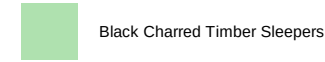


Black Charred Timber Sleepers

MATERIAL - METAL ROOF COPING


**Facade Type** Dark Grey Metal Coping  
**General Location** Roof Parapet to Main Building & Cycle/VRF Enclosure  
**Colour/Finish** Polyester Power Coated - RAL 7021 Colour

Sample Images

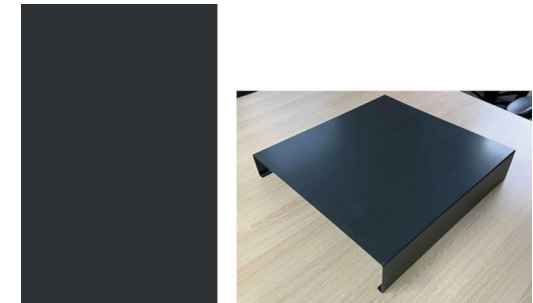

RAL 7021 Colour

Metal Roof Coping Sample

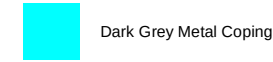


Dark Grey Metal Coping

MATERIAL - ALUMINIUM FRAMED CURTAIN WALLING

**Facade Type** Aluminium Framed/Capped Curtain Walling (with integrated sliding doors & profiled solid panels)  
**General Location** East & West Elevations  
**Colour/Finish** Anodised Anolok 543 Bronze  
**Product Reference** Senior Architectural Systems - SF52 Curtain Wall System

Sample Images

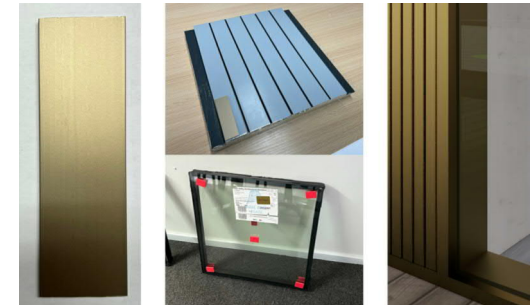


Anodised Anolok 543 Bronze Sample

Profiled Solid Curtain Walling Panel Mock Up (Panel Colour to be Anodised Anolok 543 Bronze) & Glazed Panel Sample

Curtain Walling Glazed & Profiled Solid Panels Illustrative Image



Aluminium Framed/Capped Curtain Walling

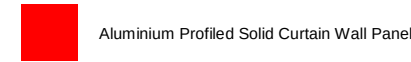


Aluminium Profiled Solid Curtain Wall Panel

MATERIAL - ALUMINIUM FRAMED WINDOWS

**Facade Type** Aluminium Framed Windows

**General Location** North & South Elevations  
**Colour/Finish** Anodised Anolok 543 Bronze  
**Product Reference** Senior Architectural Systems - PURE Window


Sample Images

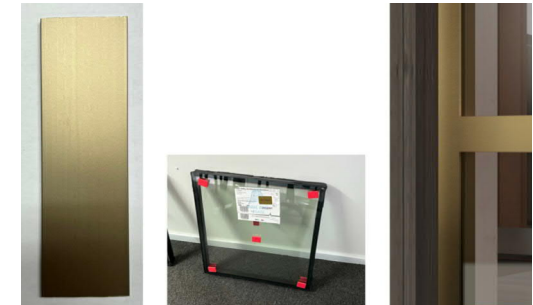

Anodised Anolok 543 Bronze Sample


Glazed Panel Sample

Window Illustrative Image

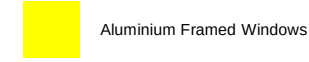

Aluminium Framed Windows

**NOTE: MATERIALS SAMPLES SHOWN AS PRESENTED TO MCC 12/01/2022 IN RELATION TO PLANNING CONDITION 9**

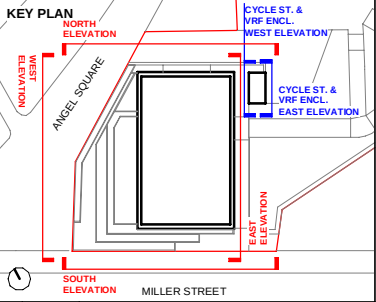

| Rev | Date       | Description                              |
|-----|------------|------------------------------------------|
| P01 | 16-12-2021 | First Issue - Planning Materials Samples |
| P02 | 13-01-2022 | Planning Materials Samples Update        |
|     |            |                                          |
|     |            |                                          |
This drawing is copyright. Do not scale off drawing refer to indicated dimensions only. All dimensions to be checked on site by contractor. Contractor to report any dimensional discrepancies, errors or omissions prior to commencing on site. Drawing to be read in conjunction with SHP specification.

Project Title  
**NOMA Marketing Suite Manchester**

Drawing Title  
**Building Material Samples**

FOR INFORMATION

Job No  
**10341**

Scale  
**NTS@ A3**

SHD Drawing Code  
**10341-SHP-Z1-A-B5D8-G251-EL-XX-001**

Rev  
**P02**

**simpsonhaugh**

Manchester  
+44 (0)161 835 2345

London  
+44 (0)20 7549 4000