
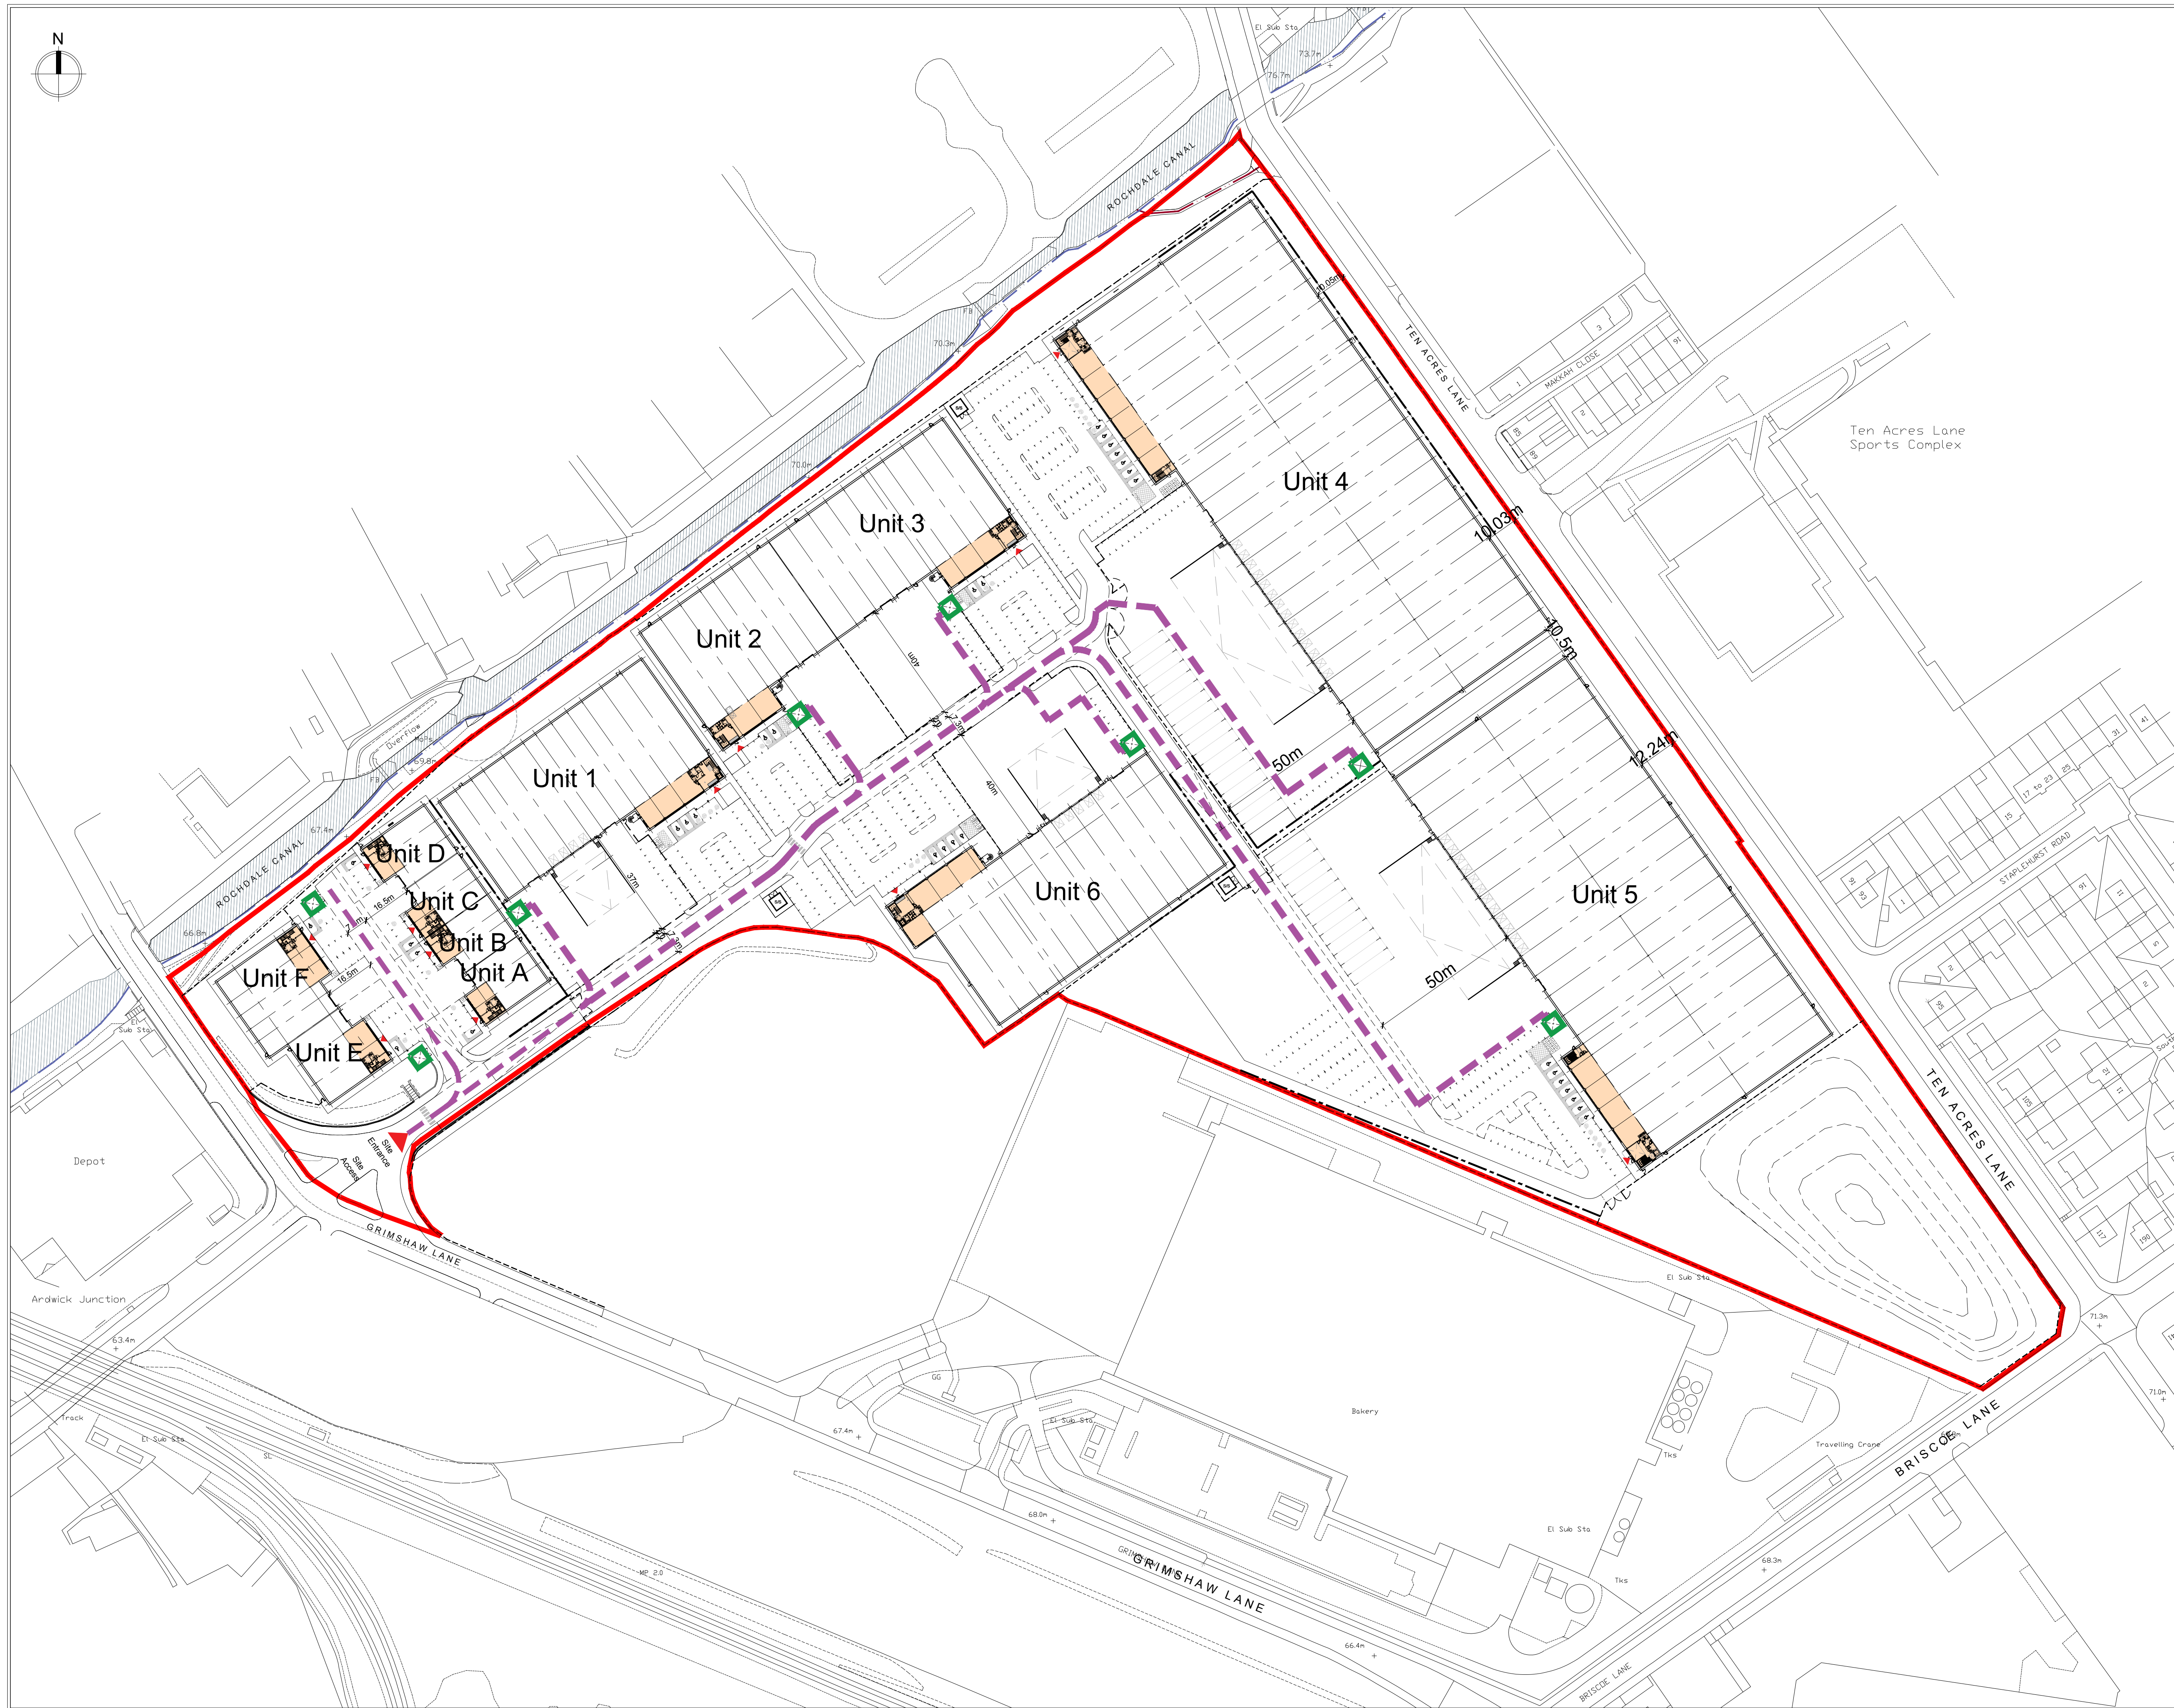


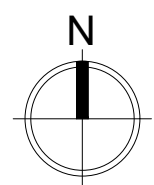

Disclaimer:
Subject to survey.
The topographical information shown is based on the
topographical survey by Greenhatch Group
Survey project no. 37505_T Rev1 January 2021

Notes:

Site Boundary
(103,050m² / 25.46 acres / 10.31ha)

Key:

Refuse & Recycling Area

Collection Route

-	First Issue	23.02.21	HT	HA
Rev:	Notes:	Date:	Dwn:	Iss:
Suitability Code:				

0 10 20 30 40 50

CANMOOR

hale
ARCHITECTURE
22c Leathermarket Street, London, SE1 3HP
Project:
Grimshaw Lane, Manchester

Drawing Title:
Proposed Site Plan

Project No: 20066	Scale @ A1 @ A3 1:1000 / 1:2000	Revision: -
----------------------	------------------------------------	----------------

Drawing No:
PL-1007