




Proposed Roof Plan
Scale 1:50

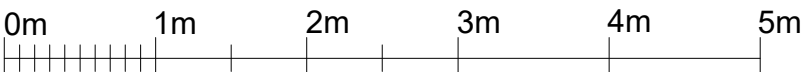

Scale Bar 1:50 @ A1

Beswick Street

Car Park

rwp

© This Drawing & Design is the copyright of Jenkins Design Services Ltd and should not be reproduced without written consent.

Contractors are to check all levels & dimensions on site prior to site works commencing & report discrepancies to the Designers.

DO NOT SCALE THIS DRAWING

PLANNING

PRETTYLITTLETHING

Key:-

Proposed Area of Works

Rev	Description	by	Chk	Date
Project:	PLT Wellington Mill Pollard Street East, Ancoats, Manchester, M40 7FS			
Title:	Proposed Roof Plan 1:50			
Client:	Pretty Little Thing			
Drawn By:	CM	Checked By:	TR	on 26/01/2022
Original Size:	A1	Project Number:	22076	
Drawing Number:	B1-RF-DR-A-2011			REV -

JENKINS

DESIGN SERVICES

JENKINS DESIGN SERVICES LTD
24 POLLARD STREET EAST,
LANCASHIRE, BL10 7TA
0161 275 1100
E:TEAM@JENKINSDESIGN.CO.UK

ARCHITECTURE INTERIOR DESIGN PROJECT MANAGEMENT CDM CO-ORDINATOR BUILDING CONSULTANCY