
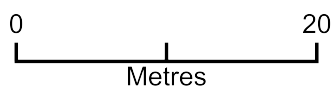


Site plan

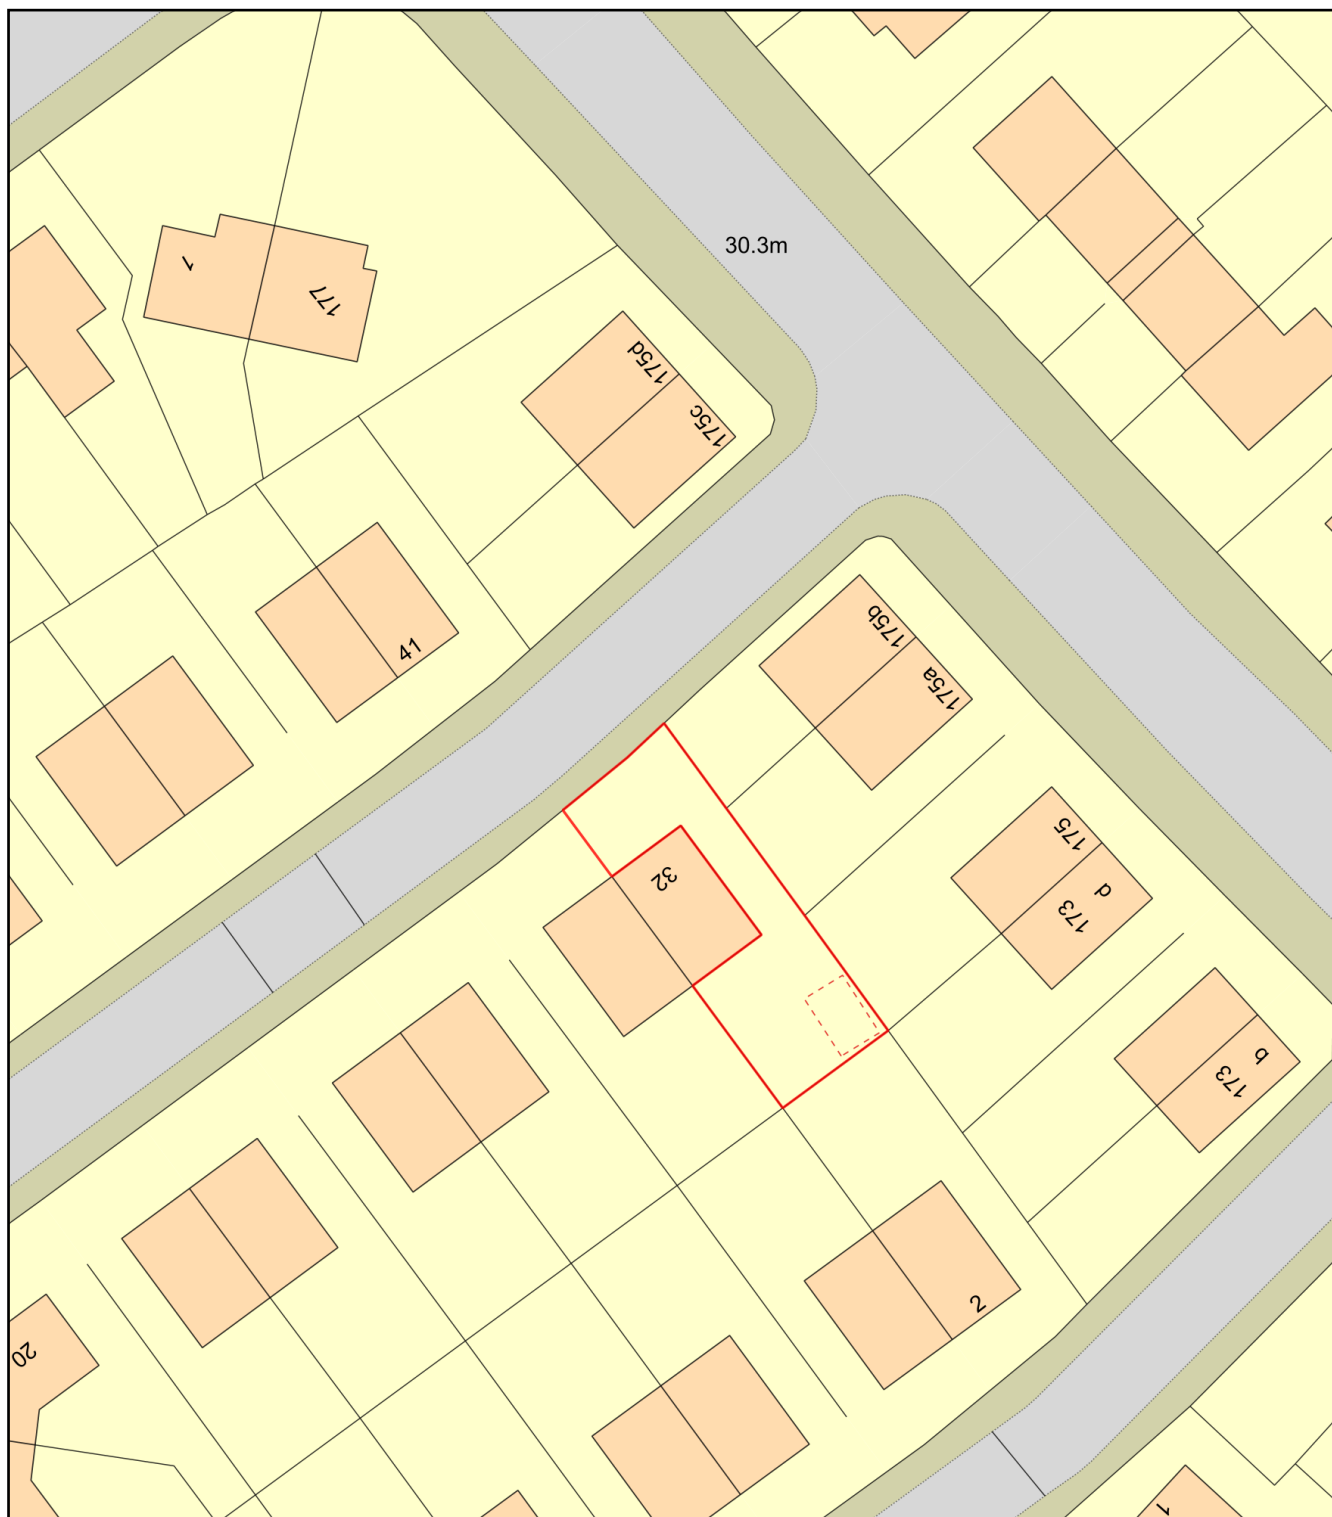

Plan Produced for: Zahra Jabir

Date Produced: 13 Oct 2021

Plan Reference Number: TQRQM21286115300756

Scale: 1:500 @ A4